
- Dimensions are all in millimeters, unless stated otherwise.
- It is the recipients responsibility to print this document to the correct scale.
- All the relevant drawings and specifications should be read in conjunction with this drawing.

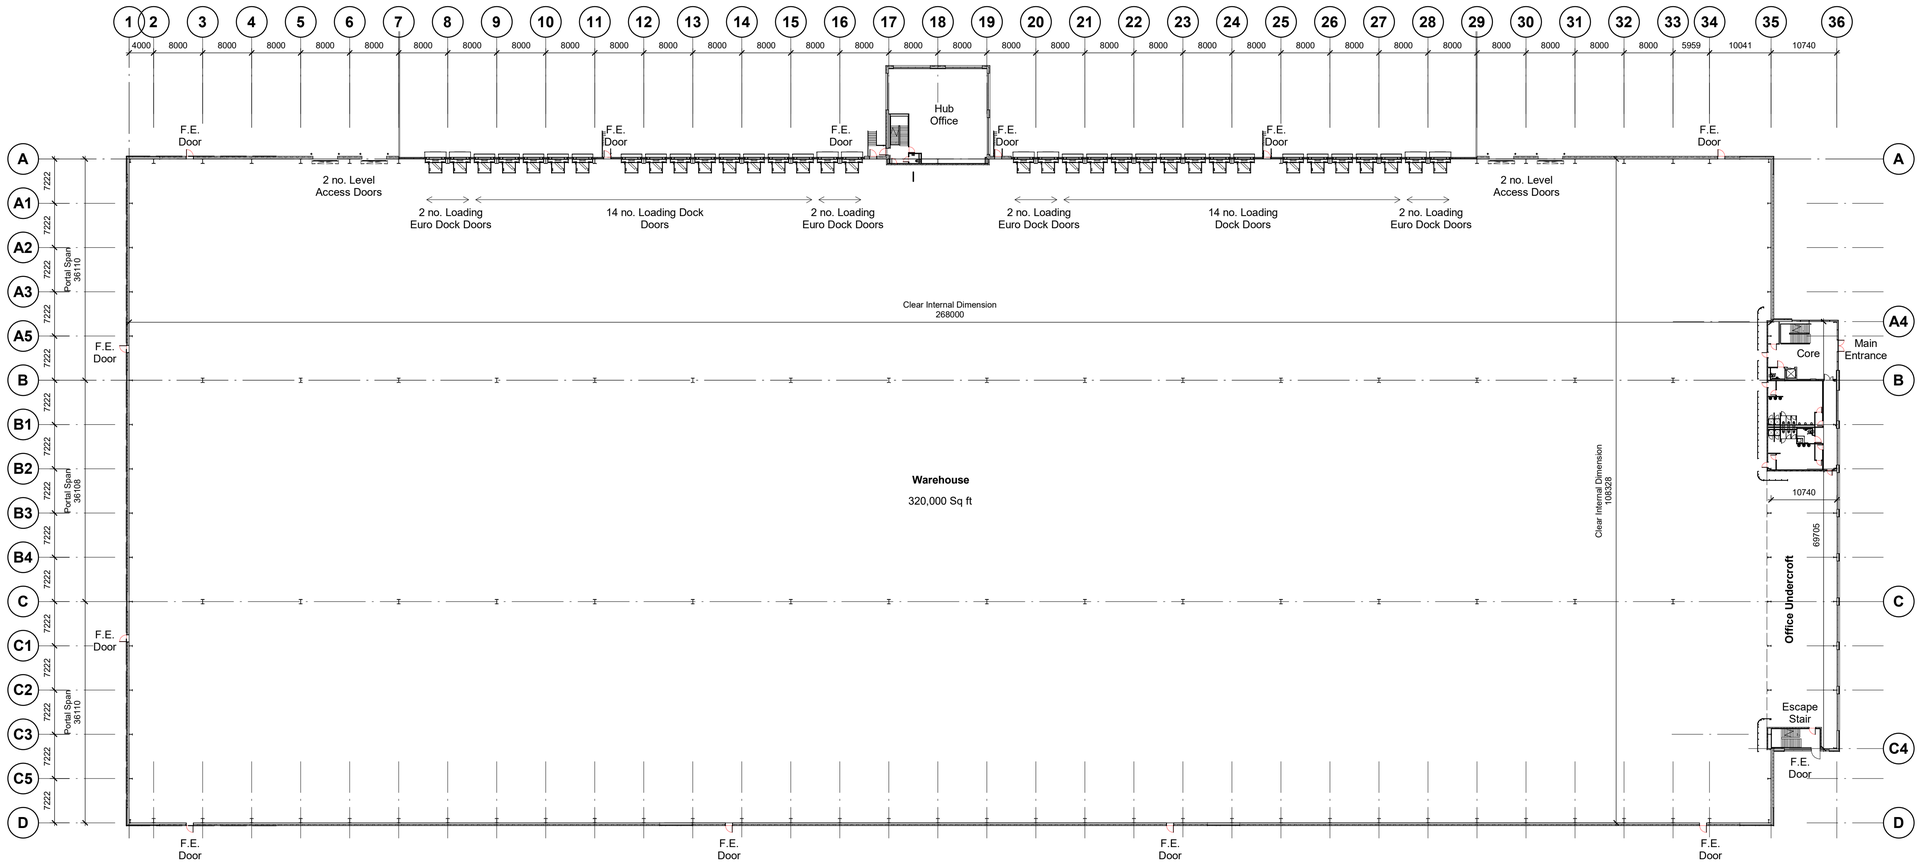

Building Plan
1 : 500

rev	amendments	by	ckd	date

Dearne Valley Parkway, Barnsley

Building Plan

PLANNING
THIS DRAWING IS FOR PLANNING CONSIDERATION ONLY AND SHOULD NOT BE USED FOR ANY OTHER PURPOSE

10m SCALE 1:500

3rd Floor, Manchester Club, 81 King Street, Manchester, M2 4AH
+44 (0)161 413 0590 info@umcarchitects.com

Project Status:	Tender	
Suitability / Status:	S0	
Drawn / Checked:	JR / DEB	
Date:	19/11/21	
Scale:	1 : 500 @ A1	
Project:	Number:	Revision:
21049	P1001	B