



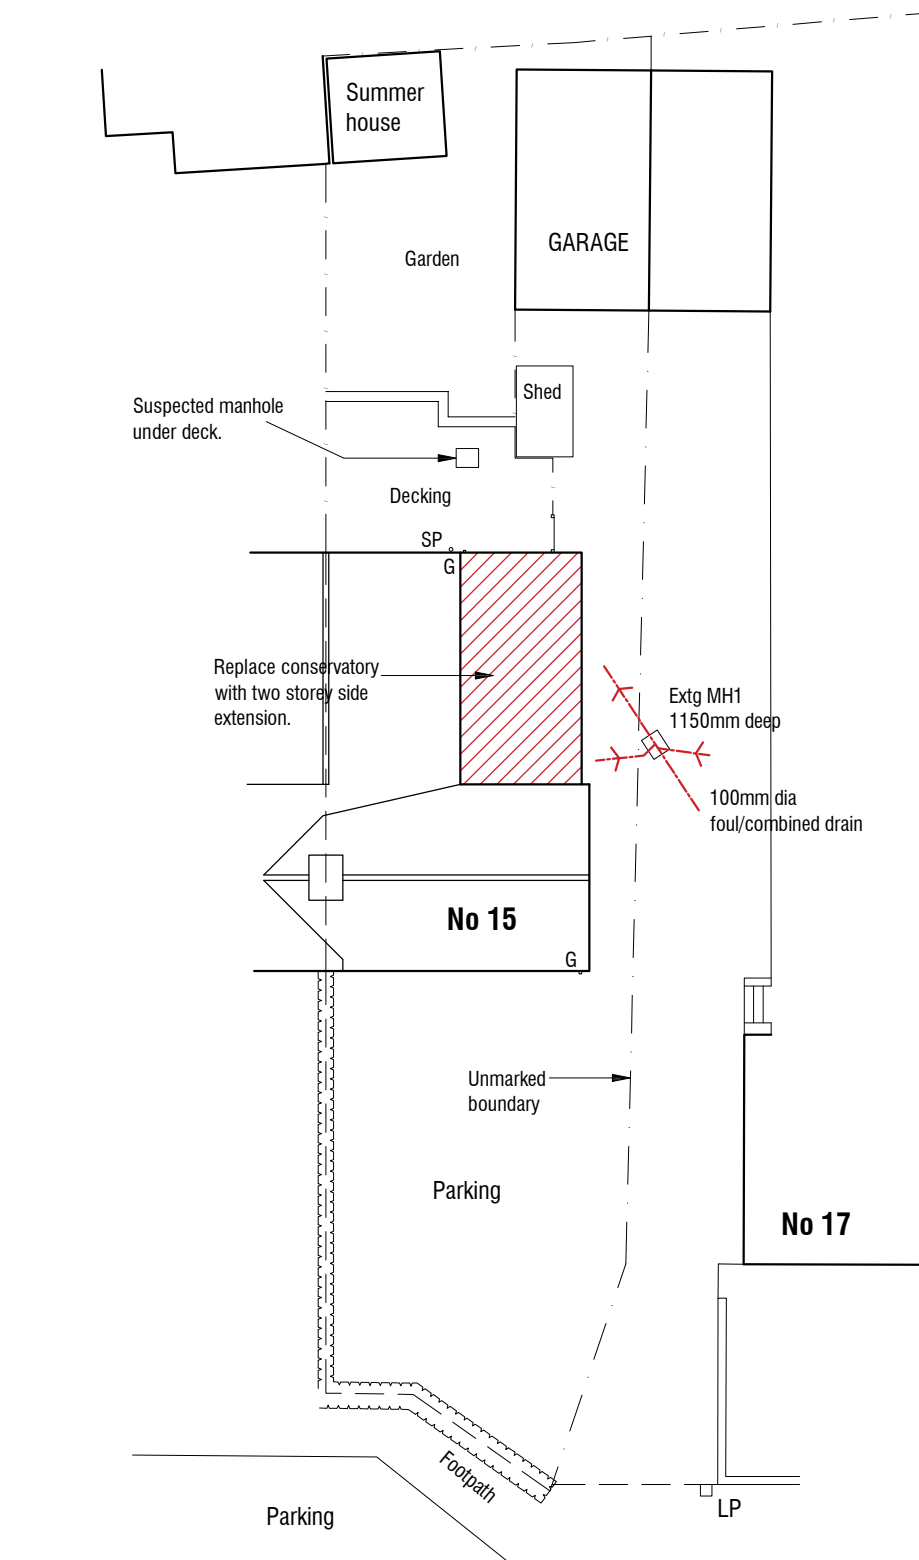

Hackings Avenue **Block Plan** 1:200

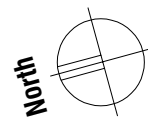

15 Hackings Avenue
Penistone
Sheffield
S36 6BN

Proposed

Block Plan

mboothdesign
architectural design and building consultants

Fairfield House
Berneslai Close Barnsley
S70 2FL
Tel: 07881898300
E: mark@mboothdesign.co.uk

Scale 1:200 @ A4 Drawn MJB

Date March 2022 Ref. 22.06

Dwg No. **BP01** Rev.

0cm 2cm 4cm

Copyright mboothdesign. All dimensions in millimeters unless otherwise stated.
Dimensions for setting out in existing buildings are to be checked and verified on site.