



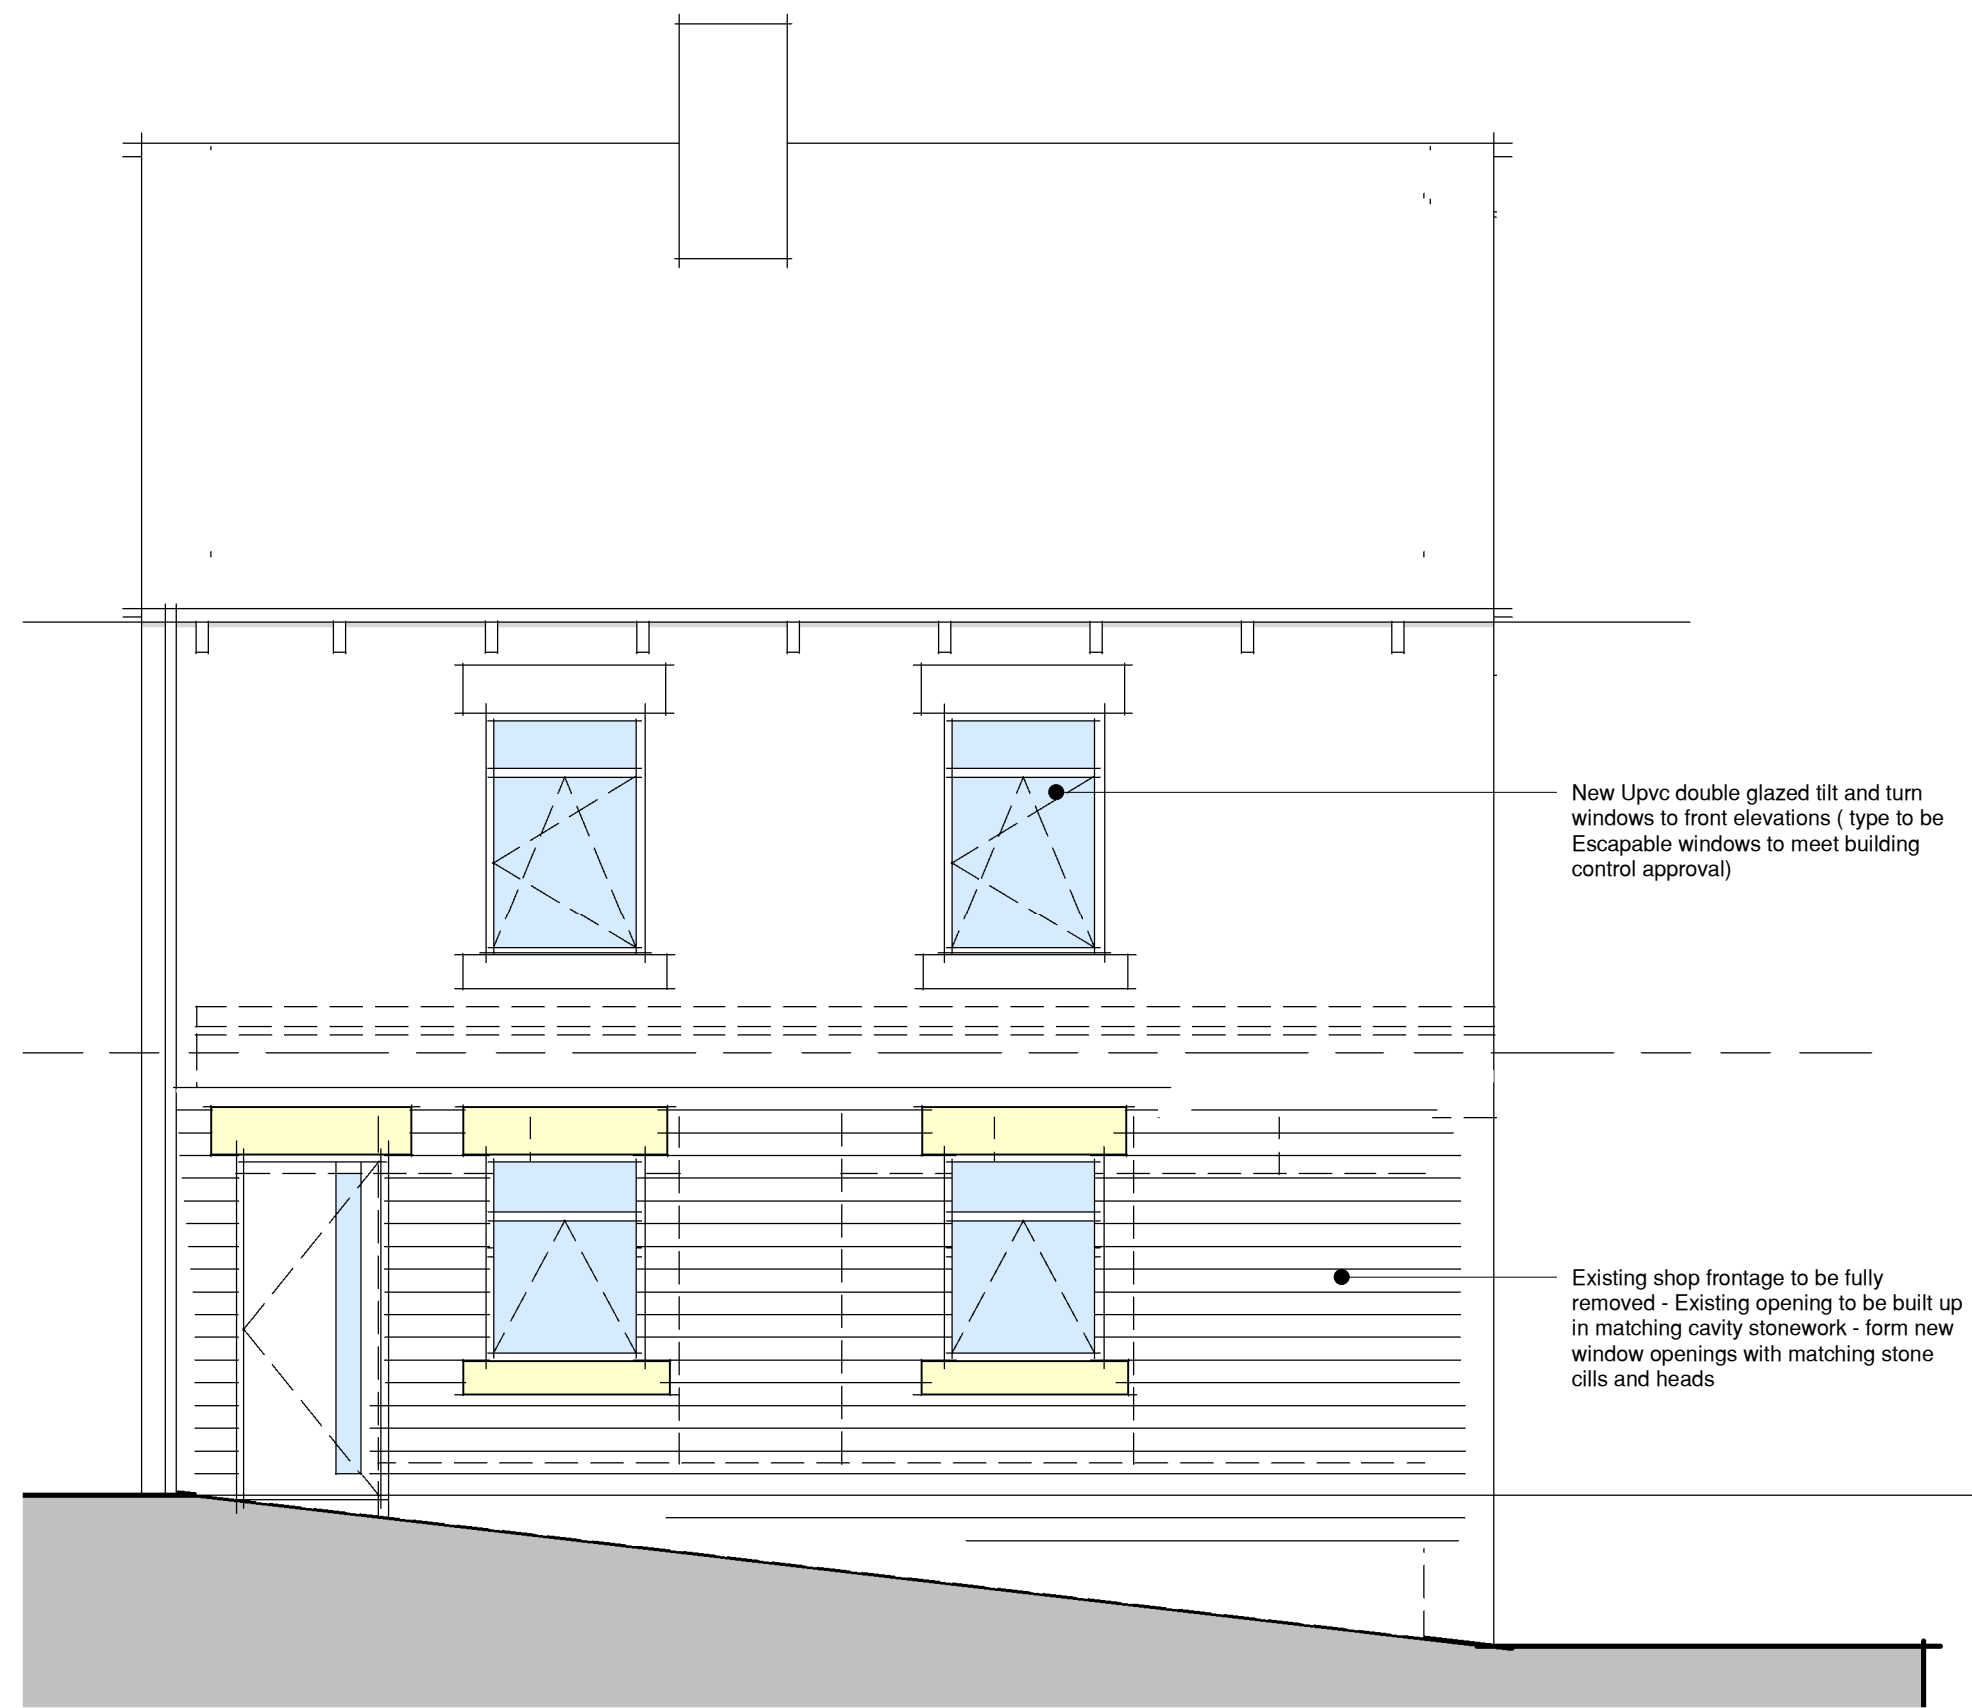


Proposed Front Elevation
1 : 50



Proposed Rear Elevation
1 : 50

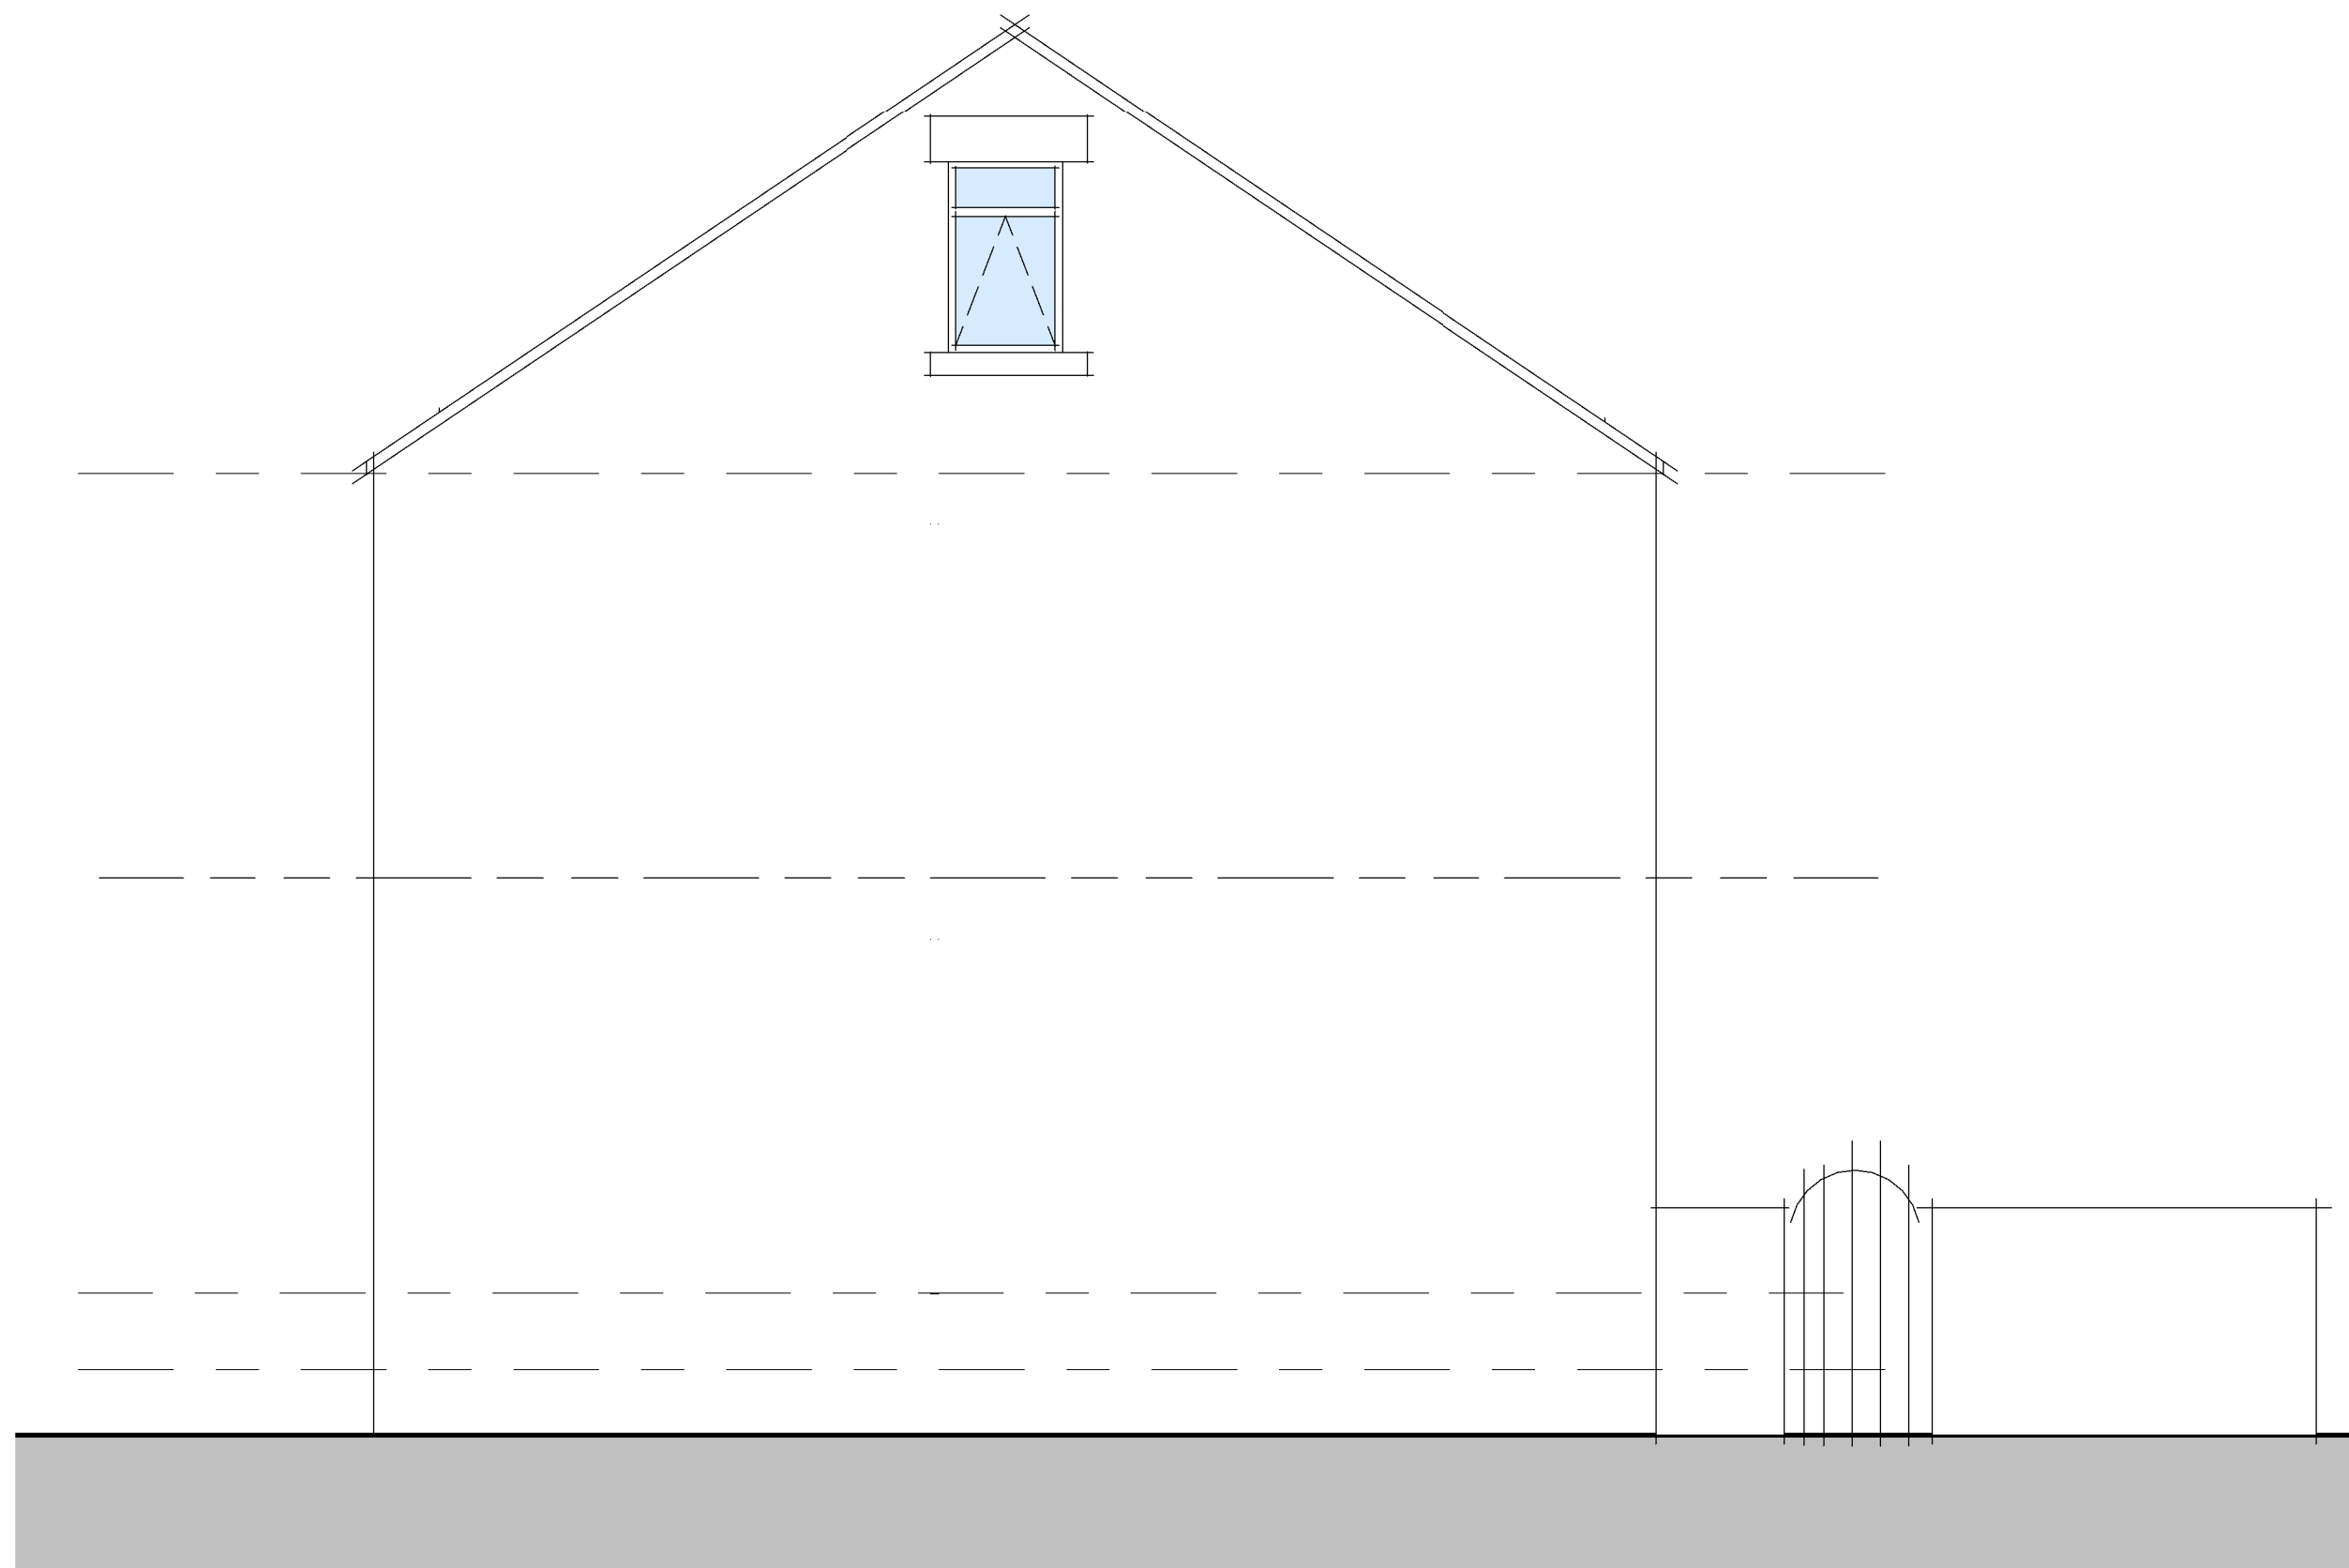

Proposed Side Elevation B
1 : 50

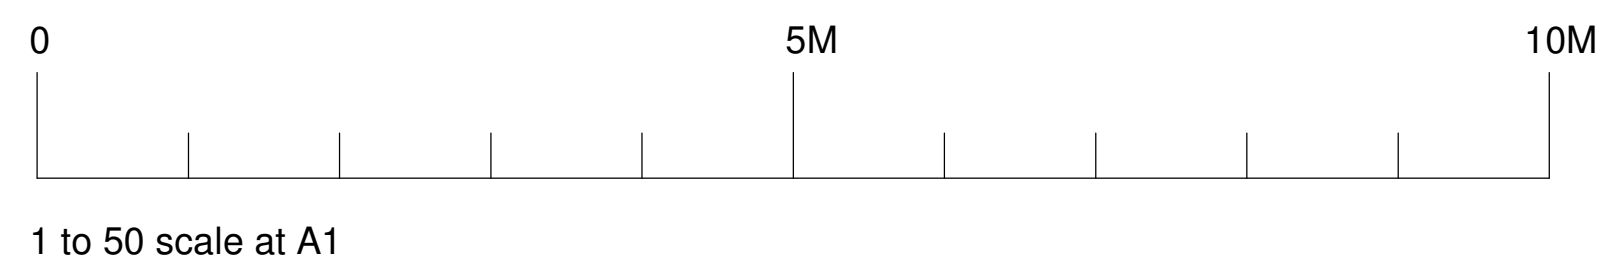

Proposed Elevations

DRAWING TITLE:
Proposed Elevations

PROJECT DESCRIPTION:
1 No 2 Bed Apartment and
1 No 3 Bed Apartment

PROJECT ADDRESS:
No 14 Eldon Street North, Barnsley

PLANNING DRAWING

