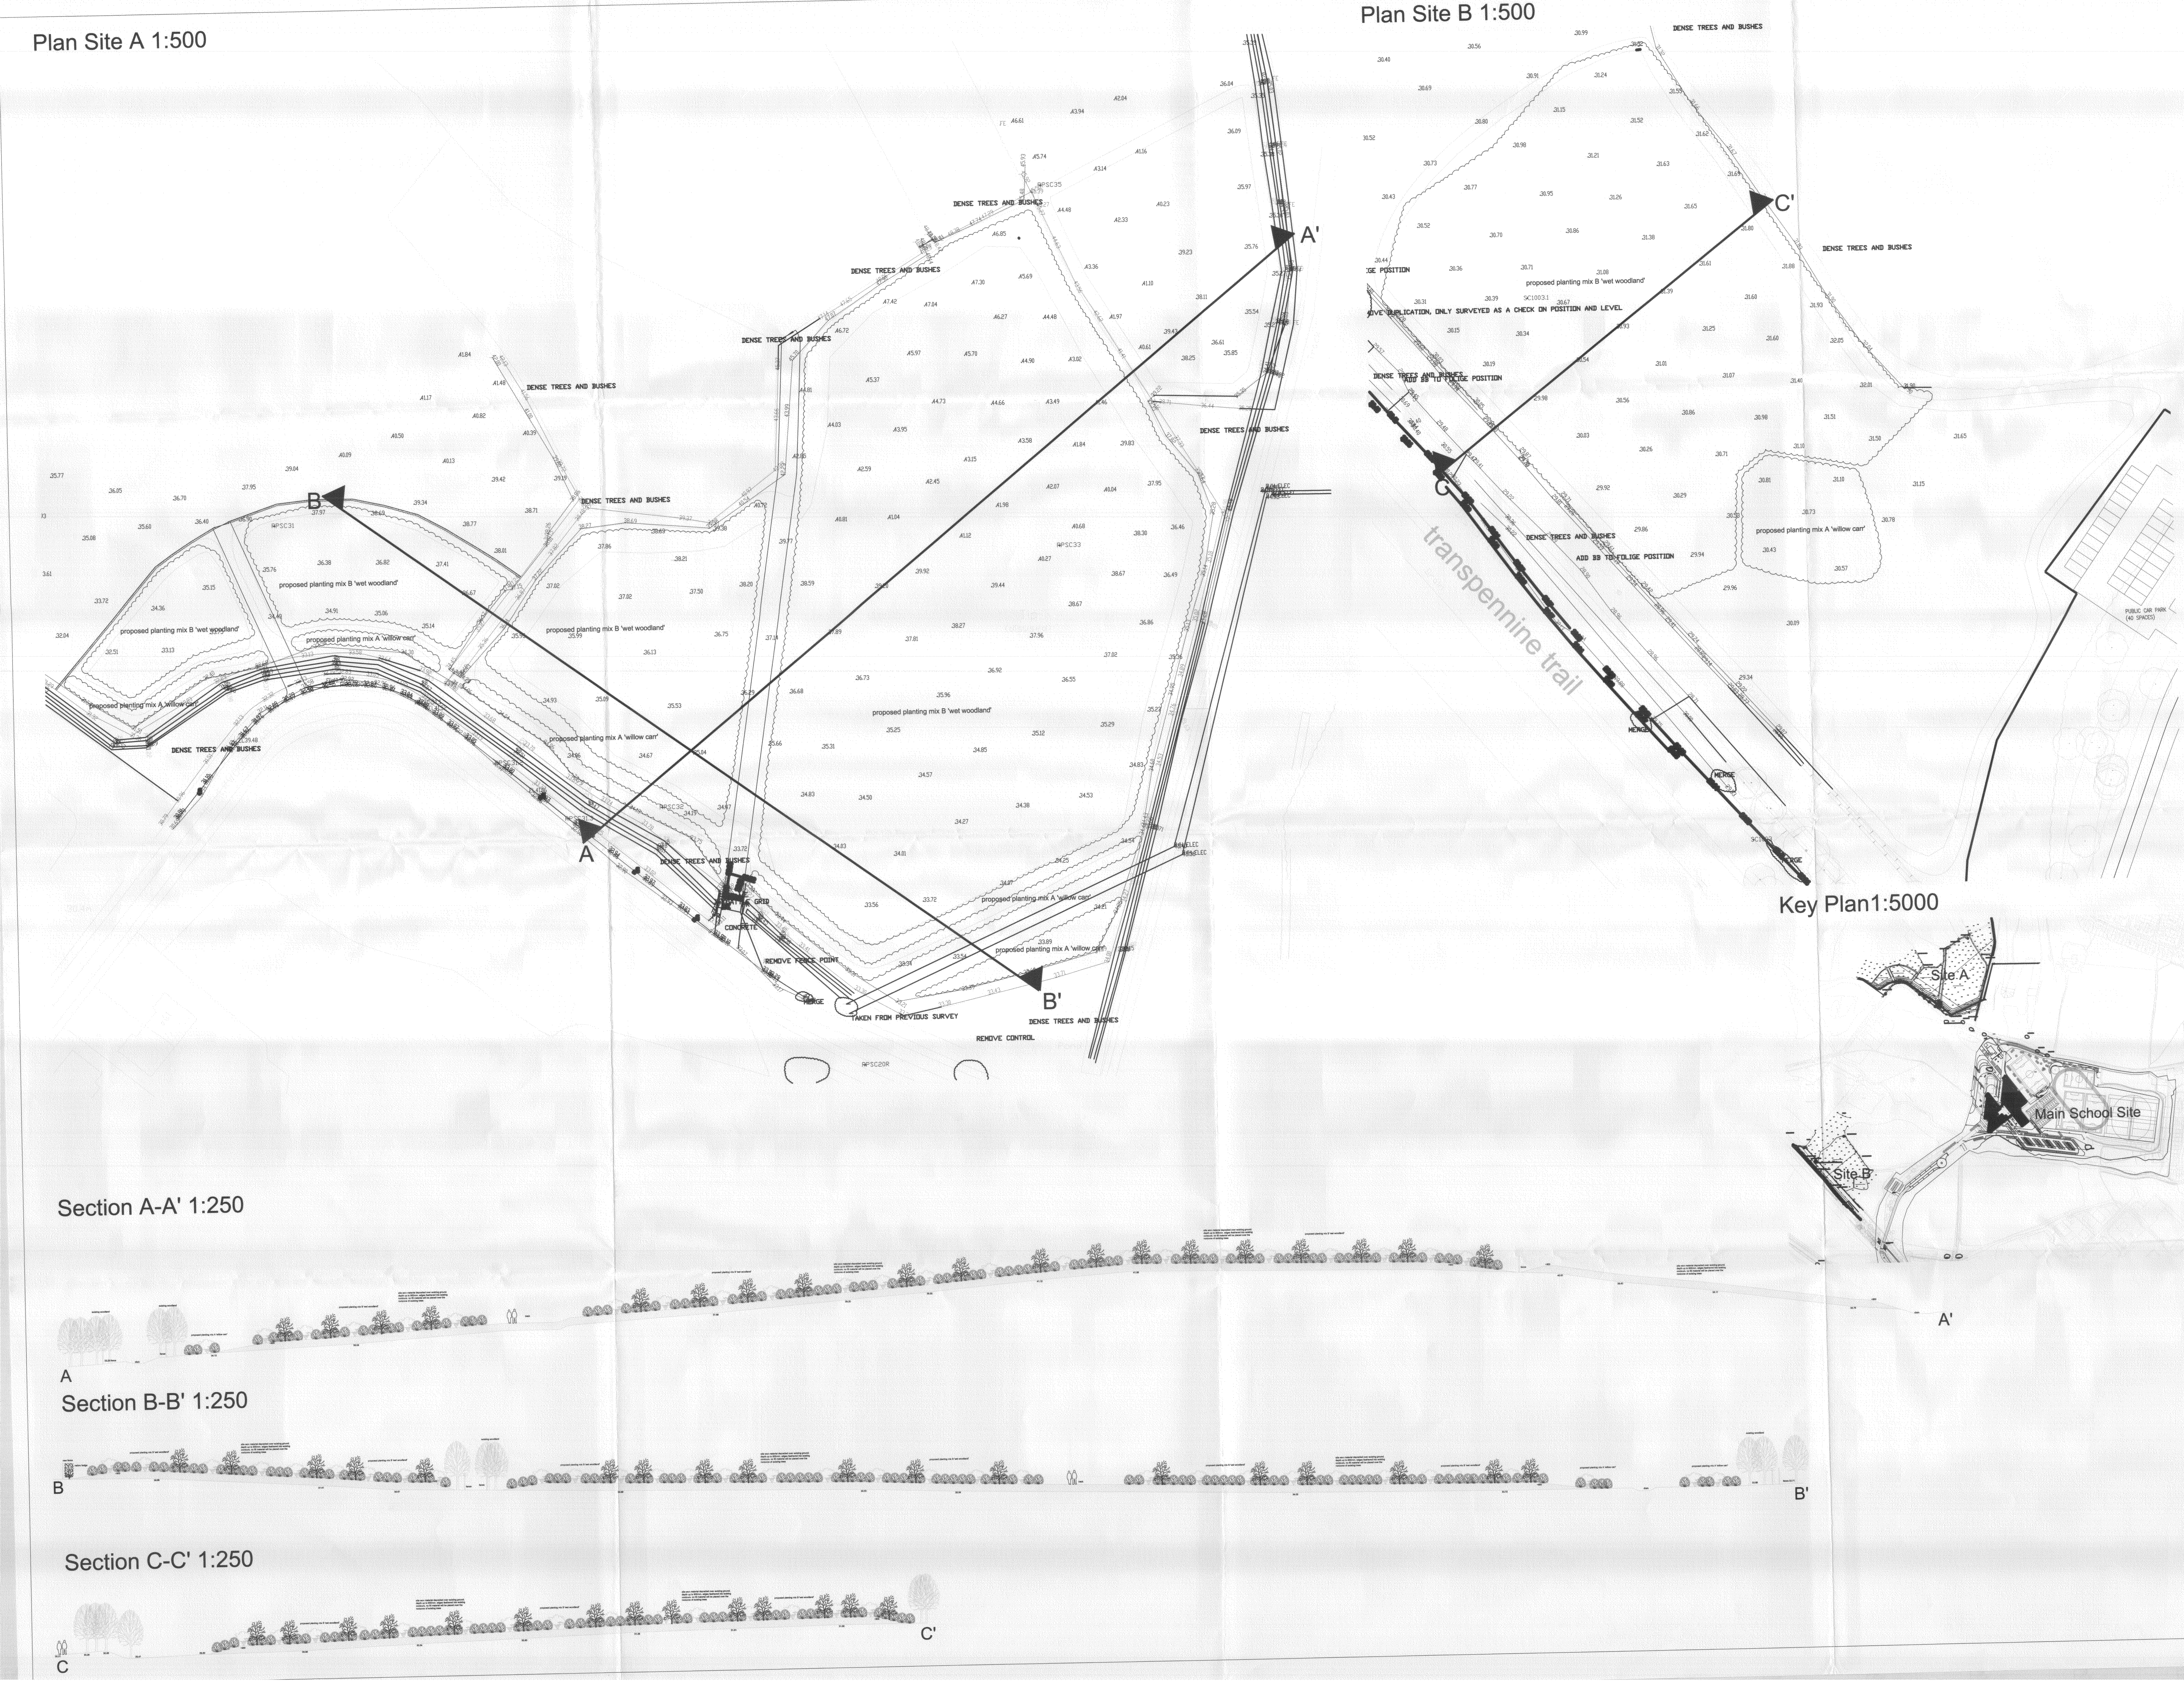

GENERAL NOTES:
1. DO NOT SCALE FROM THIS DRAWING. DIMENSIONS GOVERN
2. ALL DIMENSIONS ARE IN MILLIMETRES UNLESS NOTED OTHERWISE
3. ALL DIMENSIONS SHALL BE VERIFIED ON SITE BEFORE PROCEEDING WITH THE WORK
4. PLINCKE LANDSCAPE SHALL BE NOTIFIED IN WRITING OF ANY DISCREPANCIES
5. ALL DIMENSIONS ARE NOMINAL DIMENSIONS
6. PLINCKE LANDSCAPE LIMITED ACCEPT NO LIABILITY FOR ANY EXPENSE LOSS OR DAMAGE OF WHATSOEVER NATURE AND HOWEVER ARISING FROM ANY VARIATION MADE TO THIS DRAWING OR IN THE EXECUTION OF THE WORK TO WHICH IT RELATES WHICH HAS NOT BEEN REFERRED TOTHEM AND PRIOR APPROVAL OBTAINED

DRAWING NOTES:
1.
2.
3.
4.
5.

REV	DATE	COMMENTS	DRN	CHK	APP
P02	02.08.10	SURVEY TEXT SIZE INCREASED	ME	HB	HB

plincke

LEAMINGTON e: midlands@plincke.co.uk
LONDON e: london@plincke.co.uk
MANCHESTER e: north@plincke.co.uk
WINCHESTER e: south@plincke.co.uk

PROJECT: BARNSLEY BSF

TITLE: WOMBWELL & FOULSTONE OFF SITE PLANTING

CLIENT: LOR

SCALE: AS SHOWN @ A0 | STATUS: Planning

DWG NO: BP4L_WOM_PLI_91_SW_00_10

DATE: 07.10 | DRN: ME | CHK: HB | APP:

REV: PO2 | JOB NO: N10-09-02

FILE: