

All dimensions to be checked on site.
All demolitions to be confirmed by a structural engineer prior to any work being carried out..
Plans and Elevations are indicative only. Full building survey required for all heights etc.

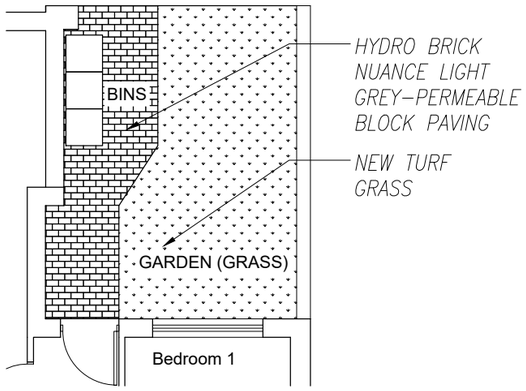

PROPOSED LANDSCAPE PLAN SCALE 1:100@A3



BLOCK PLAN SCALE 1:200@A3

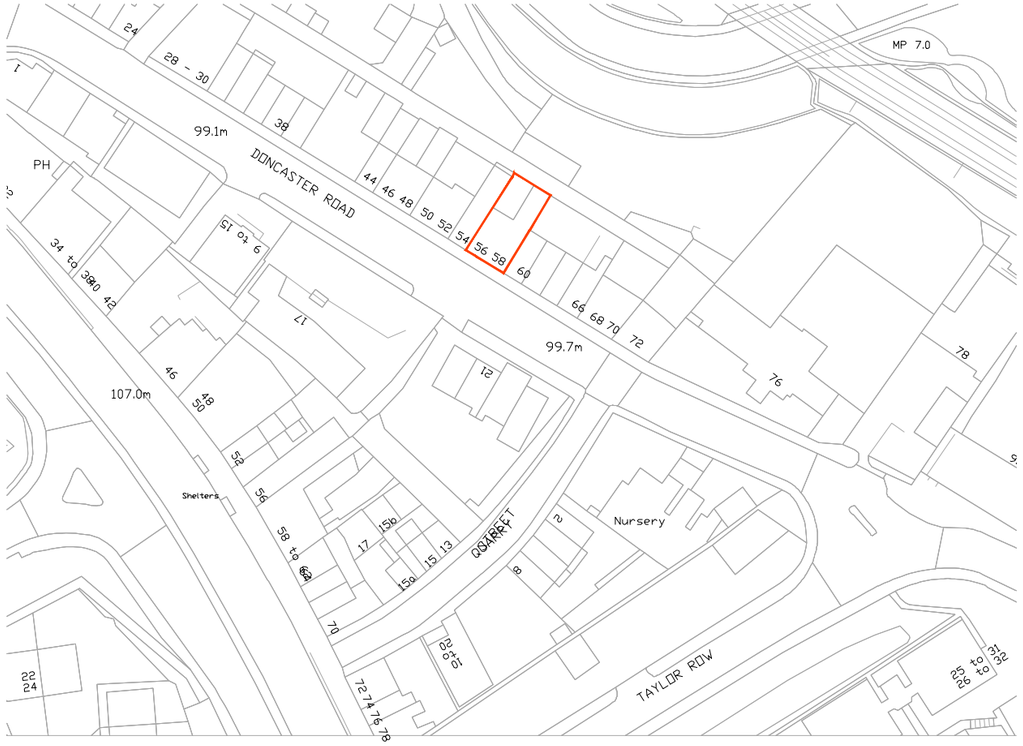

SITE–LOCATION PLAN SCALE 1:1250@A3



PROPOSED SITE–LOCATION PLAN SCALE 1:500@A3

Revision - date drawn **04/02/2022** Drawn By **AMA**
Comments **FIRST ISSUE**

SPACE studio
18 Mylor Road
Sheffield
S11 7PF
RIBA Chartered Practice
Telephone +44 (0) 114 263 1762

client **BYLBYL HAJDARMATAJ**

project **56-58 DONCASTER ROAD BATNSLEY, S70 1TL**

title **EXISTING AND PROPOSED SITE-LOCATION, BLOCK AND LANDSCAPE PLAN**

drawing no **A21-191/01** revision **-**

scale **1:1250/500@A3** date drawn **04/02/2022**