

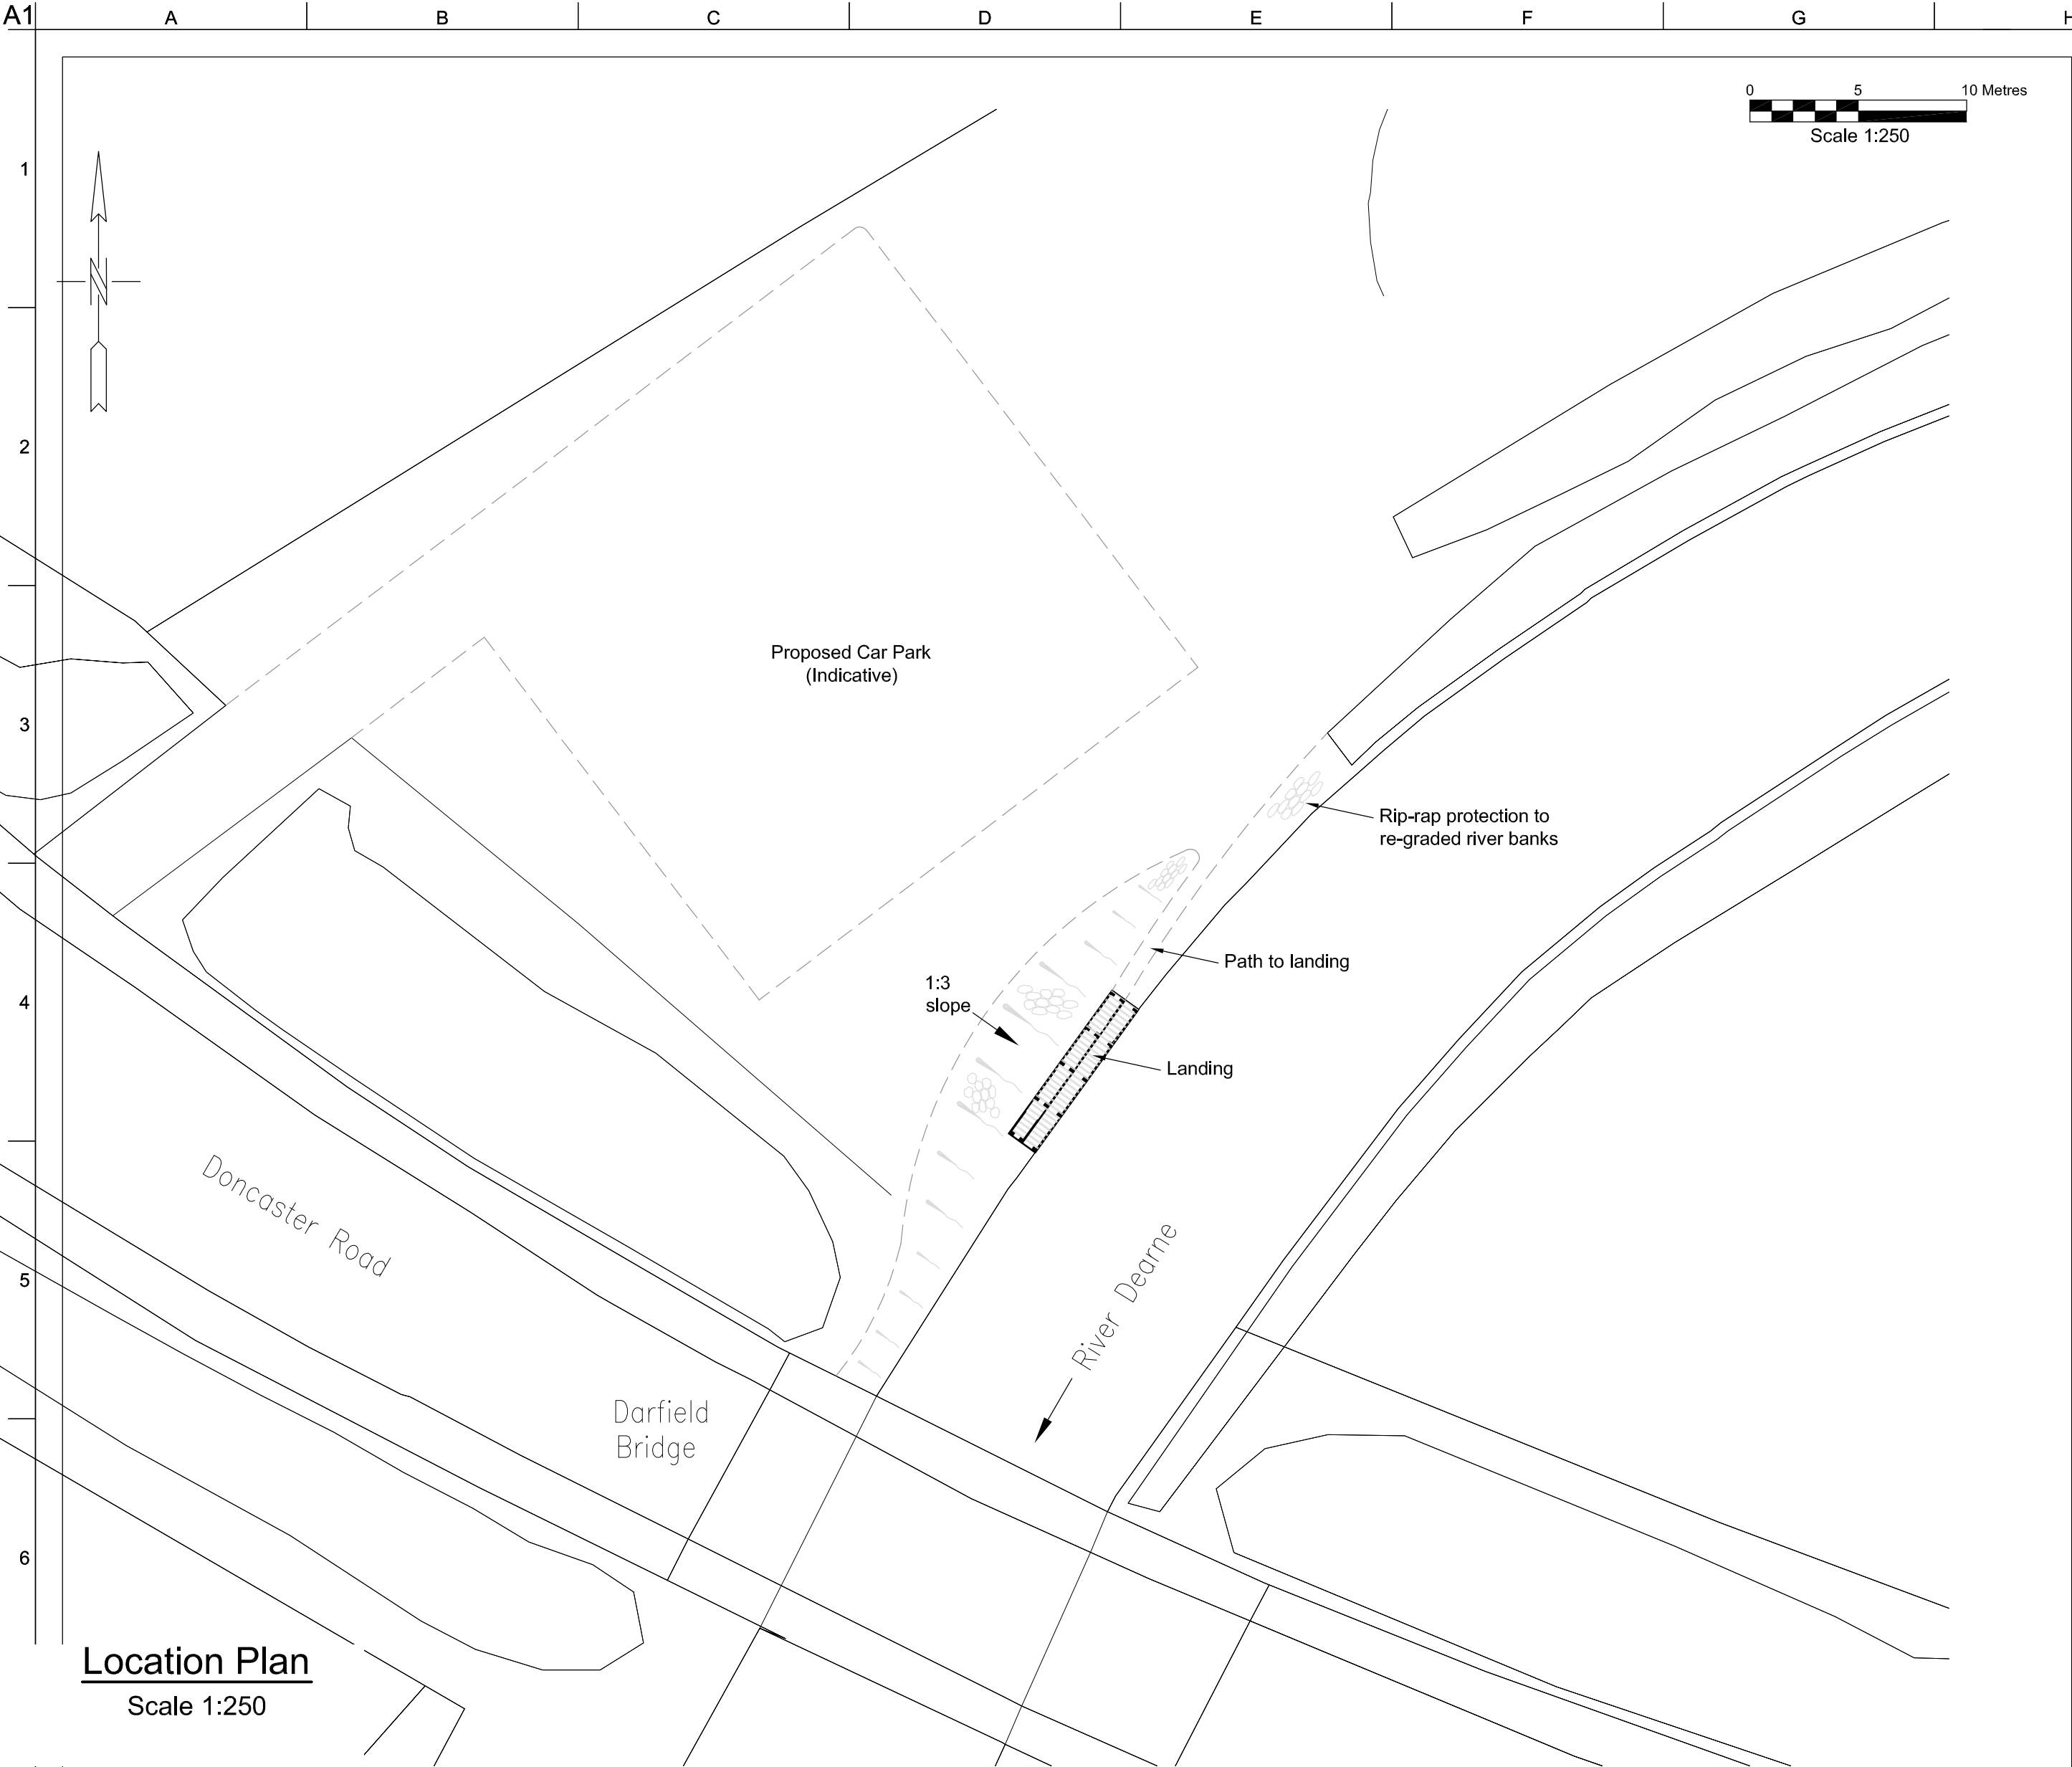
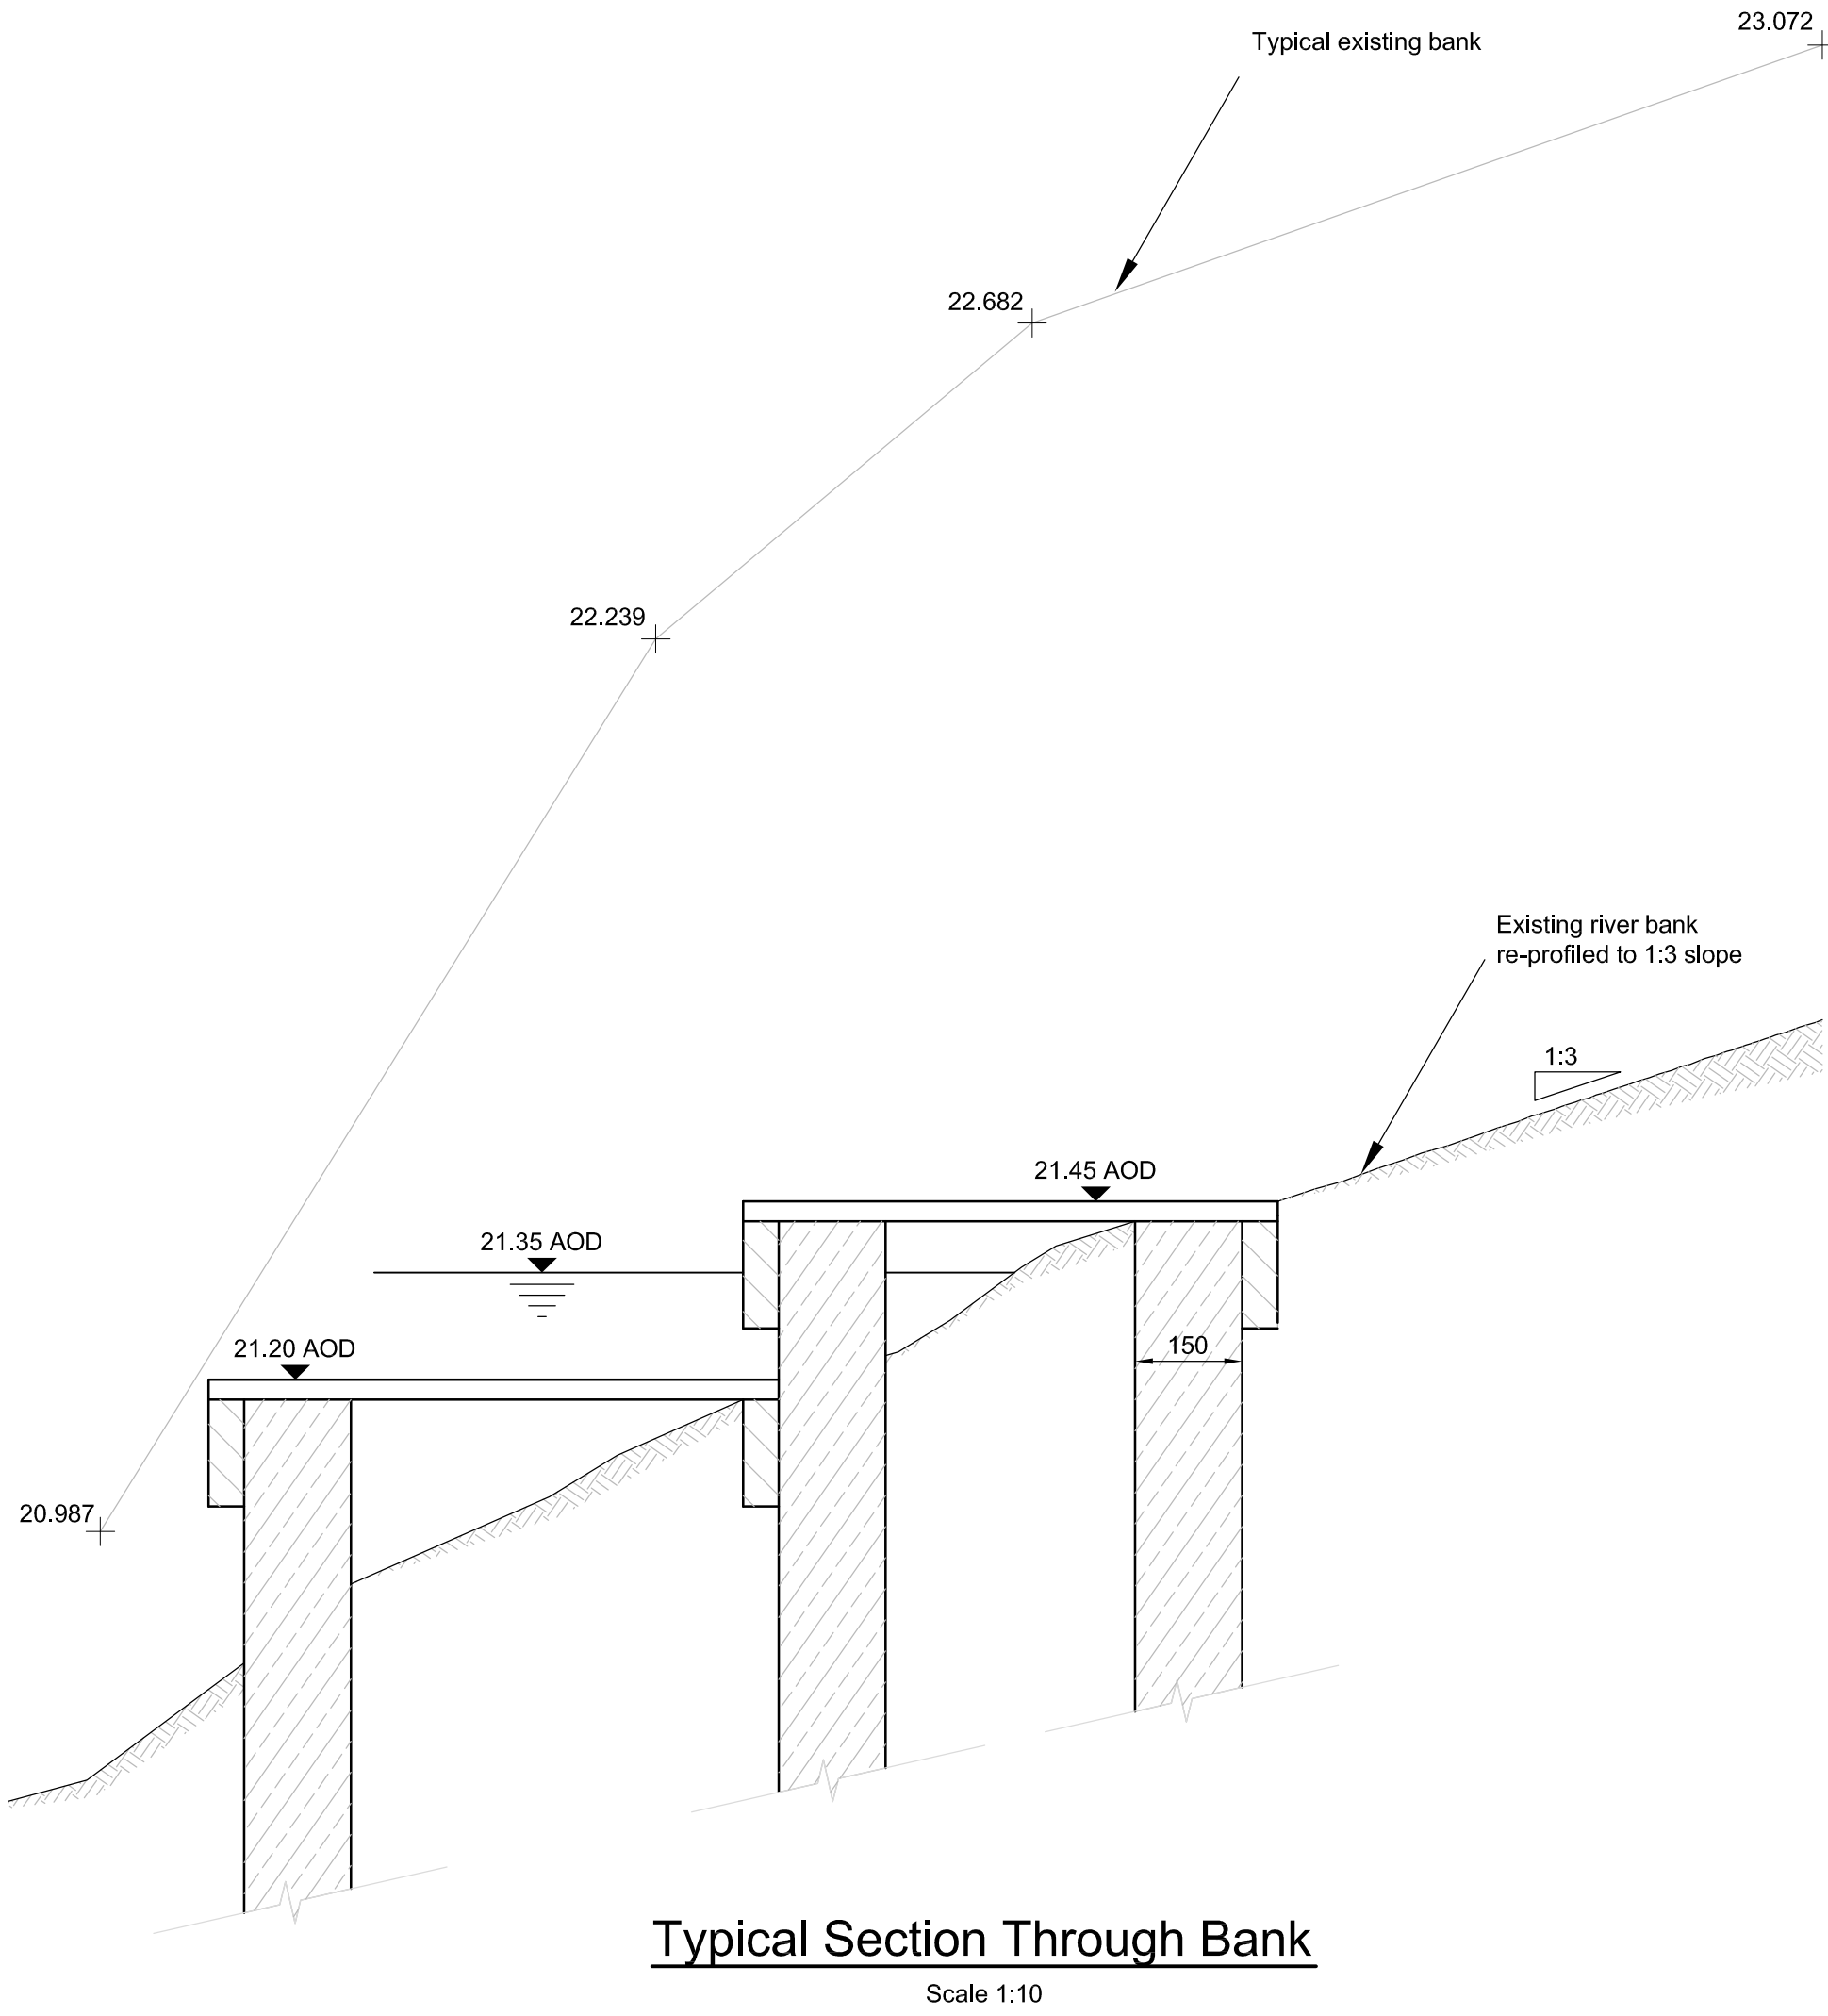
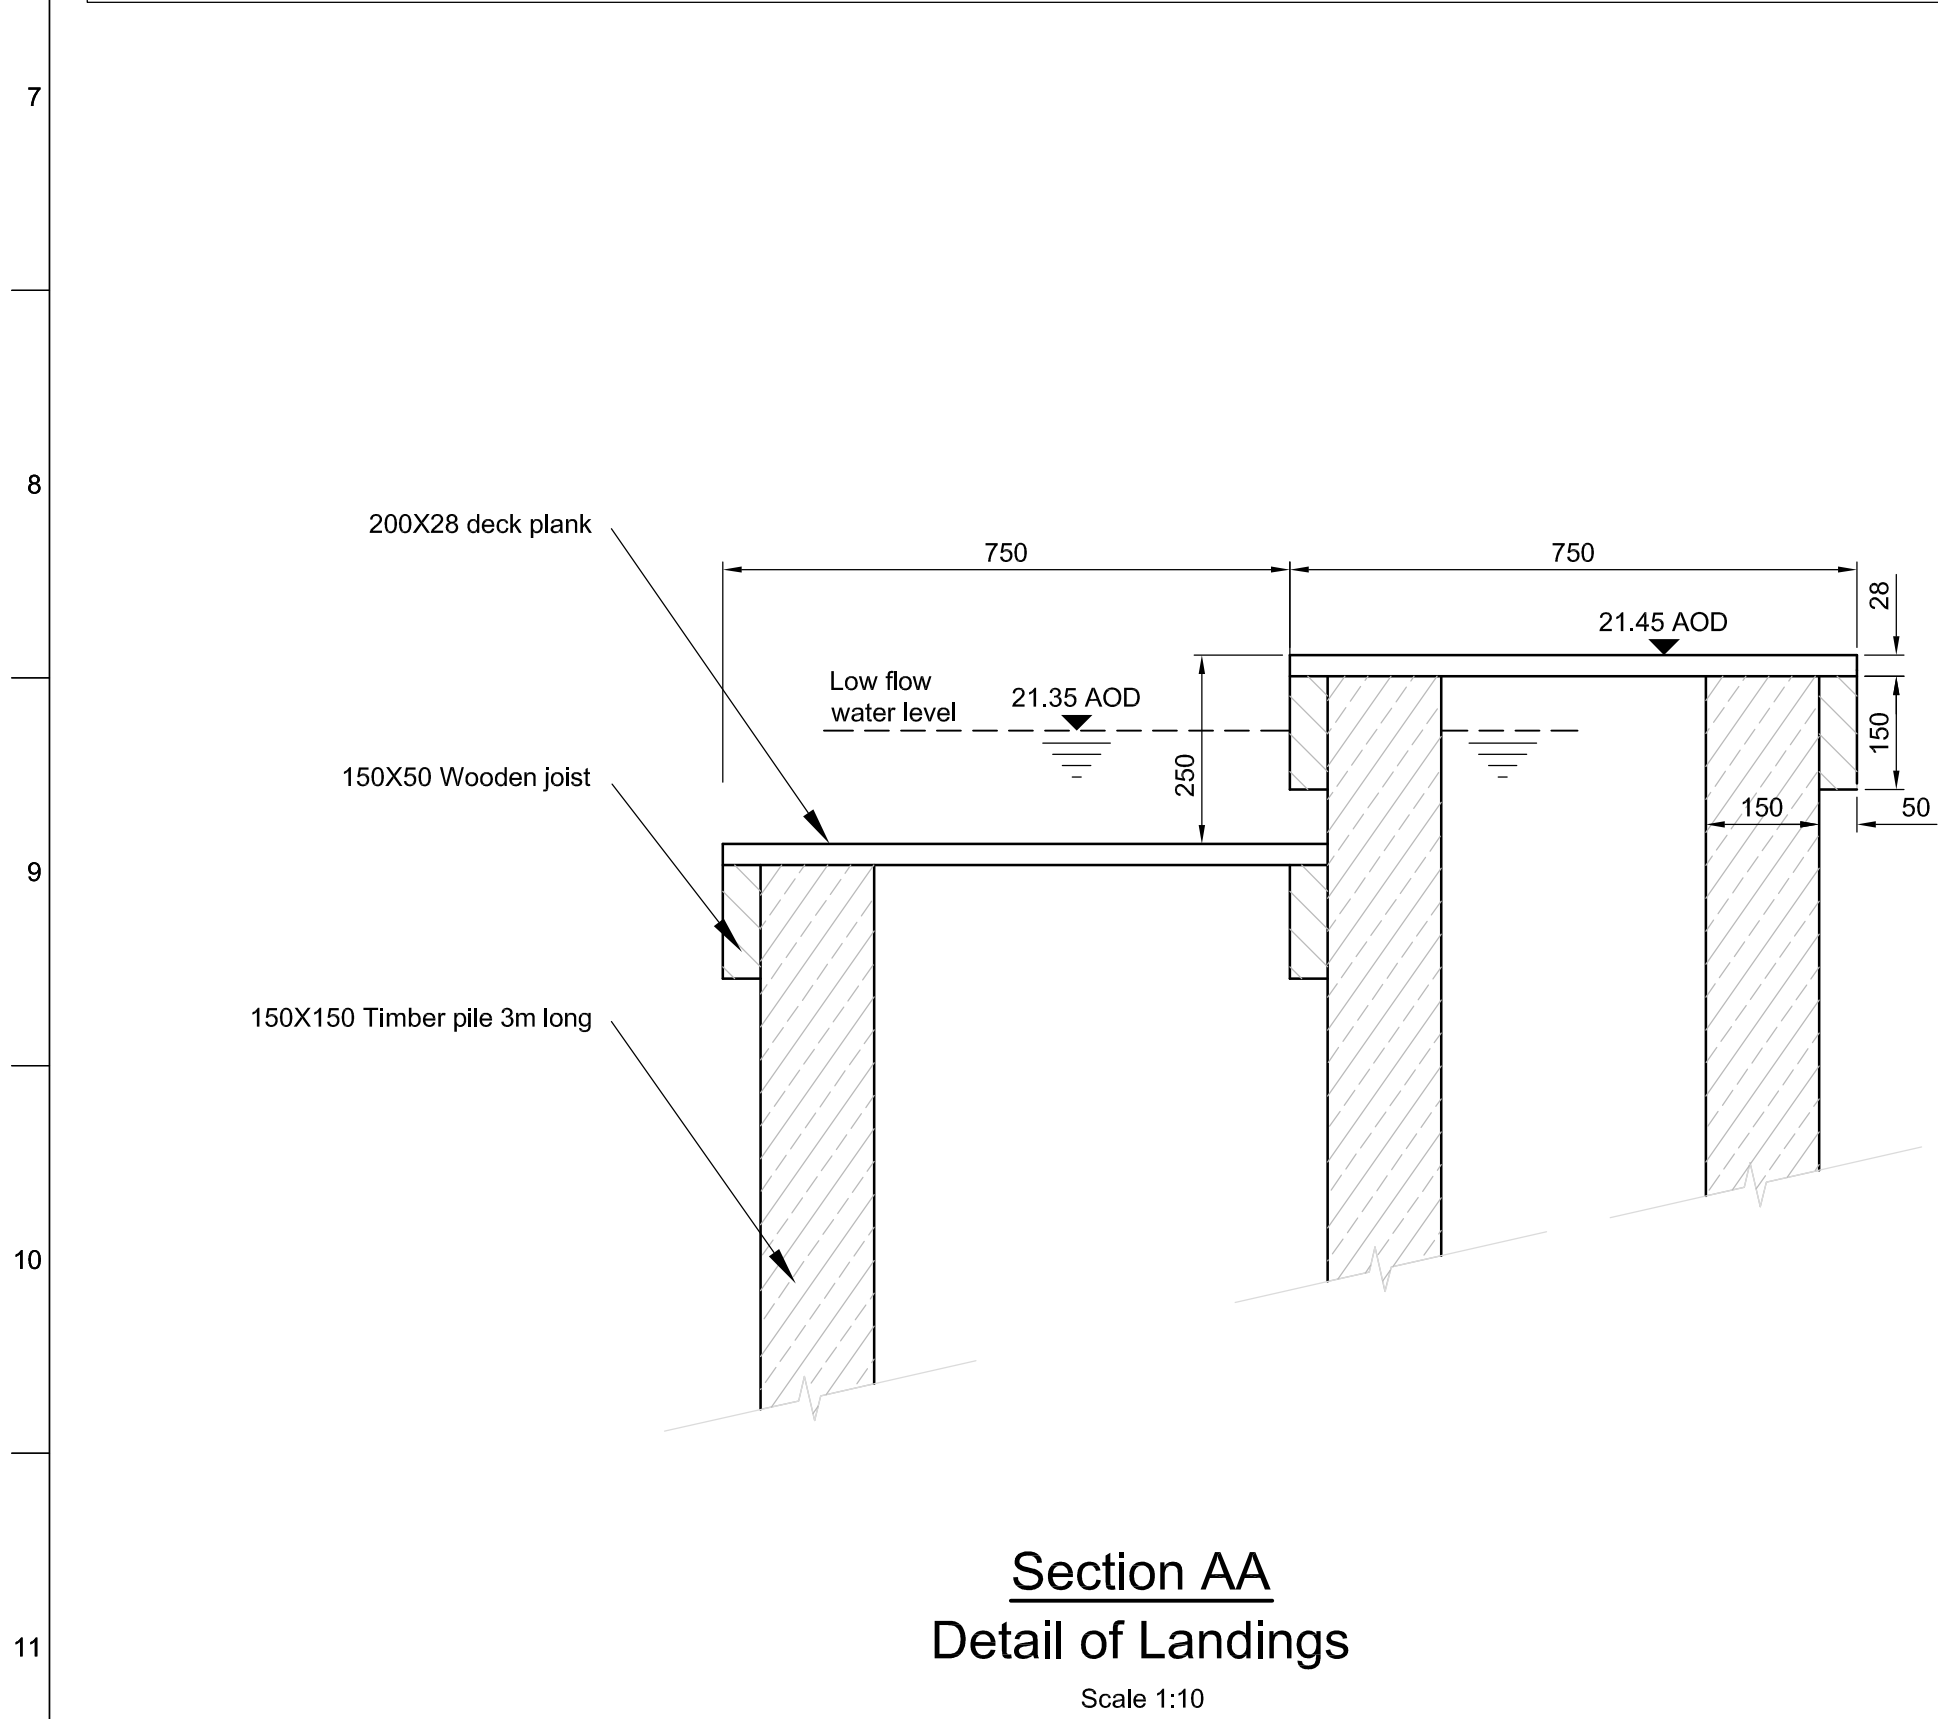


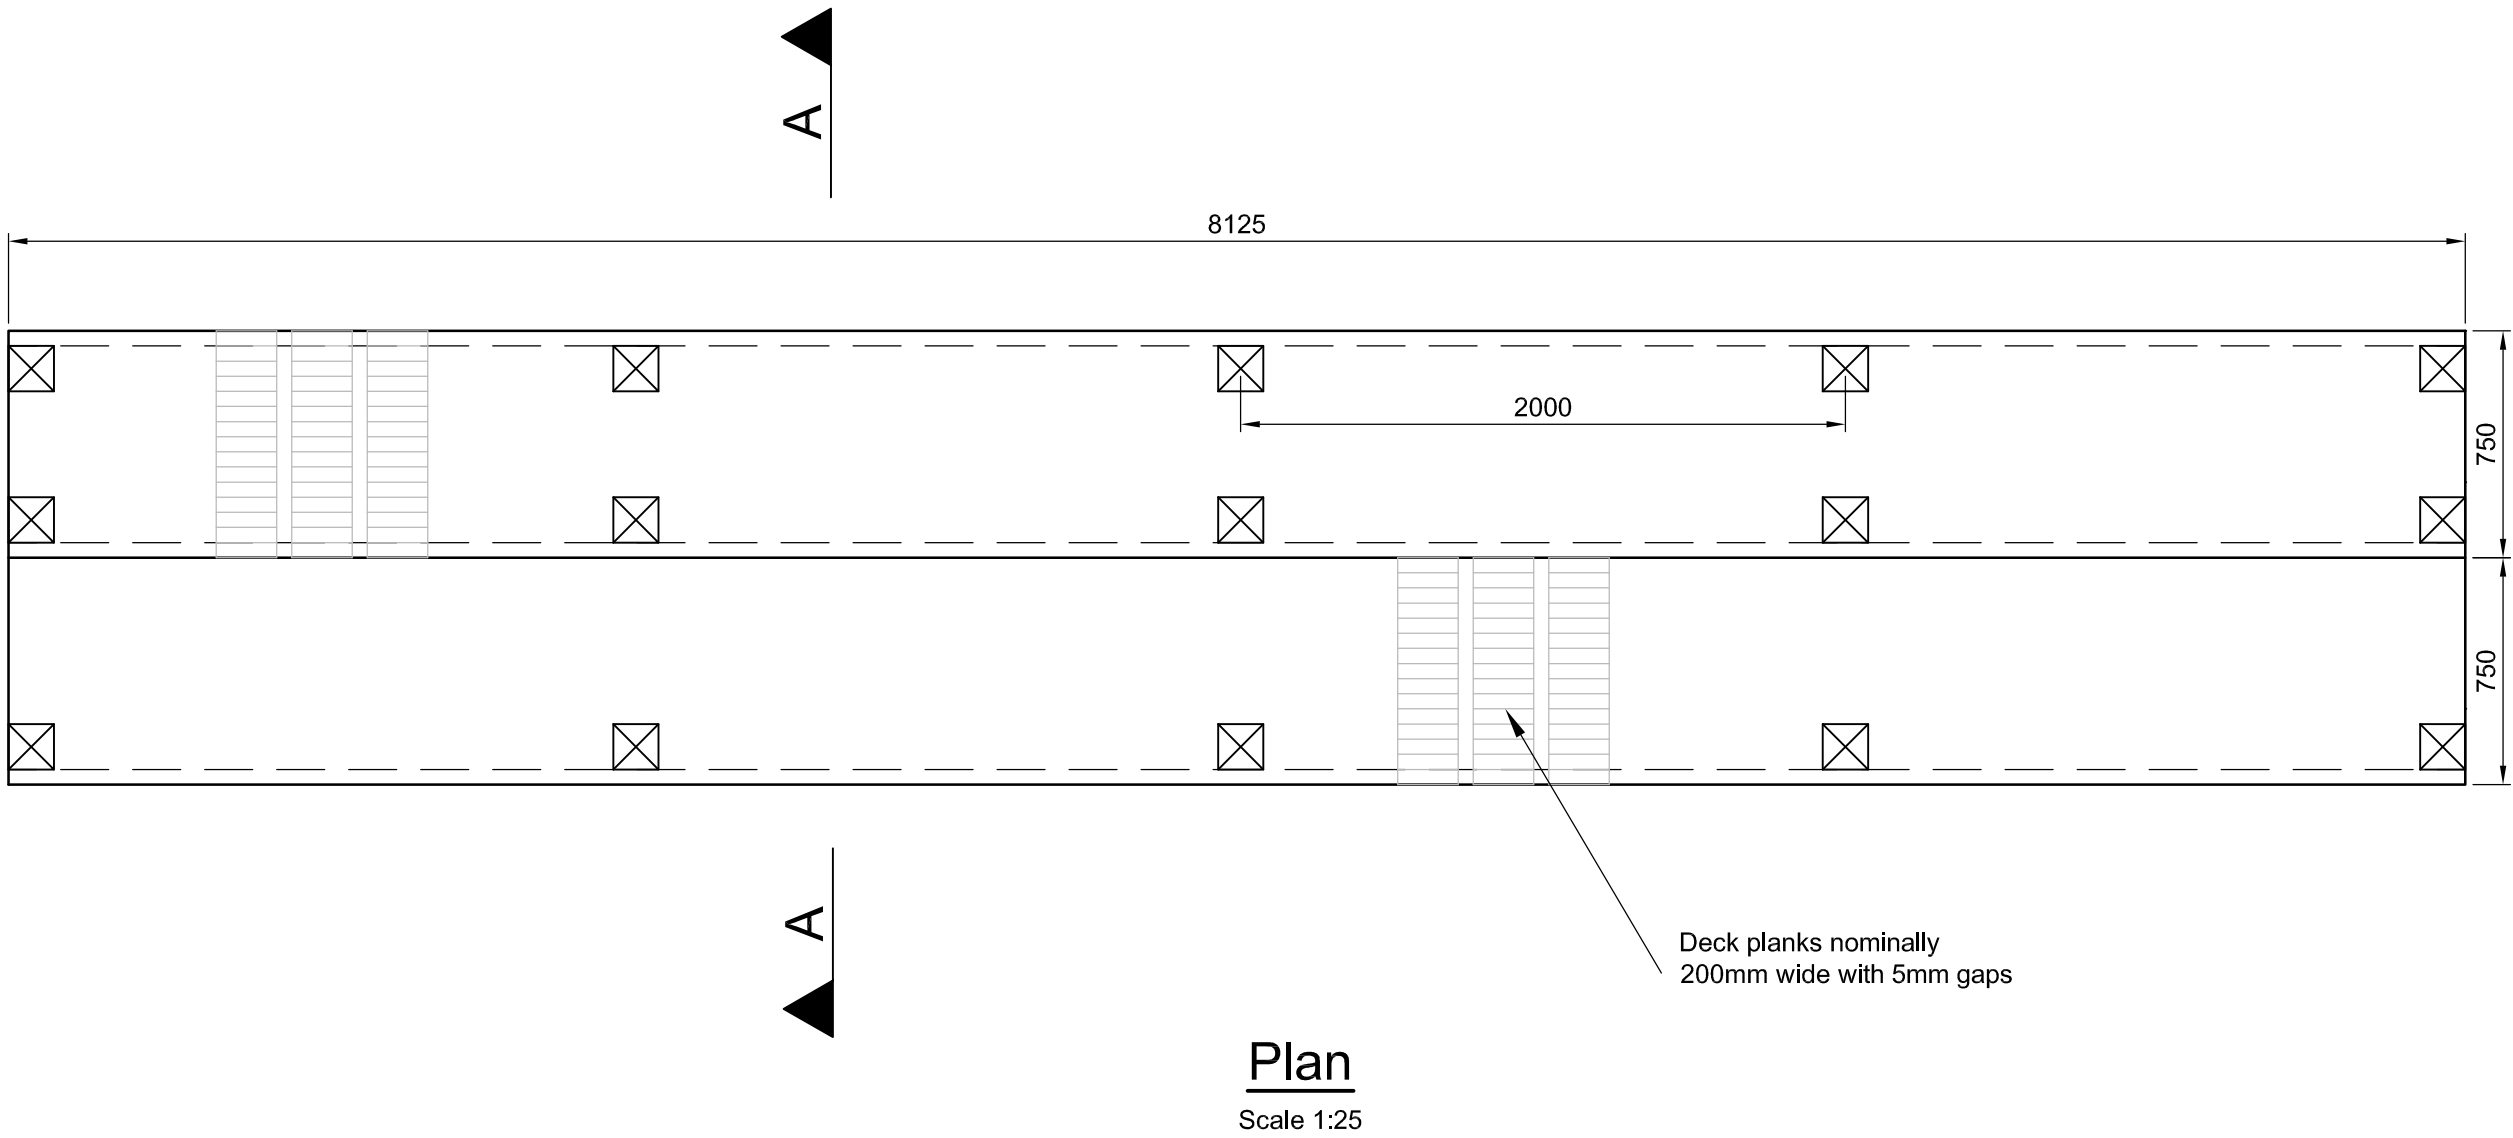

T1	01/09/08	JAH	JP	GGF
Issued for Tender				
Issue	Date	By	Chkd	Appd

ARUP
Admiral House, Rose Wharf,
78 East Street, Leeds, LS9 8EE
Tel +44(0) 113 242 8498 Fax +44(0)113 242 8573
www.arup.com

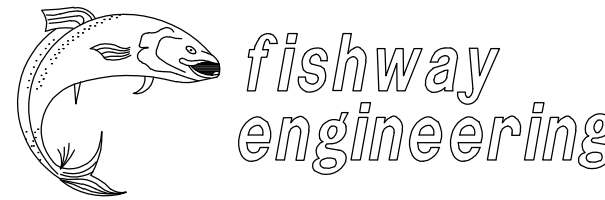

Client
 Darfield House
36A Shape Hill Road
Darfield, Barnsley
South Yorkshire
S73 9JU

Job Title
**River Dearne, Darfield
Rock Ramp**

Drawing Title
**Canoe Launch/Recovery
Landing**

Scale at A1		1:20
Plot ID		
Drawing Status		Issued for Tender
Job No	Drawing No	Issue
125949	003	T1