


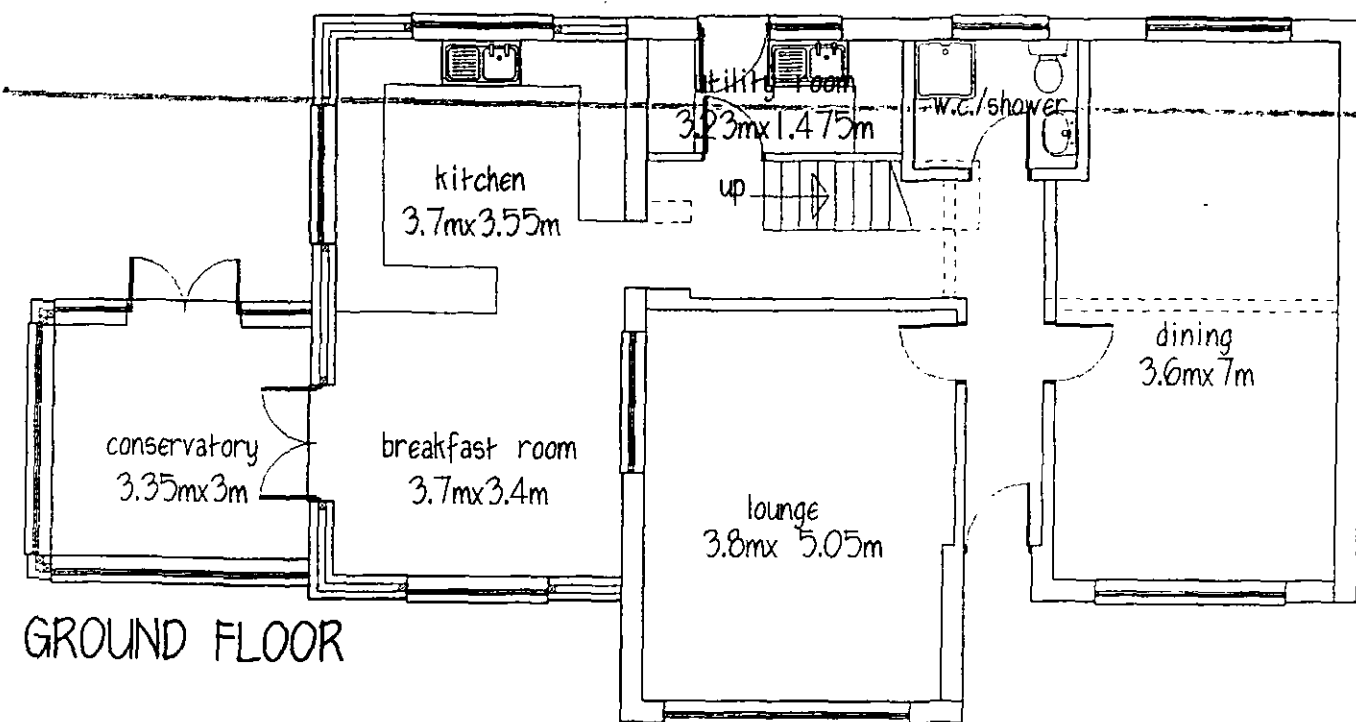


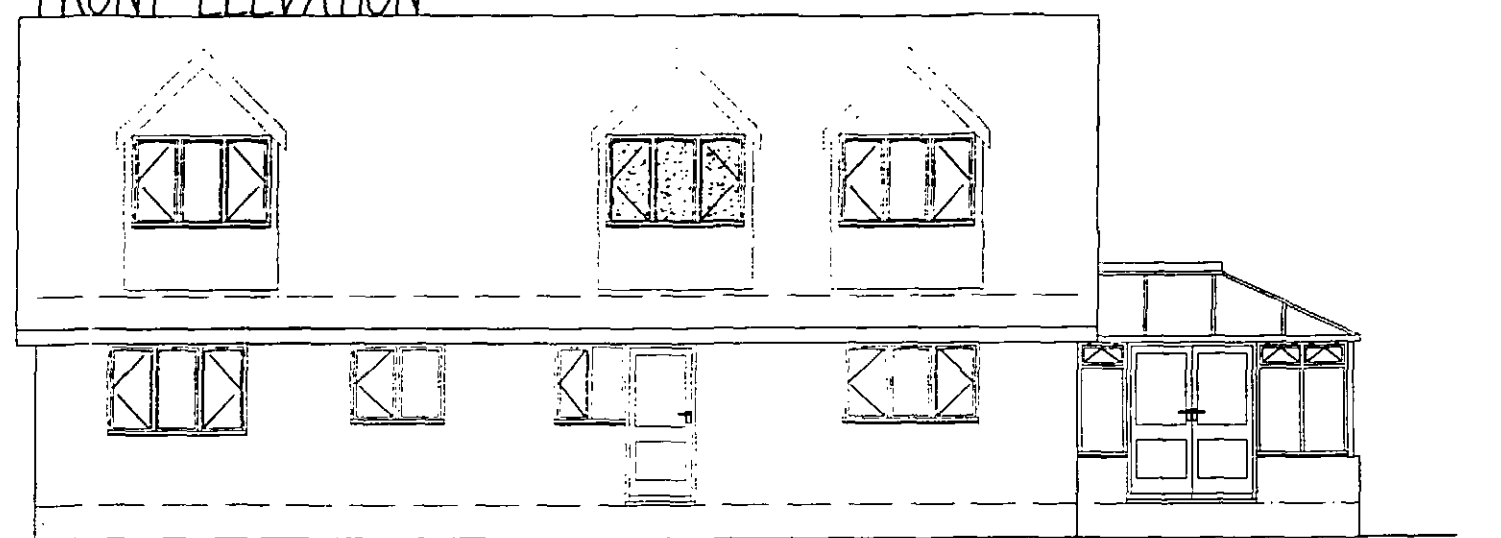


FRONT ELEVATION

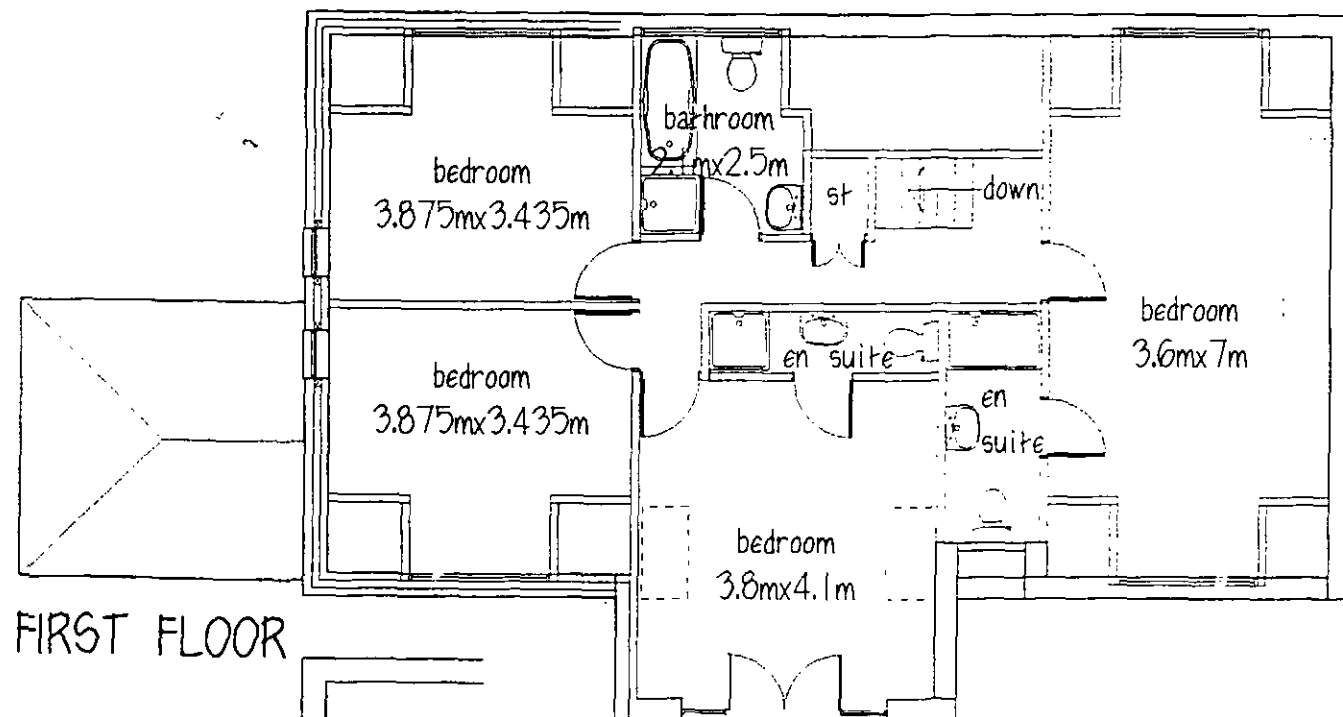

REAR ELEVATION

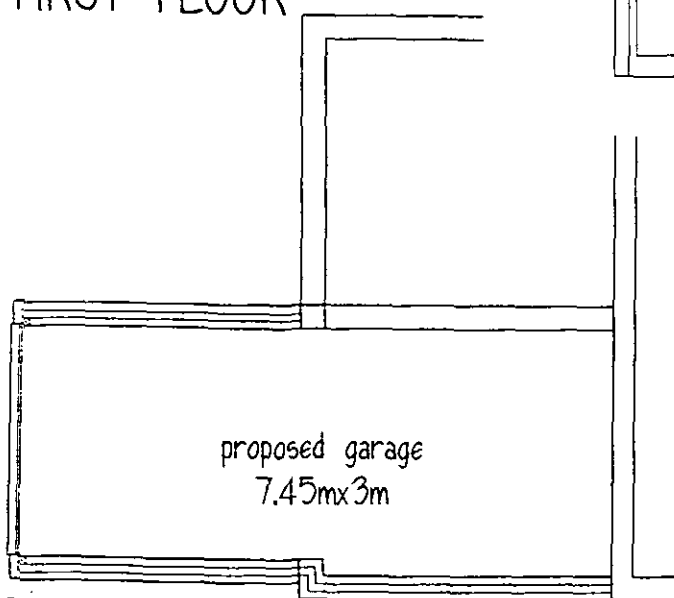

BASMENT

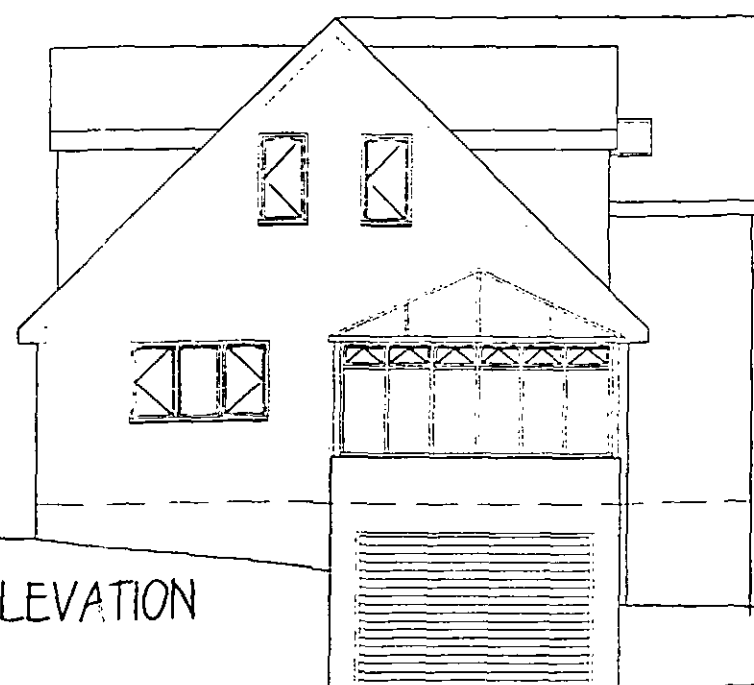

SIDE ELEVATION

Mr & Mrs D ASQUITH

PROPOSED EXTENSIONS
24 DEVENSHIRE DRIVE
WILTHORPE

PLANS & ELEVATIONS


1:100@A3 JULY 10

Peter Thompson


"Linwood"
Barnsley Road
Dodworth
Barnsley S75 3JR




tel. 01226 201391
m. 07973251730

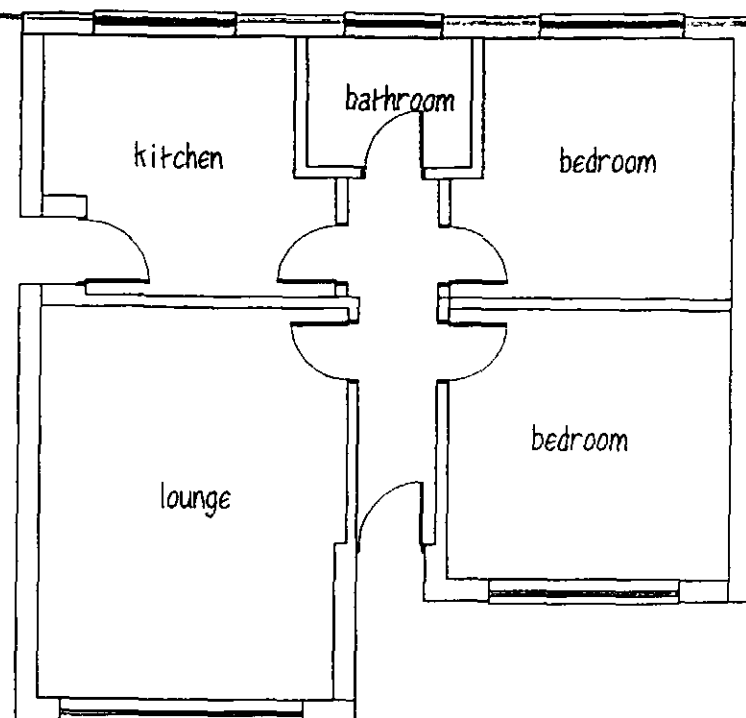


GROUND FLOOR

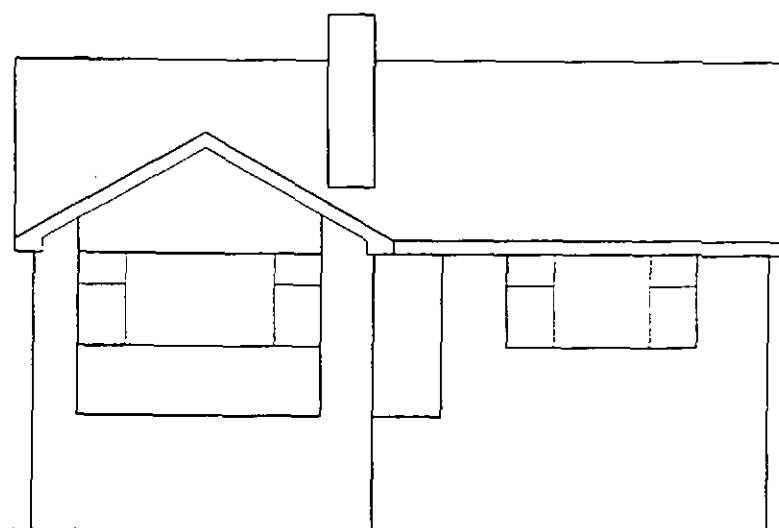


FRONT ELEVATION

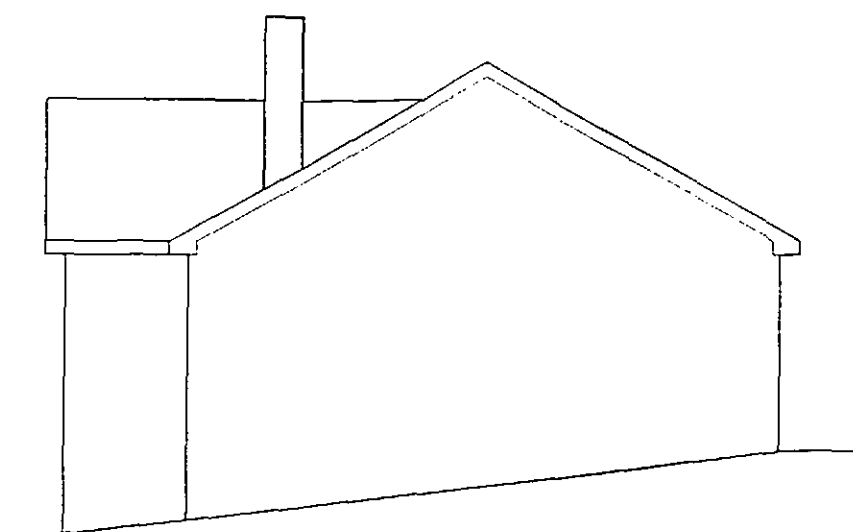

SIDE ELEVATION

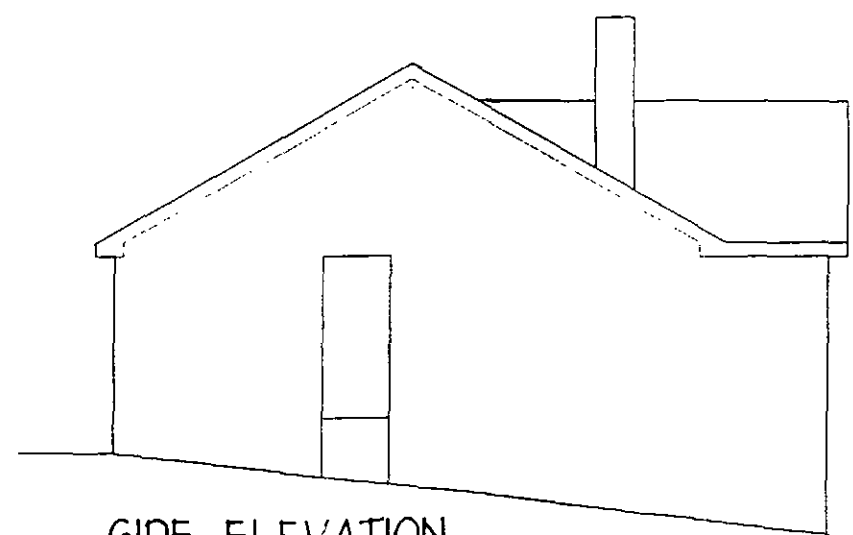

SIDE ELEVATION

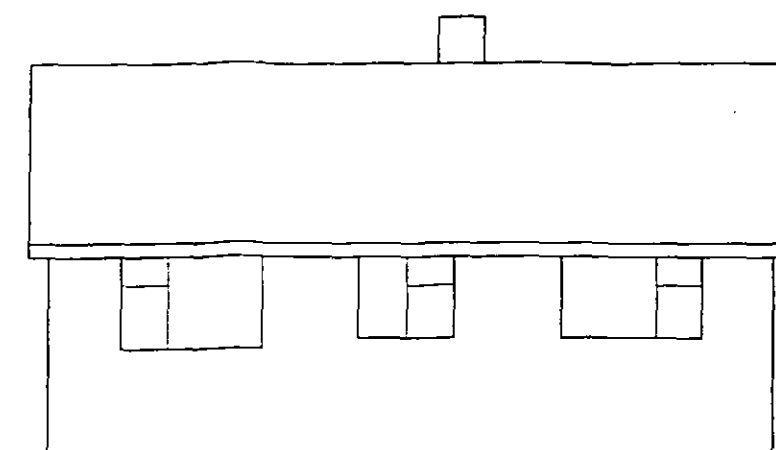

REAR ELEVATION

Mr & Mrs D ASQUITH

EXISTING PLANS

24 DEVENSHIRE DRIVE

WILTHORPE

PLANS & ELEVATIONS

1:100@A3 JULY 10

Peter Thompson

'Linwood'

Barnsley Road

Dodworth

Barnsley S75 3JR

e-mail peter-thompson@hotmail.co.uk



M.C.I.A.T.

Ref. 01226 201391

m. 07973251730