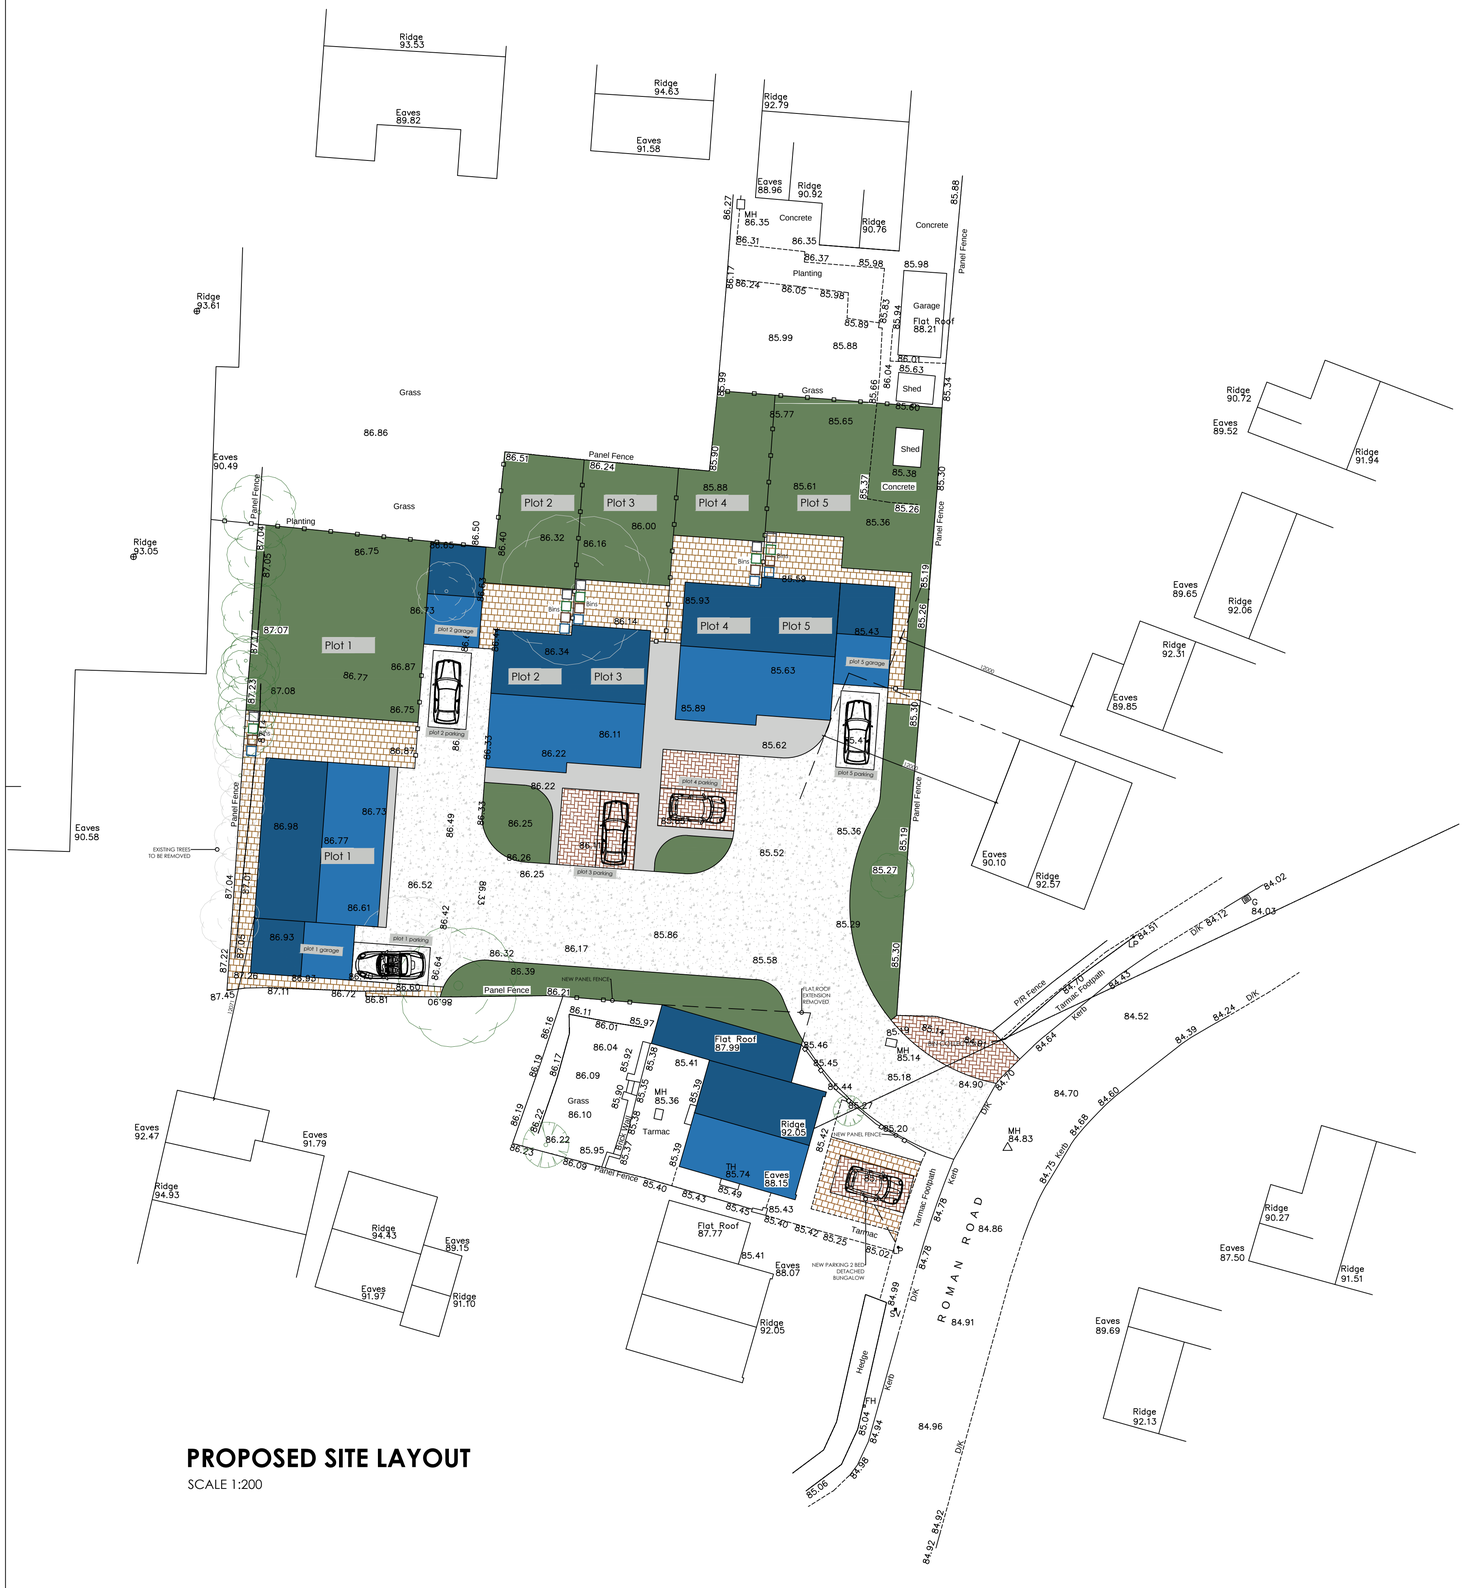

Plot 1
Plot 2
Plot 3
Plot 4
Plot 5
Garage
Flat Roof
88.21
Shed
Flat Roof
87.99
Flat Roof
87.77
Planting
Grass
Tarmac
Concrete
Panel Fence
Post & Wire
Hedge
Kerb
Tarmac Footpath
PIR Fence
NEW PANEL FENCE
NEW PARKING 2 BED DETACHED BUNGALOW
FLAT ROOF EXTENSION REMOVED
EXISTING TREES TO BE REMOVED
plot 1 parking
plot 1 garage
plot 2 parking
plot 2 garage
plot 3 parking
plot 4 parking
plot 5 parking
plot 5 garage
ROMAN ROAD
Ridge 93.53
Eaves 89.82
Ridge 94.63
Eaves 91.58
Ridge 92.79
Eaves 88.96
Ridge 90.92
Ridge 90.76
MH 86.35
Ridge 93.61
Eaves 90.49
Ridge 93.05
Eaves 90.58
Eaves 92.47
Eaves 91.79
Ridge 94.93
Ridge 94.43
Eaves 89.15
Eaves 91.97
Ridge 91.10
Ridge 90.72
Eaves 89.52
Ridge 91.94
Eaves 89.65
Ridge 92.06
Ridge 92.31
Eaves 89.85
Eaves 90.10
Ridge 92.57
Eaves 88.15
Eaves 88.07
Ridge 92.05
Eaves 89.69
Ridge 92.13
Eaves 87.50
Ridge 91.51
Ridge 90.27
MH 84.83
TH 85.74
FH 85.04
MH 85.36
MH 85.14
86.88
86.86
84.86
84.91
84.96
84.92
84.99
85.06
84.88
84.64
84.78
84.70
84.60
84.52
84.39
84.24
84.12
84.03
84.02
84.31
84.43
84.47
84.61
84.74
84.90
85.02
85.21
85.40
85.42
85.25
85.43
85.49
85.39
85.35
85.38
85.41
85.46
85.45
85.44
85.27
85.20
85.18
85.19
85.29
85.36
85.52
85.58
85.86
85.62
85.89
85.63
85.93
85.88
85.99
85.77
85.65
85.61
85.36
85.26
85.37
85.30
85.34
85.60
85.66
86.04
86.01
85.63
85.84
85.83
85.89
85.98
86.05
86.24
86.17
86.27
86.31
86.35
86.37
85.98
85.88
86.99
86.90
86.51
86.24
86.32
86.16
86.00
86.40
86.50
86.55
86.75
86.73
86.77
86.87
86.75
86.87
86.33
86.49
86.25
86.26
86.22
86.11
86.34
86.14
86.63
86.53
86.73
86.98
86.77
86.61
86.93
86.64
86.69
86.81
86.72
87.11
87.45
87.26
87.22
87.04
87.07
87.23
87.08
87.47
87.05
87.04
86.39
86.21
86.42
86.32
86.17
86.09
86.10
86.22
86.23
86.09
86.18
86.19
86.16
86.11
86.01
86.04
85.97
85.95
85.40
85.43
85.49
85.43
85.40
85.42
85.25
85.41
85.27
85.19
85.12
85.30
85.31
85.36
85.38