



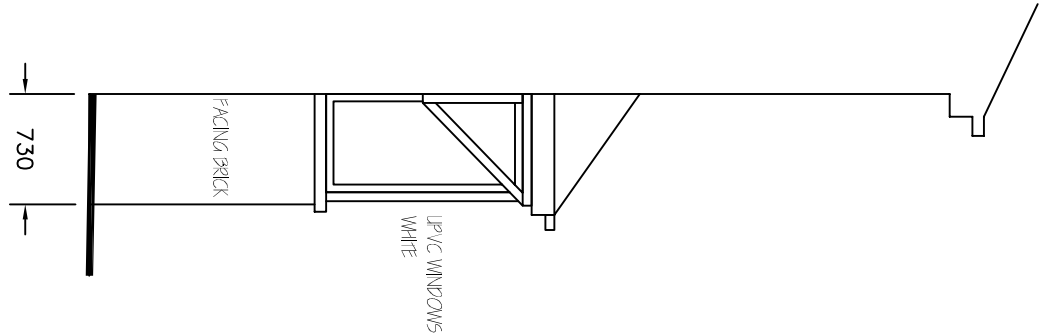

PROPOSED SIDE
ELEVATION 1:50

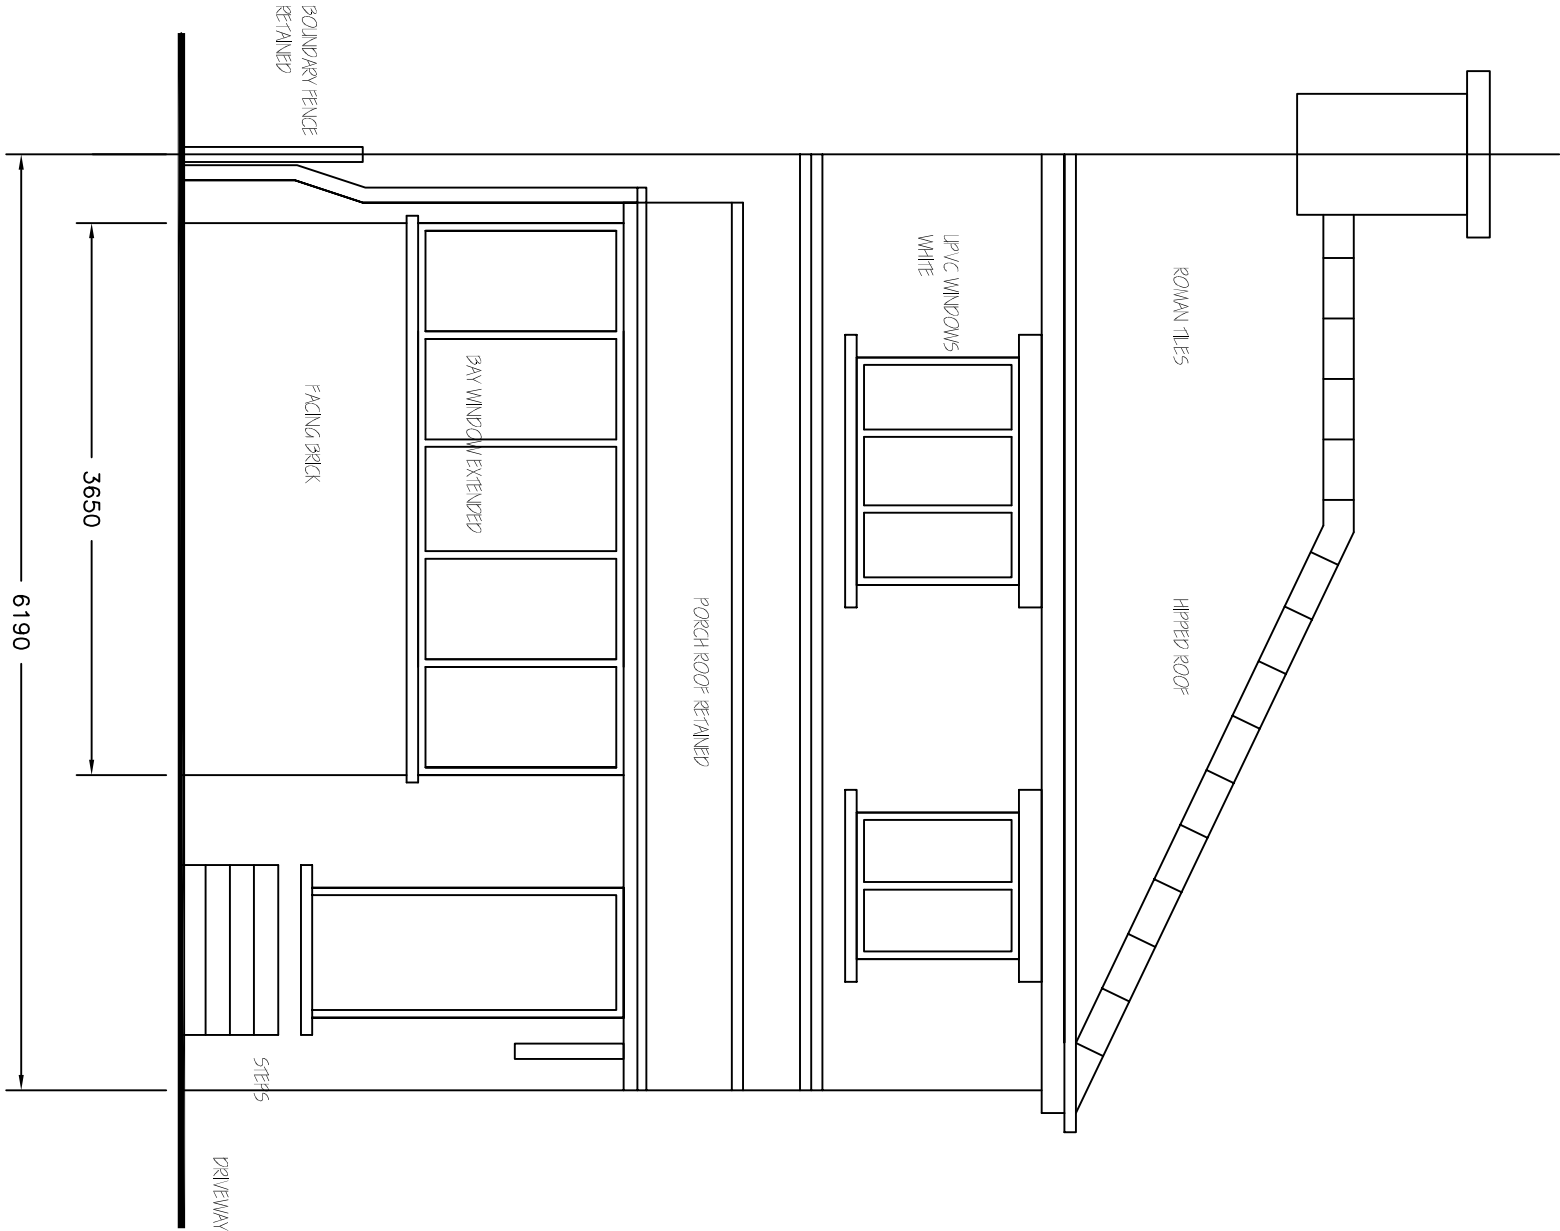

PROPOSED FRONT
ELEVATION 1:50

Revisions	A. A----		00-00-00
	This drawing is for planning permission only and is not a construction drawing.		
Drawing Title		PROPOSED-ELEVATION	
Job No. - Dwg No.	MCV/2014/5	-	-
Client:	28 STEAD LANE HOLLAND COMMON S74 0AE		
Scale.	1:50		