
George Street, Goldthorpe

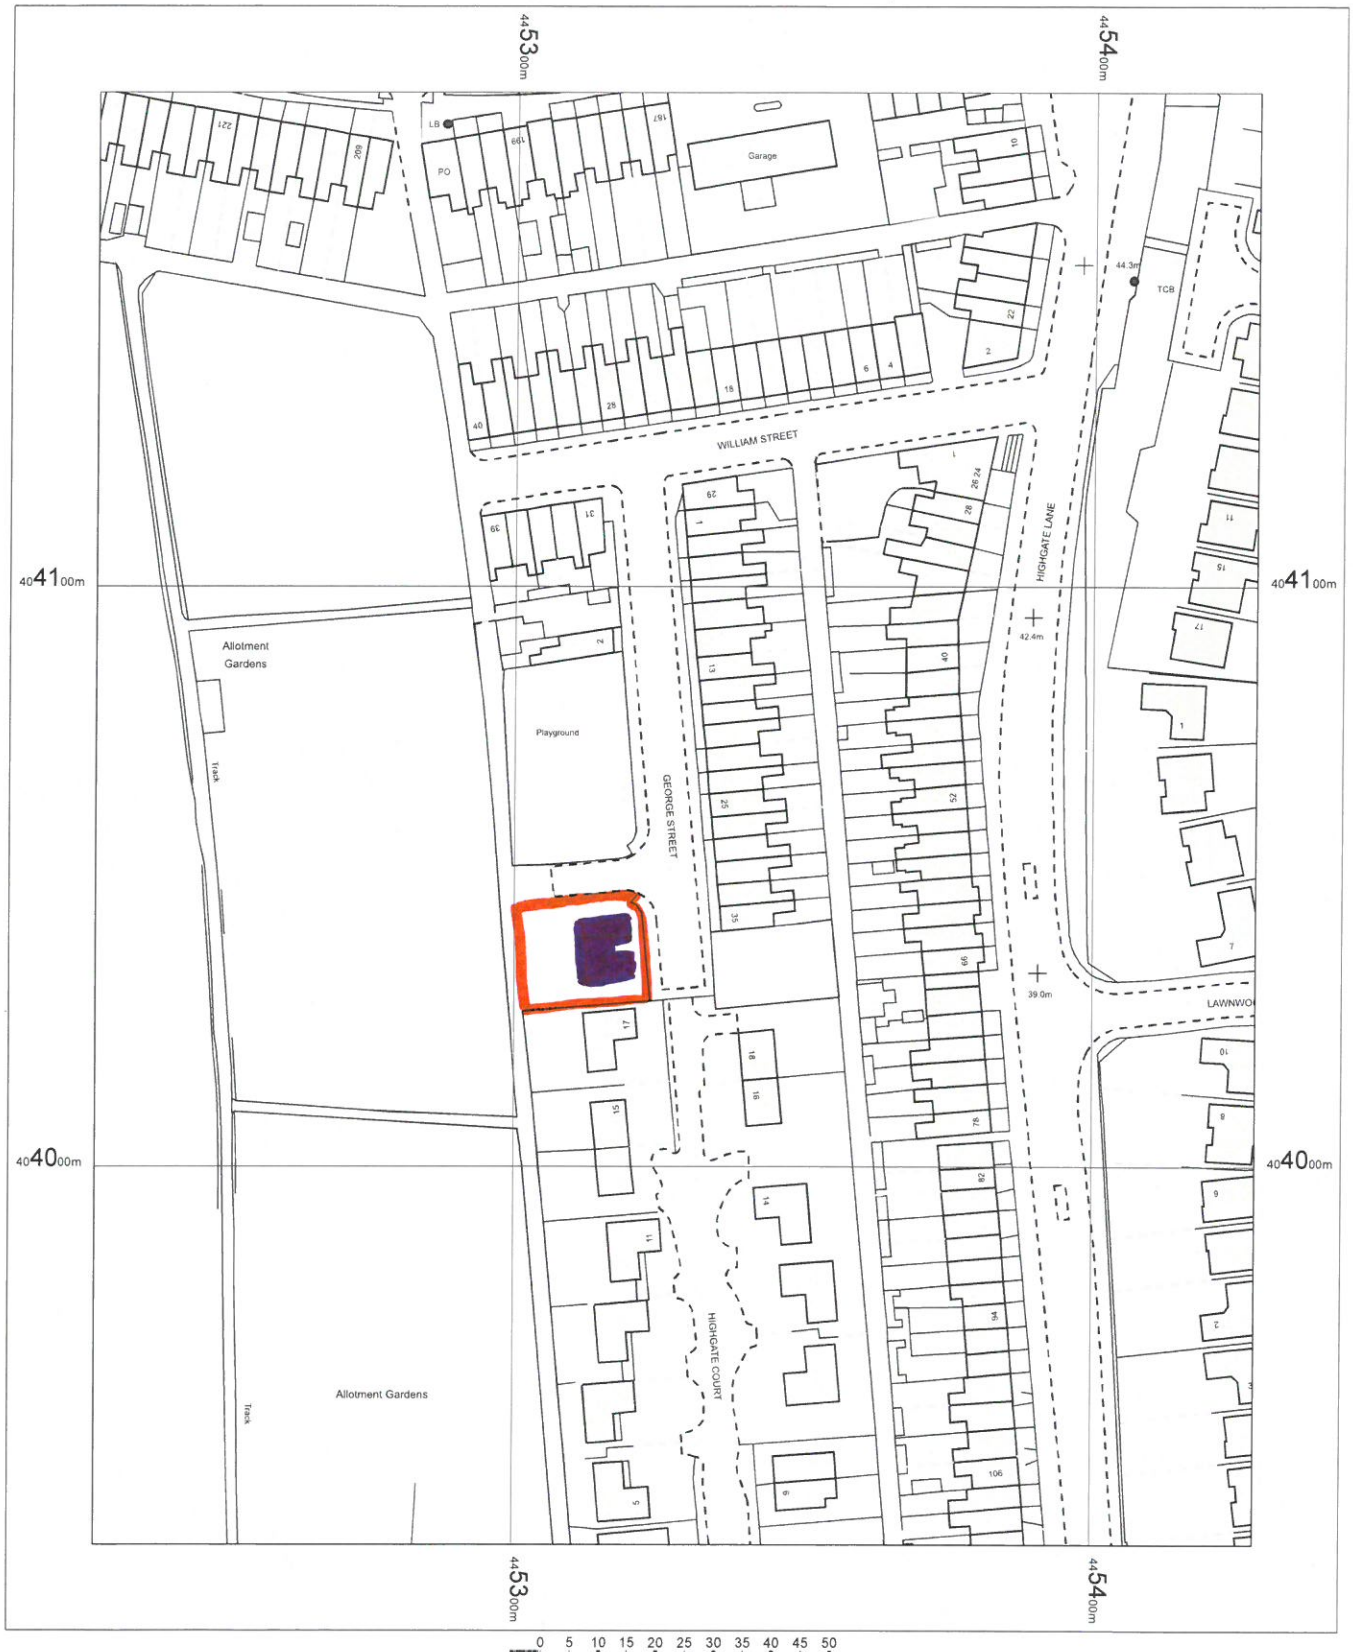

SITE BOUNDARY

NEW DEVELOPMENT

N

OS MasterMap 1250/2500/10000 scale
24 April 2015, ID: BW1-00422425
maps.blackwell.co.uk

1:1250 scale print at A4, Centre: 445328 E, 404060 N

©Crown Copyright Ordnance Survey. Licence no. 100041040

Mapping sourced from Ordnance Survey

BLACKWELL'S
www.blackwellmapping.co.uk
TEL: 0113 245 2623
comments@maps.blackwell.co.uk