


BLOCK PLAN.
SCALE 1:500

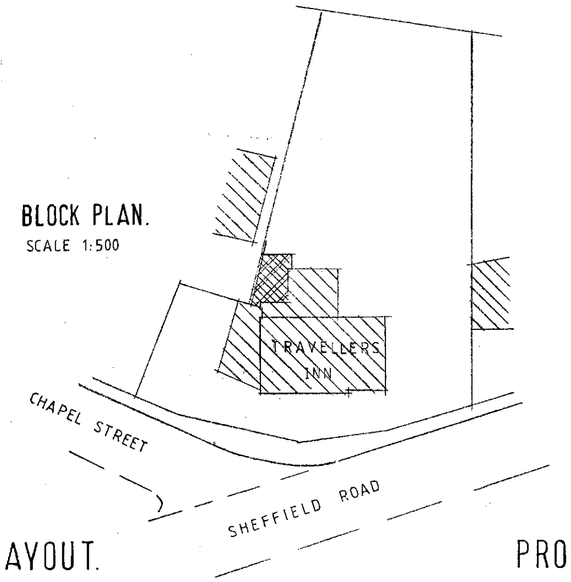

EXISTING GROUND FLOOR LAYOUT.

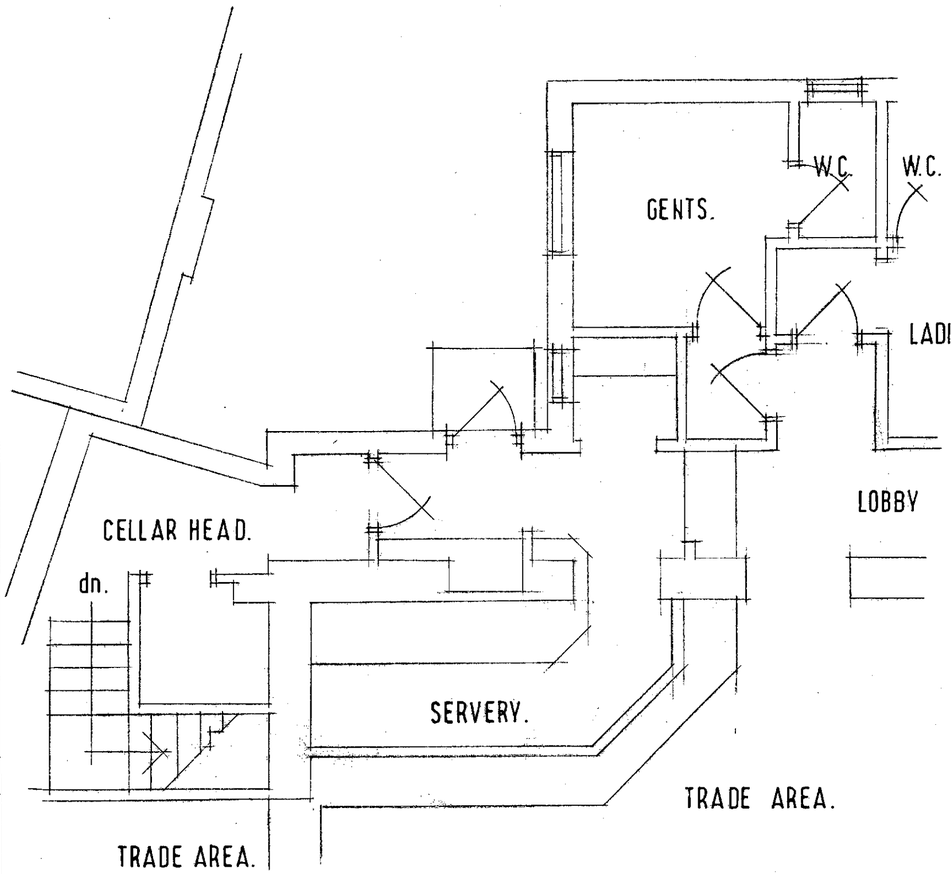

PROPOSED GROUND FLOOR LAYOUT.

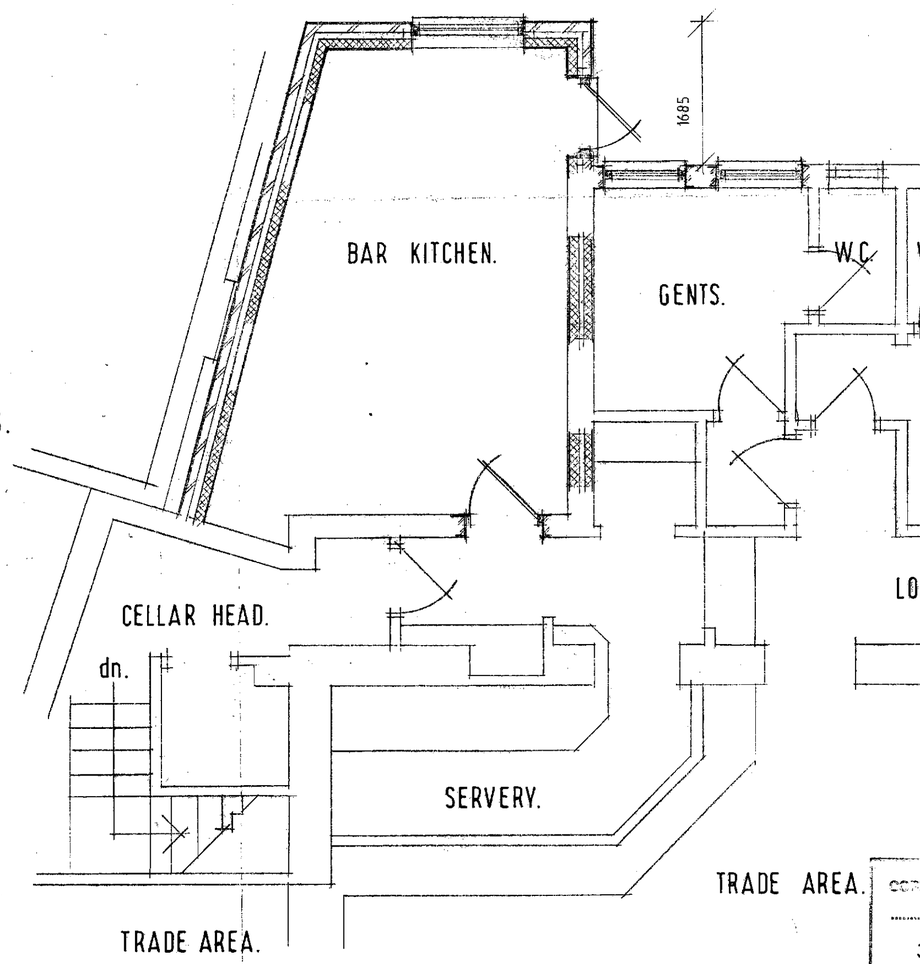

RECEIVED PLANNING ROOM
30 JAN 2015
Received by
ORIGINAL COPY

NOTES
The contractor is to check and verify all building site dimensions, levels and sewer invert levels connection points before tendering and w commences.
This drawing must be read with and checked aga any structural or other specialist drawings provid
The contractor is to comply in all respects with current building regulations whether specific stated on these drawings or not. Internal dimens exclude plaster thickness.
Do not scale off this drawing.

© Copyright


Job Title	EXT'N & ALTERATIONS
Client	TRAVELLERS INN.
Drawing Title	LAYOUTS.

Drawn By	Date	Scale
I.W.	JANUARY 15	1:50


IAN WILLIAMS
DESIGN AND BUILD
FAIRFIELDS, CHURCH ROAD
ALTOFTS, W. YORKS WF6 2N
Telephone: 01924 893311

DRG. No. 41. 01. 01. 15.


CDS L

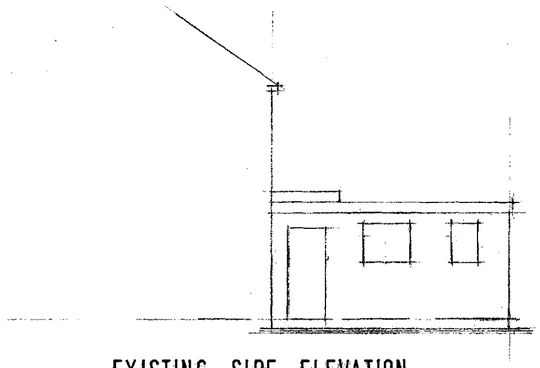


EXISTING SIDE ELEVATION.

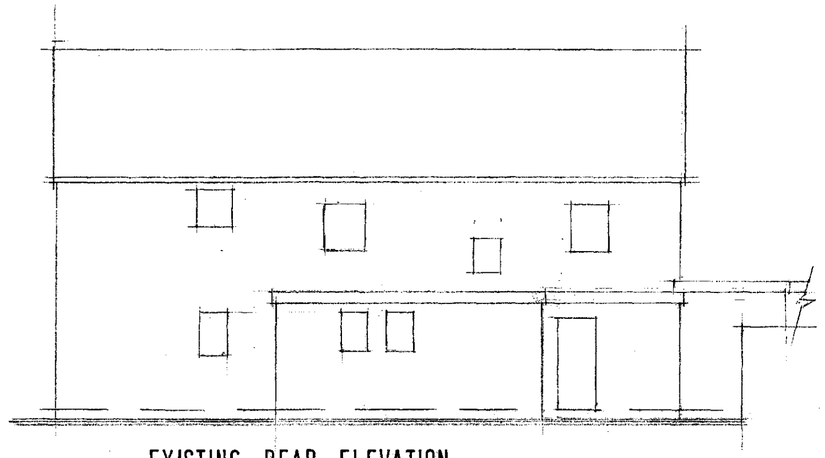


EXISTING REAR ELEVATION.

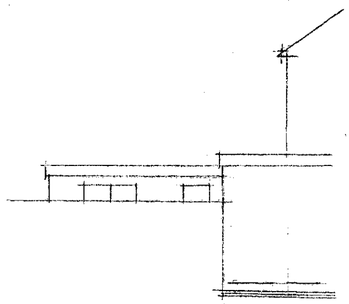

EXISTING SIDE ELEVATION.

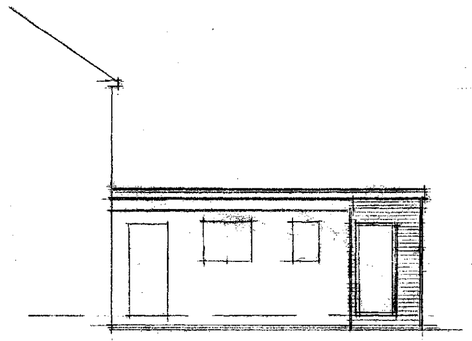

PROPOSED SIDE ELEVATION.

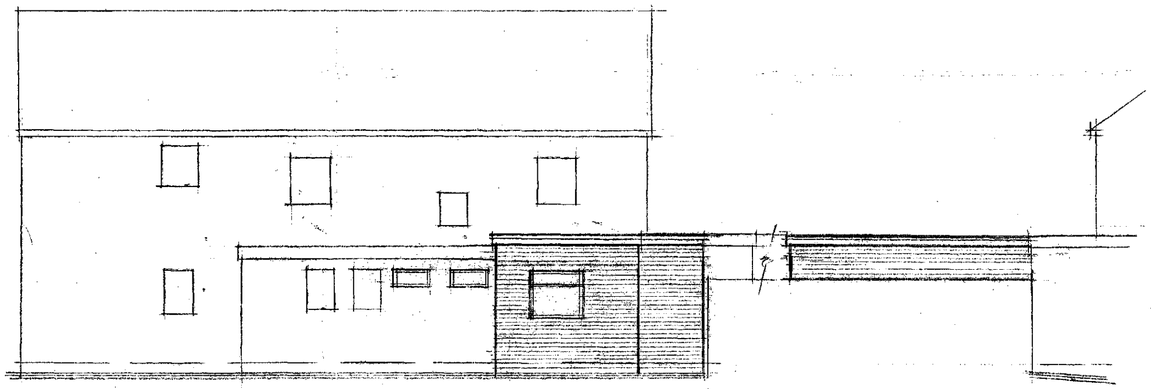

PROPOSED REAR ELEVATION.

PROPOSED SIDE ELEVATION.

CORPORATE
30 JAN 2015
Received by:
ORIGIN

NOTES
The contractor is to check and verify all building site dimensions, levels and sewer invert leve connection points before tendering and commences.
This drawing must be read with and checked ag any structural or other specialist drawings prov
The contractor is to comply in all respects wit current building regulations whether specif stated on these drawings or not. Internal dimens exclude plaster thickness.
Do not scale off this drawing.

© Copyright

Job Title EXT'N & ALTERATIONS.
Client TRAVELLERS INN.
Drawing Title ELEVATIONS.

Drawn By	Date	Scale
I.W.	JANUARY '15	1:100

IAN WILLIAMS
DESIGN AND BUILD
FAIRFIELDS, CHURCH ROAD
ALTOFTS, W. YORKS WF6 2N
Telephone: 01924 893311

DRG. No. 41. 02. 01. 15.

CDS