


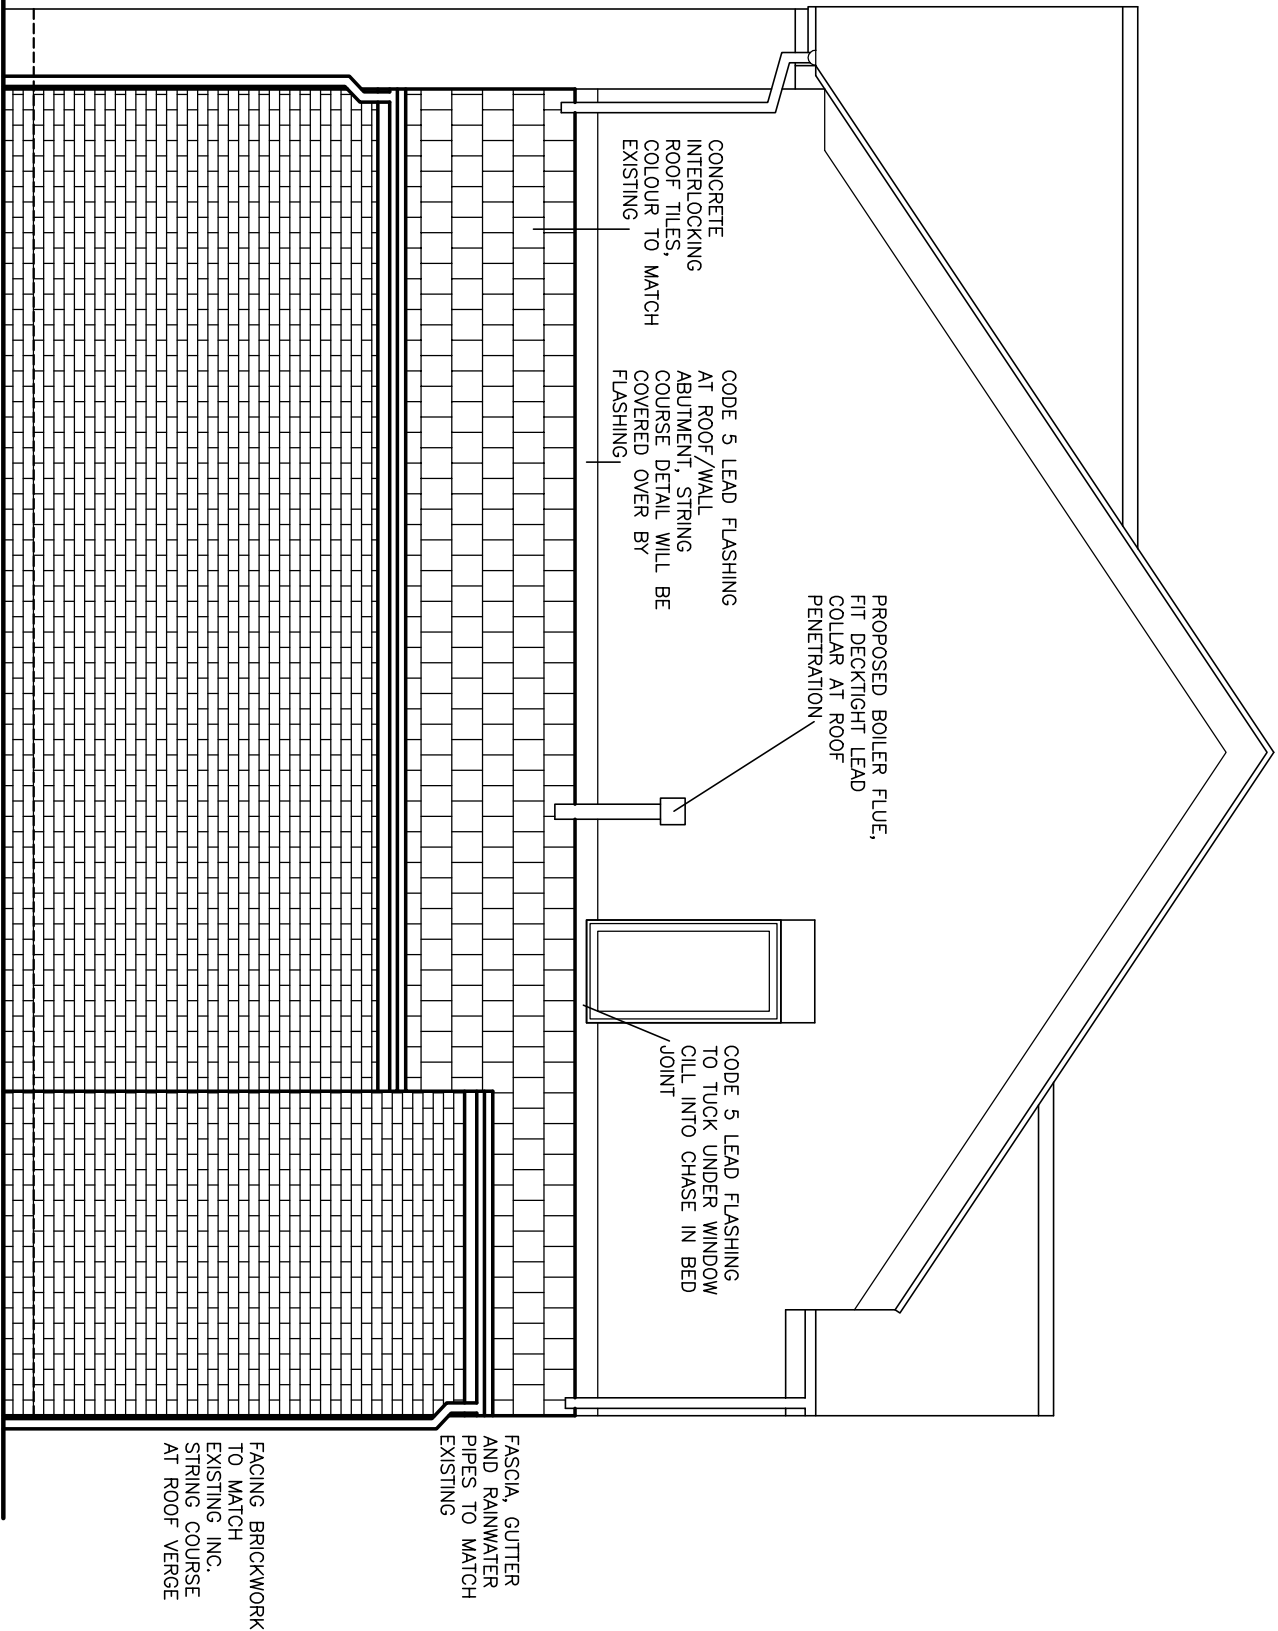

PROPOSED SIDE ELEVATION



LOCATION PLAN 1:1250

2 Bridge Street, Bolton

PROPOSED ATTACHED GARAGE
sheet 6 – PROPOSED SIDE ELEVATION
& LOCATION PLAN

Date: Jan 2014 Scale: 1:50@A3