


2018/1096.-Handed in 28/8

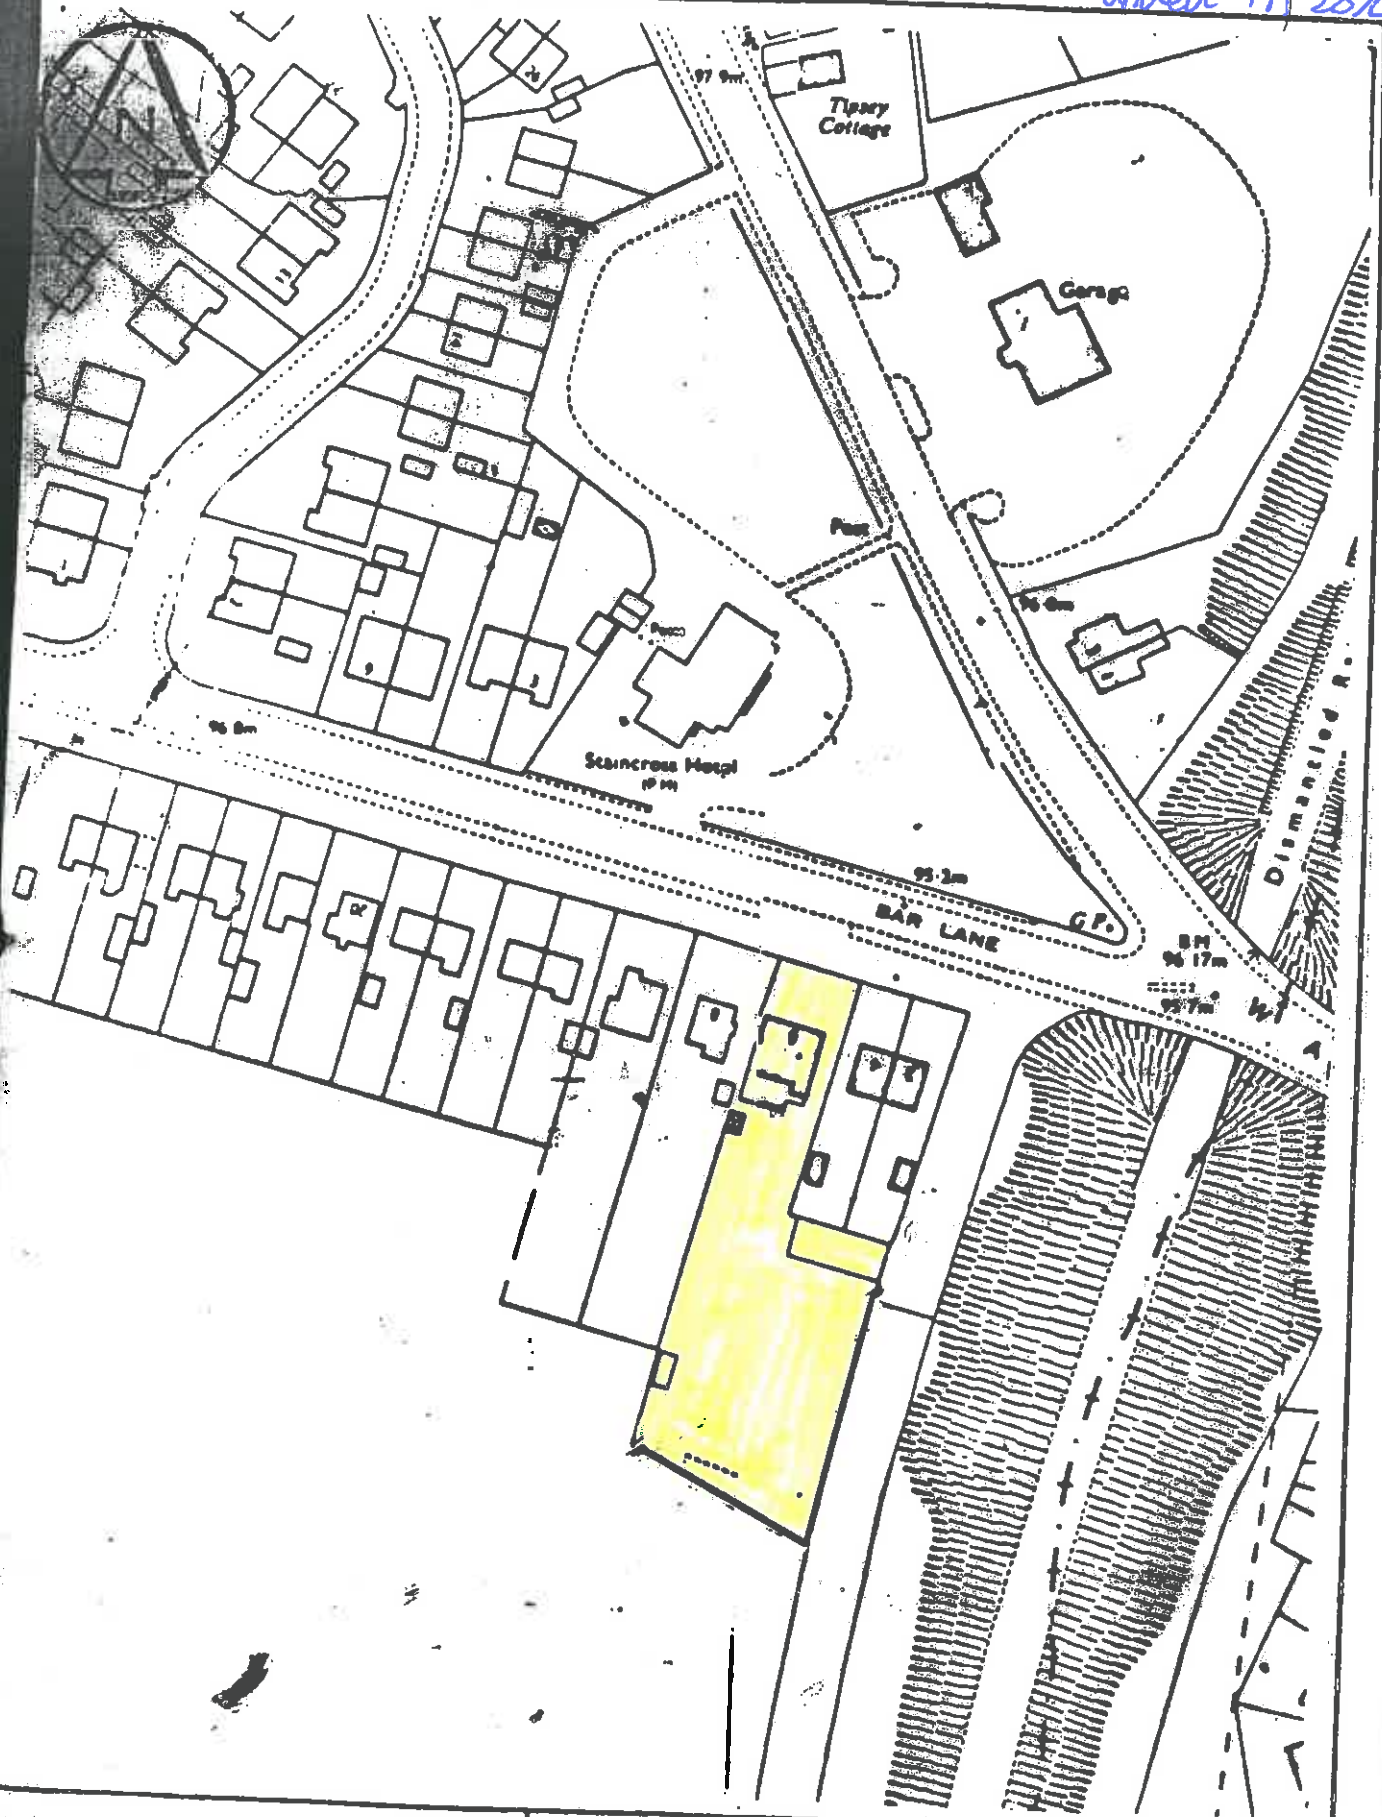

BARNESLEY METROPOLITAN BOROUGH COUNCIL	SCALE 1: 1250		P. G. THOMPSON M.A., C.Eng., M.I.C.E., M.I.Mun.E., M.I.H.E. PUBLIC SERVICES OFFICER TOWN HALL BARNESLEY	
	DWN BY AR.L.	DATE FEB '83		
DIVERSION OF PUBLIC FOOT- PATH N° 21, MAPPLEWELL.	TRACED	FILE 24/11	DWG. No. M/1231/1	