




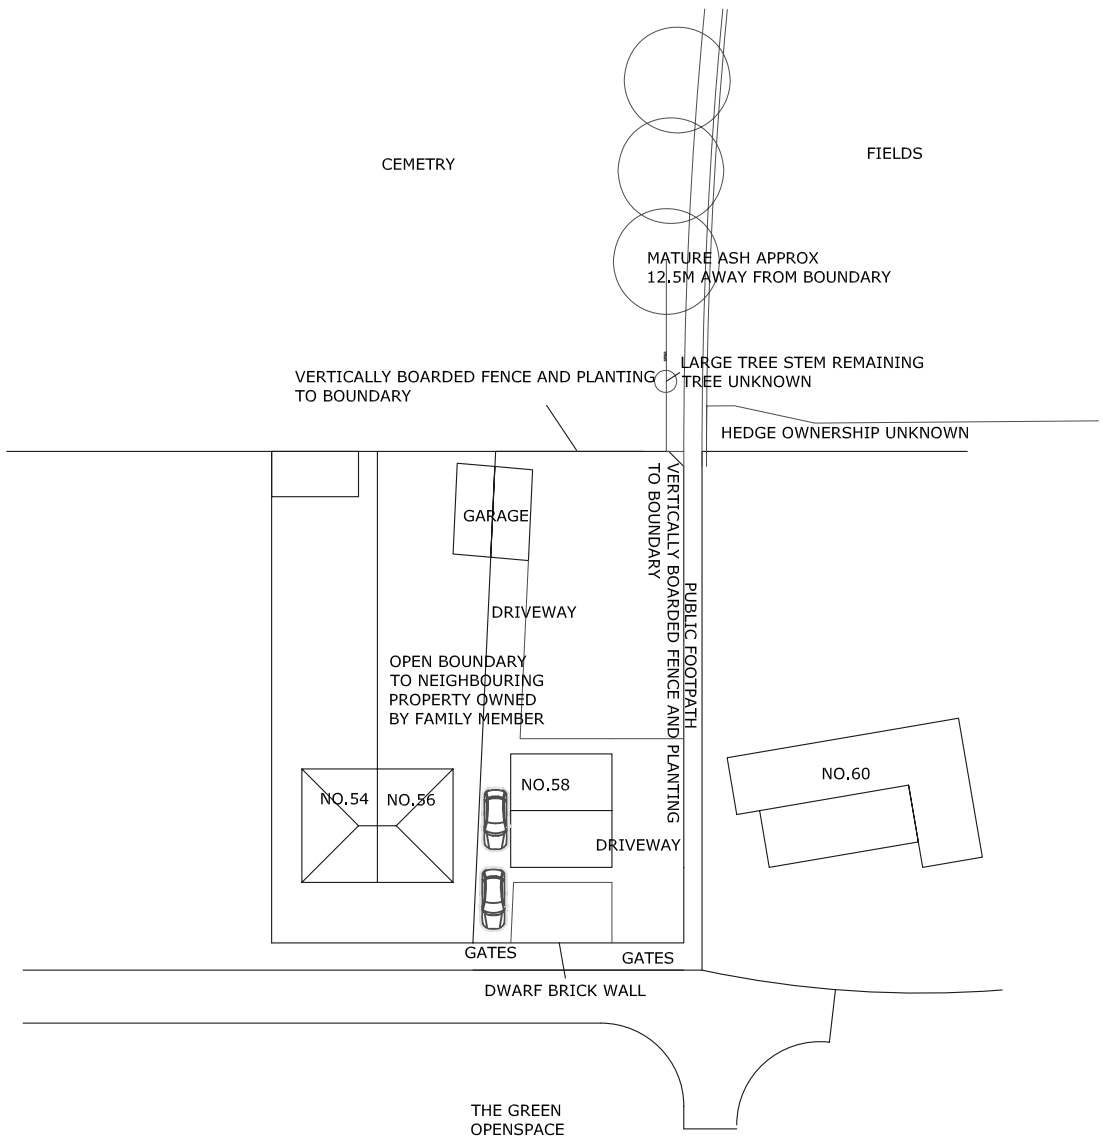

SITE LAYOUT AS EXISTING

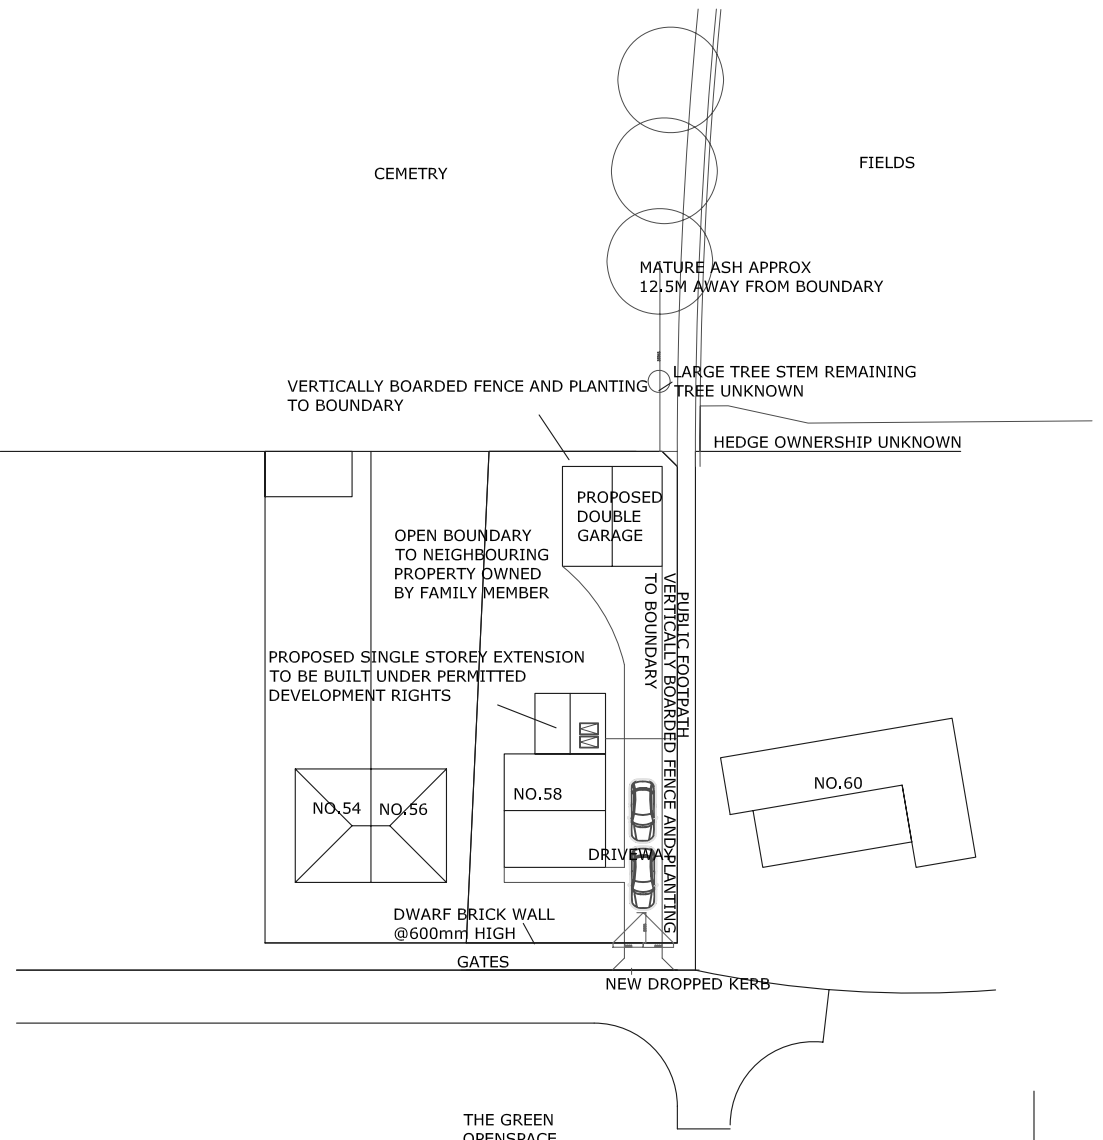

SITE LAYOUT AS PROPOSED

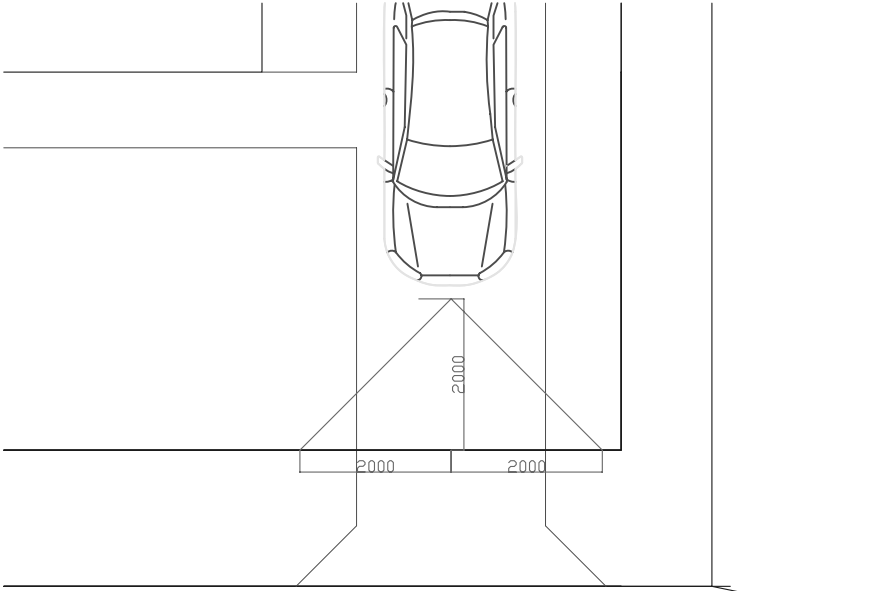

VISIBILITY SPY FOR DROPPED KERB
SCALE 1:100

SITE

58 THE GREEN, ROYSTON
BARNSELY. S71 4JN

CLIENT

MARGARET AND STEVE HORNER

DRAWING TITLE

EXISTING AND PROPOSED BLOCK
PLANS

DRAWING NO.

23.04/1

SCALE

1:500 @A3

DATE

25.07.2023

REVISION

B

NB PLEASE NOTE ONLY THE
GROUNDS OF NO.58 HAVE BEEN
SURVEYED ALL OTHER INFORMATION
IS TAKEN FROM LAND REGISTRY
DOCUMENTS

REV A - SURROUNDING AREA AND
TREES ADDED AS PER PLANNERS
REQUIREMENTS

REV B - DROPPED KERB AND
VISIBILITY SPY SHOWN AS PER
HIGHWAYS REQUIREMENTS