



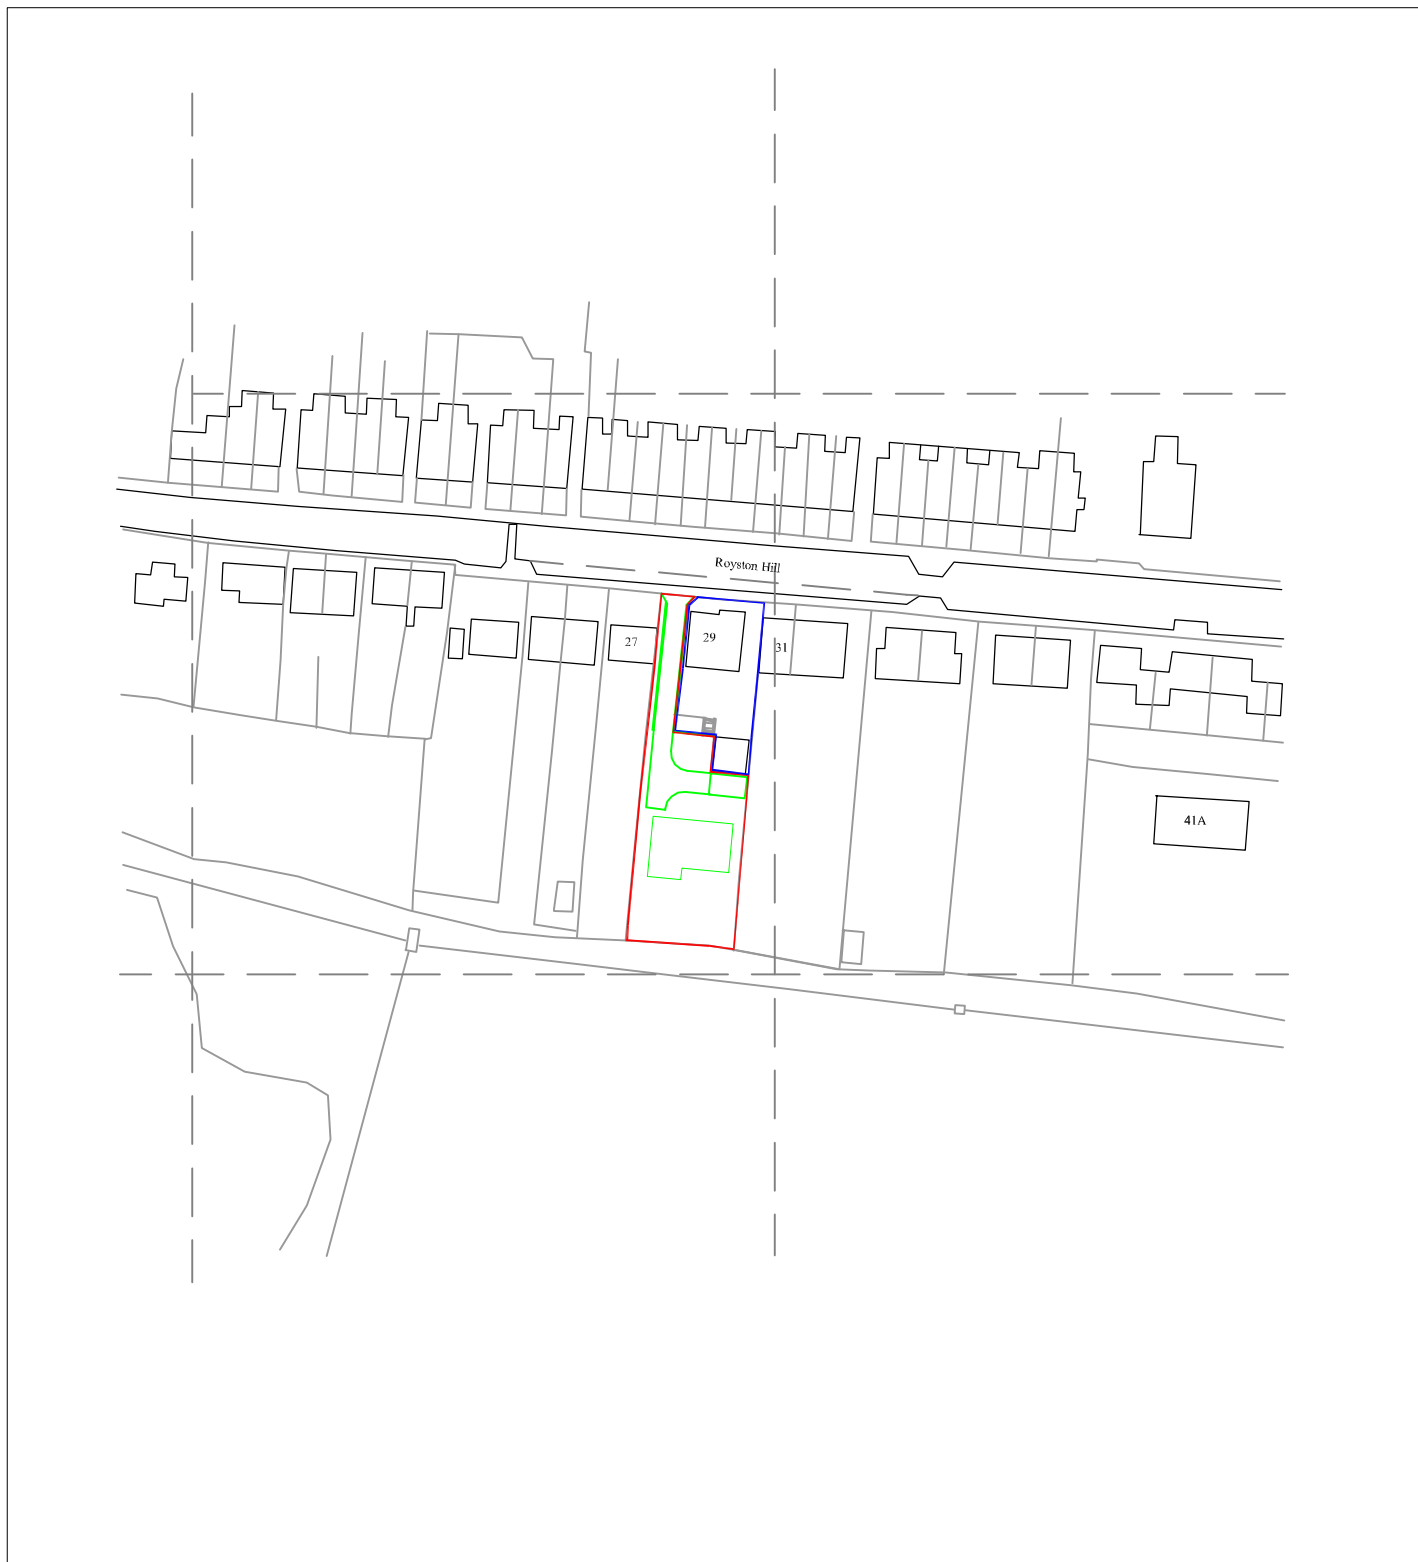

No critical measurements should be scaled from these drawings.
The Builder or Contractor should take actual site measurements for verification.
The ownership of the site as indicated by a red line has been provided by the client

Graphic Scale in Metres

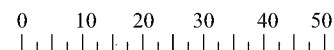

Location Plan

Land to the Rear of
29 Church Hill, Royston, Barnsley, S71 4NG

Scale

1:1250
When plotted A4

Plan Ref

Spencer-LC1
Date 14/08/2008