


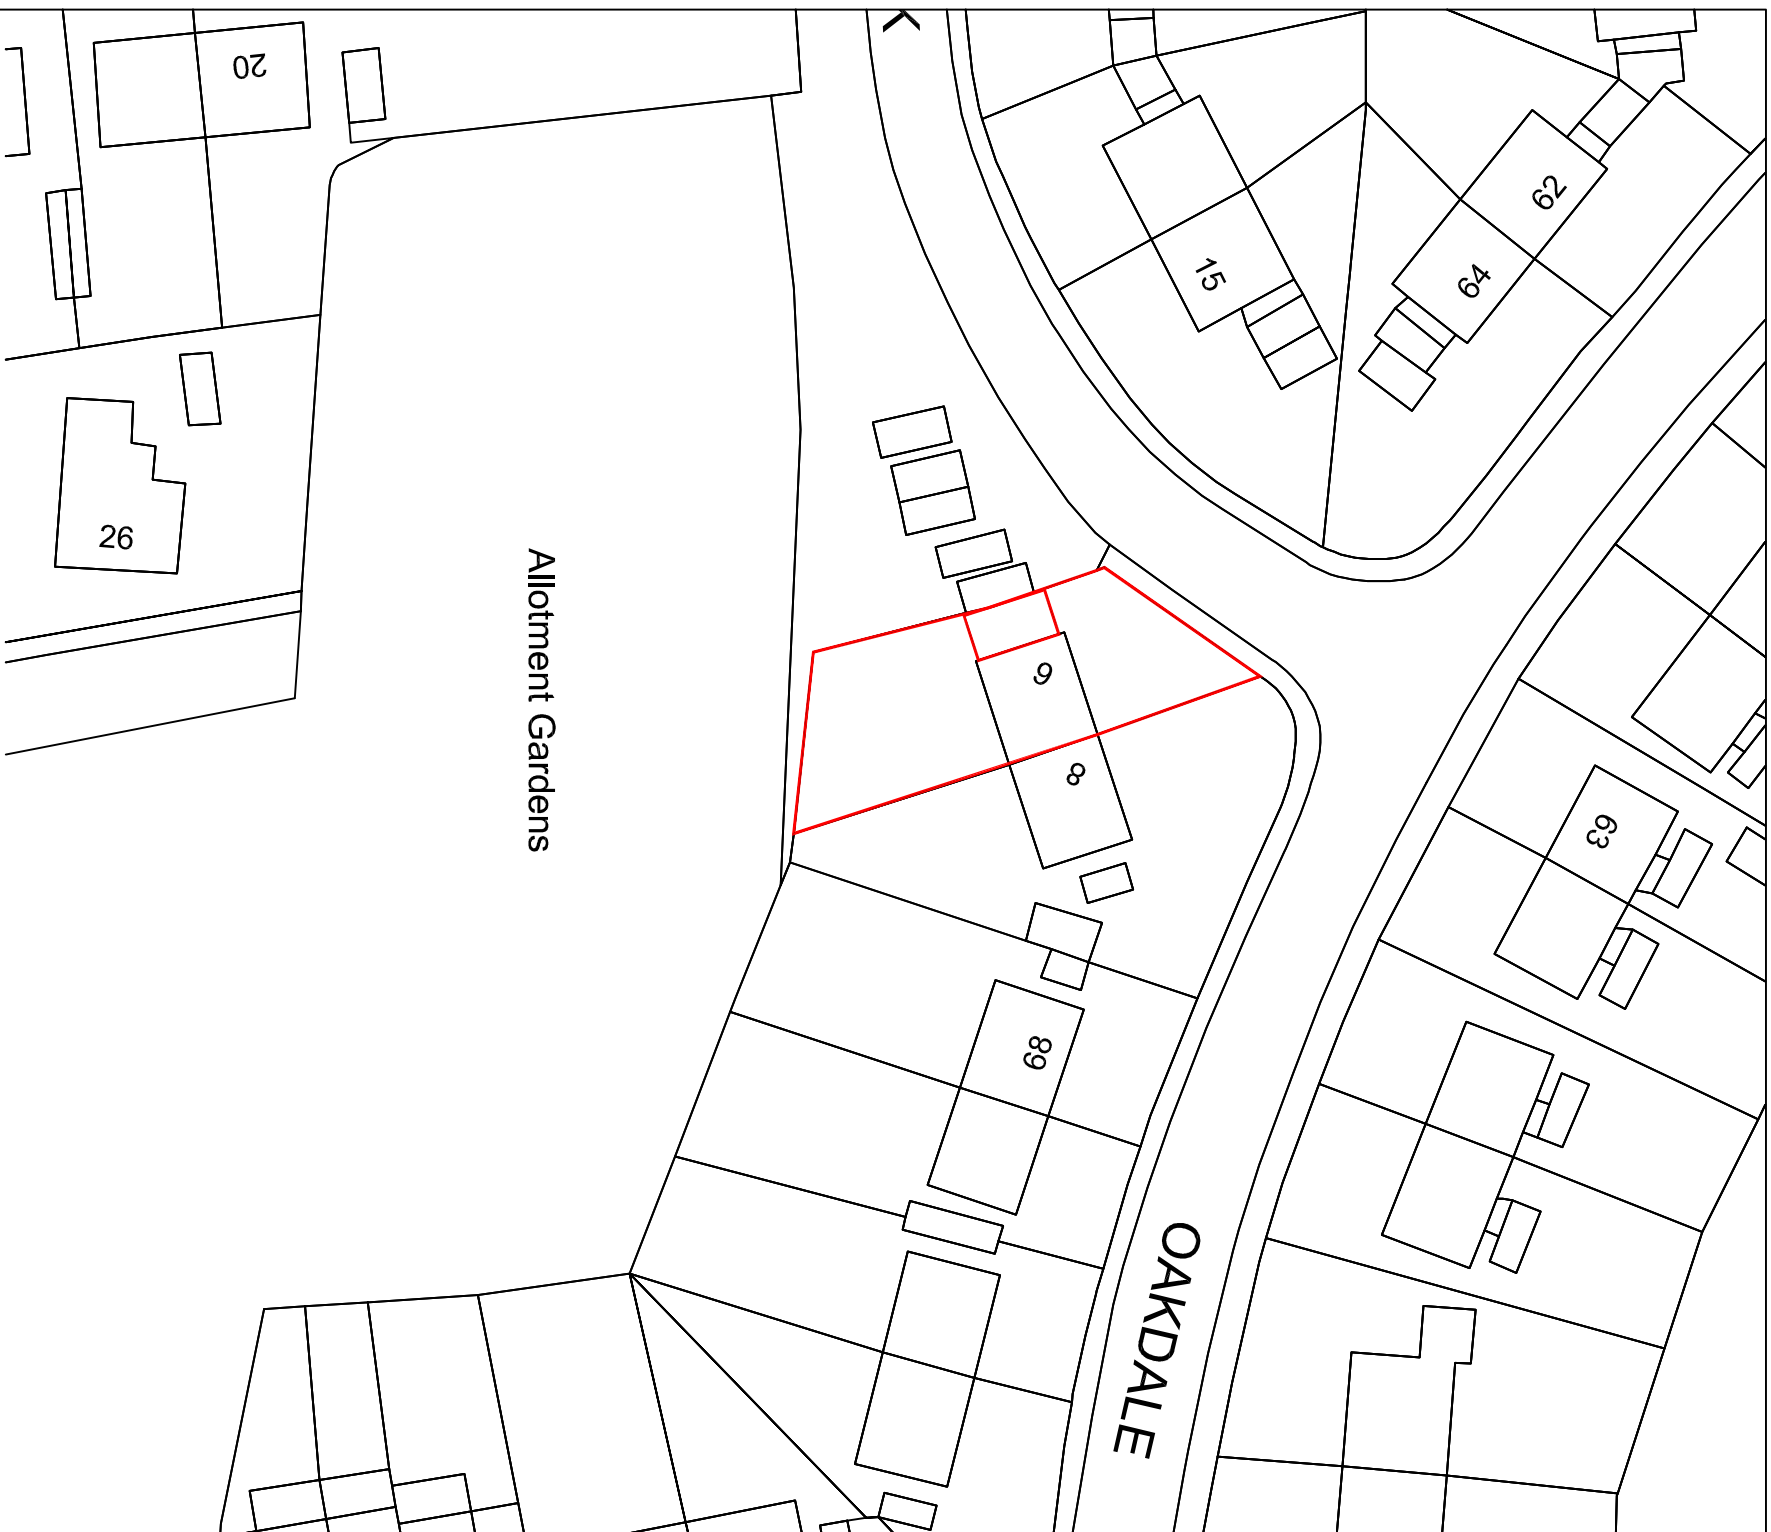

Revisions	A. A----	00-00-
This drawing is for planning permission only and is not a construction drawing.		
Drawing Title	LOCATION-PLAN-BLOCK-PLAN	
Job No. - Dwg No.	TL/2014/11	—
Client:	MR. T. LANG 111 MILLBROOK WORSWORTHY BARNSELEY S70 5LE	
Scale.	1:500 / 1:1250	