



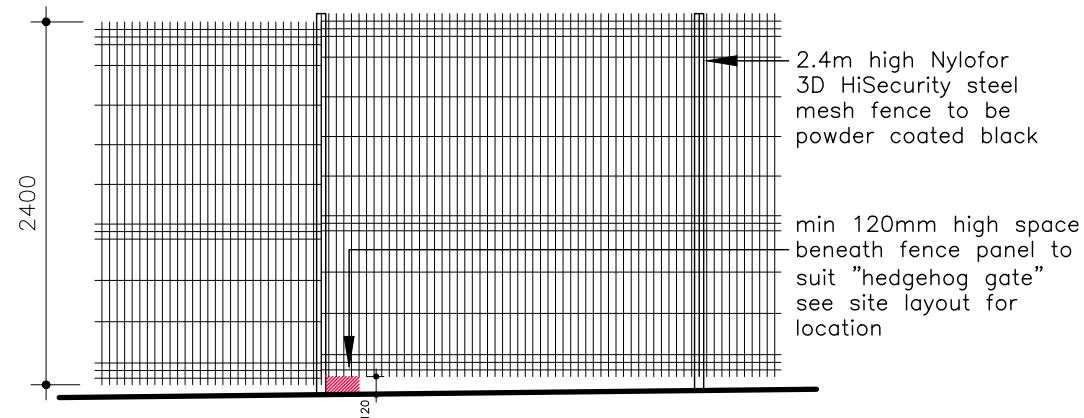


NYLOFOR 3D FENCE
scale 1:50




NYLOFOR 3D FENCE

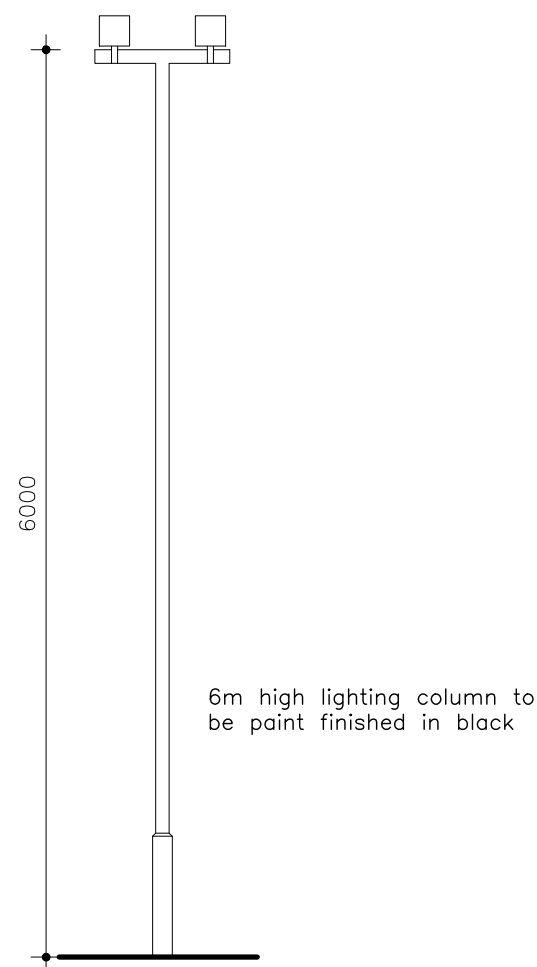

LIGHTING COLUMN

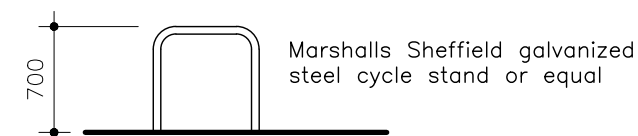

CYCLE STANDS

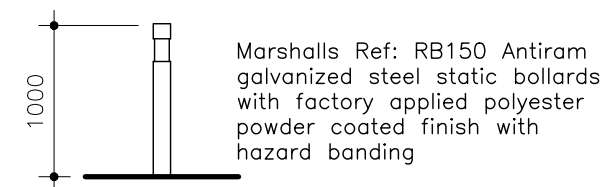

BOLLARDS



Dixon Dawson Chartered Architects
28 Kenwood Park Road
Nether Edge
Sheffield
S7 1NF
T 0114 2683888
E sheffield@dixondawson.co.uk

planning issue

Do not scale. All setting out dimensions to be site confirmed prior to works commencing and any discrepancies confirmed to architect. This drawing is to be read in conjunction with all other architectural and structural engineers drawings.

REVISION B : 22 MAY 2020 :
DETAIL TO NYLOFOR BOUNDARY FENCE AMENDED TO INDICATE "HEDGEHOG GATE".

REVISION A : 19 DECEMBER 2019 :
MOTOR CYCLE STANDS AND VEHICLE GUIDES OMITTED FROM DRAWING.

PROPOSED BUILDERS MERCHANT WITH TRADE COUNTER & ANCILLARY STORAGE. TWIBELL STREET, BARNSELY, S71 1DL.
for VENTURE BUSINESS SPACE LIMITED & PEEL INVESTMENTS (NORTH) LIMITED

AW FENCING & STREET FURNITURE 1:50@A3

AW Date: 01/08/19 Drawn: AW Checked: **8568s/05B**