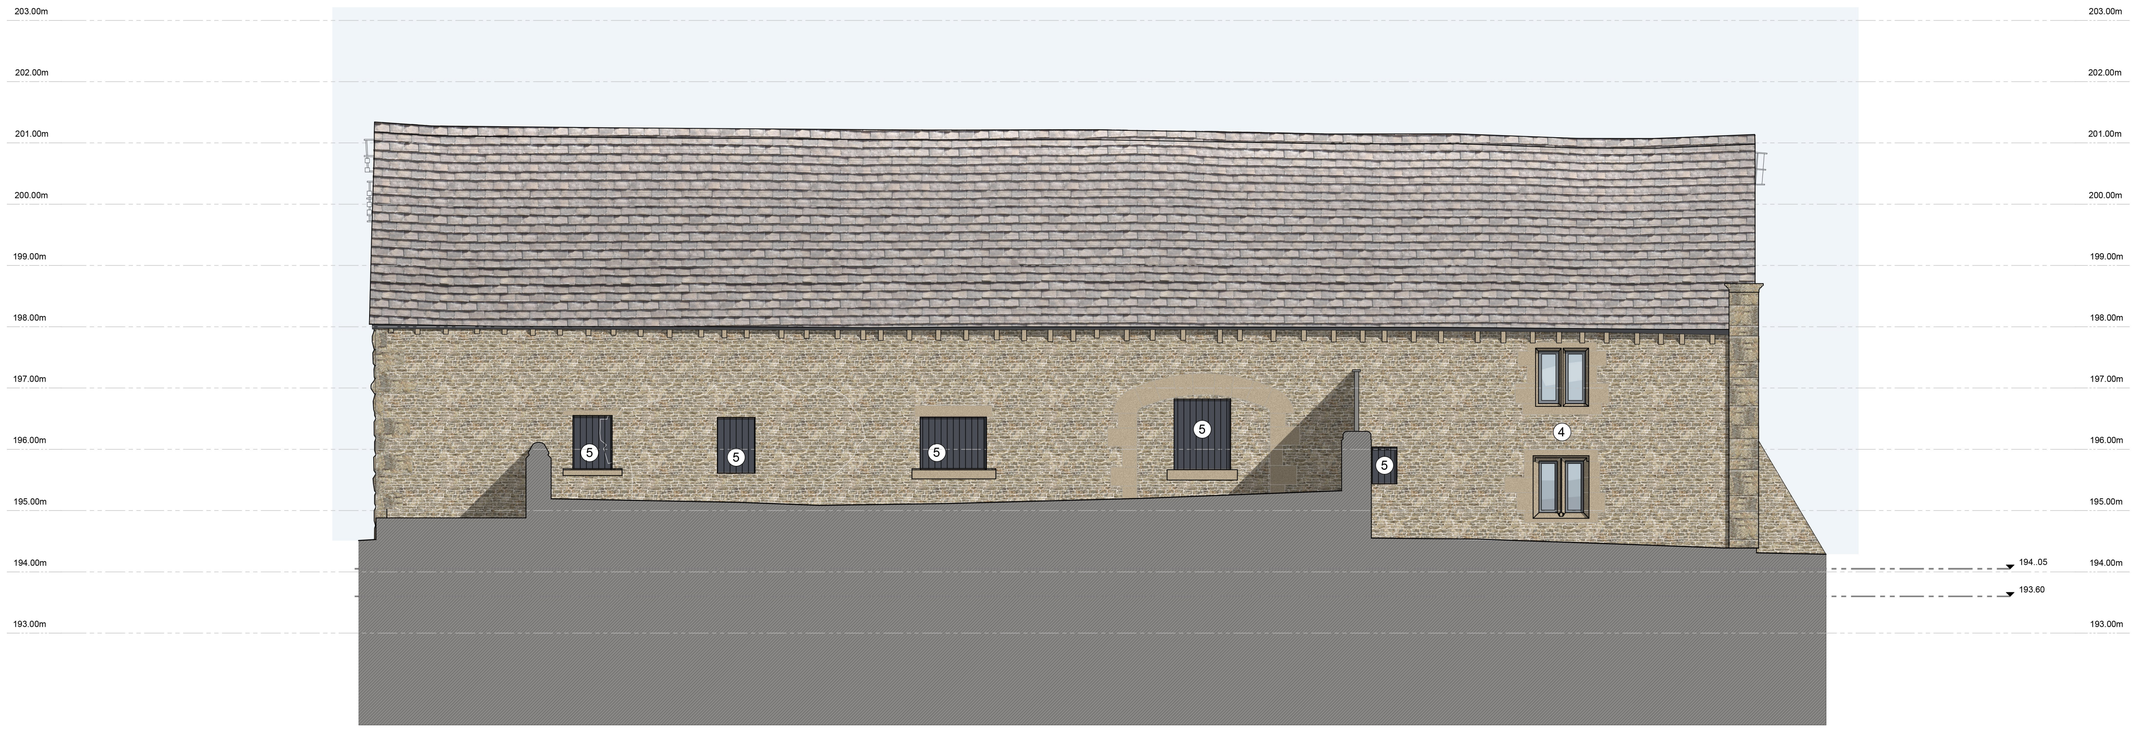

DO NOT SCALE FROM THIS DRAWING

Notes

All dimensions to be checked on site

Any discrepancies to be reported immediately to the Architect

Drawing to be read in conjunction with all relevant design information, including Architects, Services, Civil and Structural Engineers drawings

All existing site, tree, building and survey information has been compiled from different sources, including information supplied by third parties

NOT FOR CONSTRUCTION

Drawing Notes:

1 New contemporary addition to Principal Elevation (facing south east) comprising zinc panelled frame with fixed glazing panels and natural stone window seat

2 Existing stonework between retained elements is to be rebuilt following downtaking (see Dawson Williamson Ltd Drawing Ref: C1096 052 for additional notation)

Existing stonework is to be salvaged, dressed and used in the reconstruction of this element

3 New contemporary addition to Principal Elevation (facing south east) to infill existing recess and allow the original building form to be read on completion

Infill to comprise zinc panels and panelled frame with aluminium framed, glazed entrance doors and level threshold to allow access for all

150mm high basecourse to be constructed below zinc panel infill using stonework which has been salvaged from adjacent downtaking and dressed for re-use

4 Existing windows which are to be replaced are to receive new aluminium framed double glazed units having fixed / opening casements as indicated

5 Existing windows which are to be infilled are to utilise timber panels (cloase boarded)

6 New roof light windows

7 Existing doors which are to be replaced are to receive new timber framed close boarded timber doors

Rev 1 2022.06.21	Entrance area / glazed panel design updated following Pre-application Enquiry comments from LA

C1096 201 Rev 1

TITLE PROPOSED DRAWING
BUILDING 1
ELEVATIONS (SHEET 1 of 2)

SCALE 1:50 @ A1 / 1:100 @ A3

PRELIMINARY

PROJECT REFURBISHMENT OF NETHER MILL BARN
(GRADE II LISTED BUILDING)
TO FORM NEW VETERINARY SURGERY
BARNSLEY ROAD
PENISTONE
S36

CLIENT DONALDSONS VETS LTD

DAWSON WILLIAMSON
ARCHITECTS
Bradford Edinburgh
01274 551 300
info@dawsonwilliamson.co.uk

THE DETAILS SHOWN ON THIS DRAWING ARE CONFIDENTIAL & THE DRAWING IS THE EXCLUSIVE PROPERTY OF DAWSON WILLIAMSON LTD. NO USE, COPY OR DISCLOSURE OF THE DRAWING MAY BE MADE WITHOUT OUR PERMISSION & THE DRAWING MUST BE RETURNED TO DAWSON WILLIAMSON LTD WHEN REQUIRED.
© Dawson Williamson Ltd 2021