


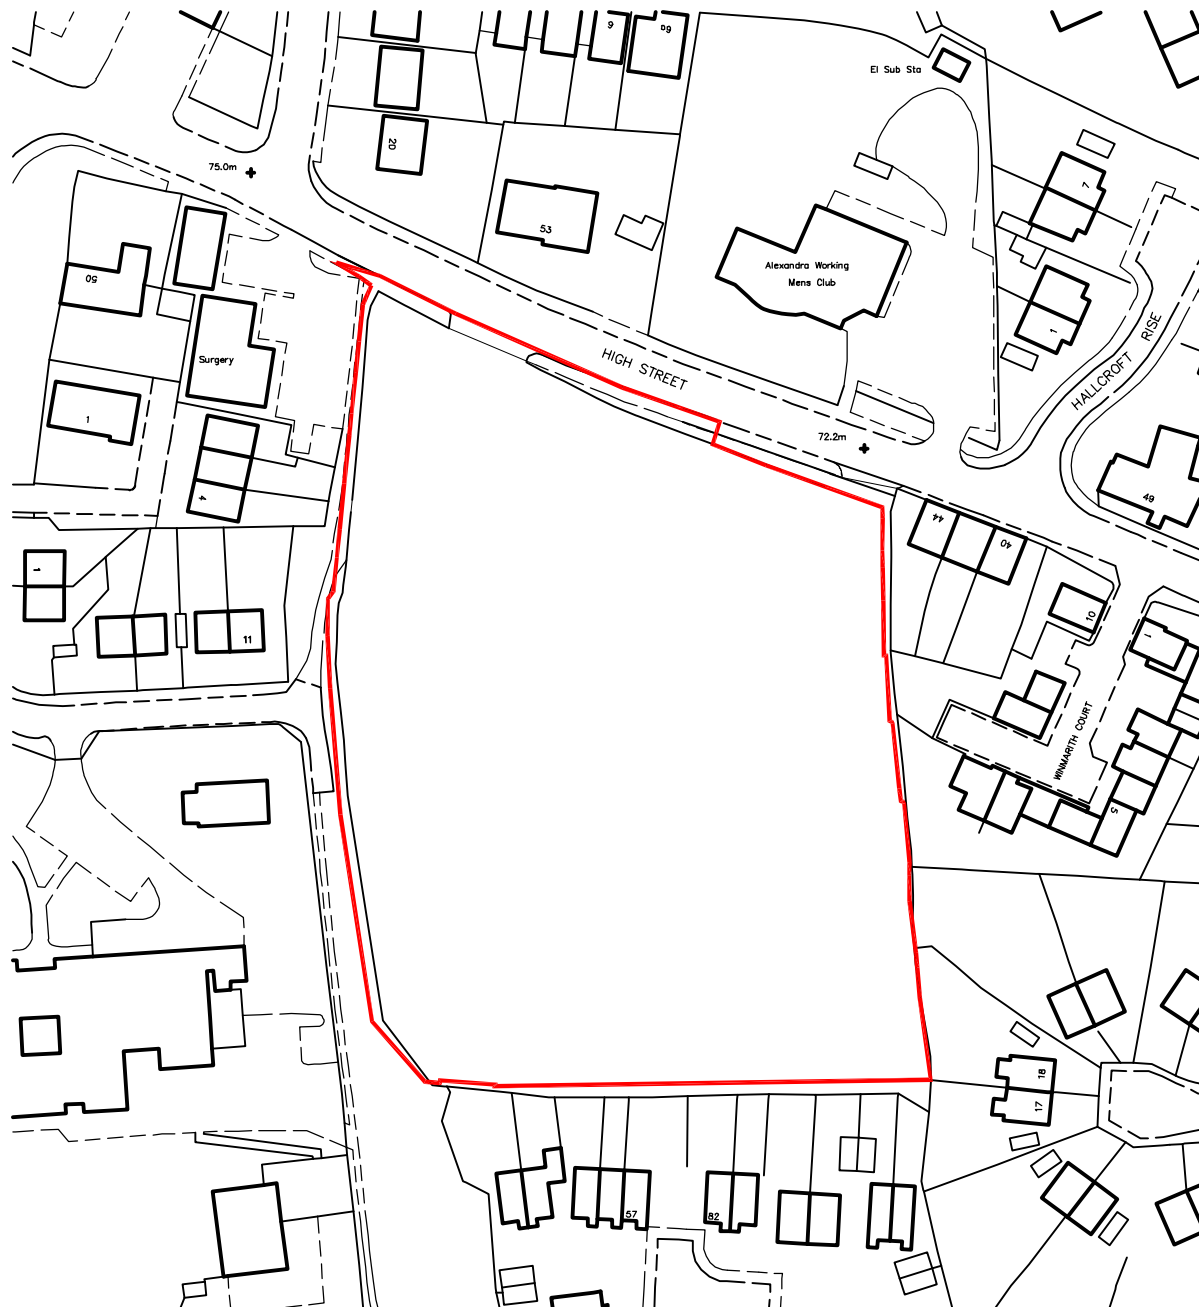

INDICATIVE
TRUE
NORTH

Site from Ordnance Survey and subject to full topographical survey. Assumed site boundary.

B	07.11.18	Redline boundary altered	RM	LJ
A	14.08.14	Redline boundary altered	LH	JD
Rev	Date	Description	Rev By	CHK
Project Title		Proposed Development		
		High Street Royston		
Client		Aldi Stores Ltd		
Status		Planning		
Scale		1:1250	Drawing Size	A4
Drawn By		LH	Checked By	JDB
			Date	02/14
Drawing Title		Location Plan		
Job-Dwg No		1124-050		Rev

- THE HARRIS PARTNERSHIP WAKEFIELD
2 St. Johns North, Wakefield, WF1 3QA
t. 01924 291 800 f. 01924 290 072
- THE HARRIS PARTNERSHIP MANCHESTER
2nd Floor, Carvers Warehouse,
77 Dale Street, Manchester, M1 2HG
t. 0161 238 8555 f. 0161 244 5809
- THE HARRIS PARTNERSHIP MILTON KEYNES
The Old Rectory, 79 High Street
Newport Pagnell, MK14 8AB
t. 01908 211 577 f. 01908 211 722
- THE HARRIS PARTNERSHIP READING
101 London Road, Reading, RG1 5BY
t. 0118 950 7700 f. 0118 956 8642



0 12.5 25 37.5 50 62.5m

SCALE 1:1250

CAD file reference

This drawing is copyright and may not be reproduced in whole or part without written authority. Do not scale off this drawing.