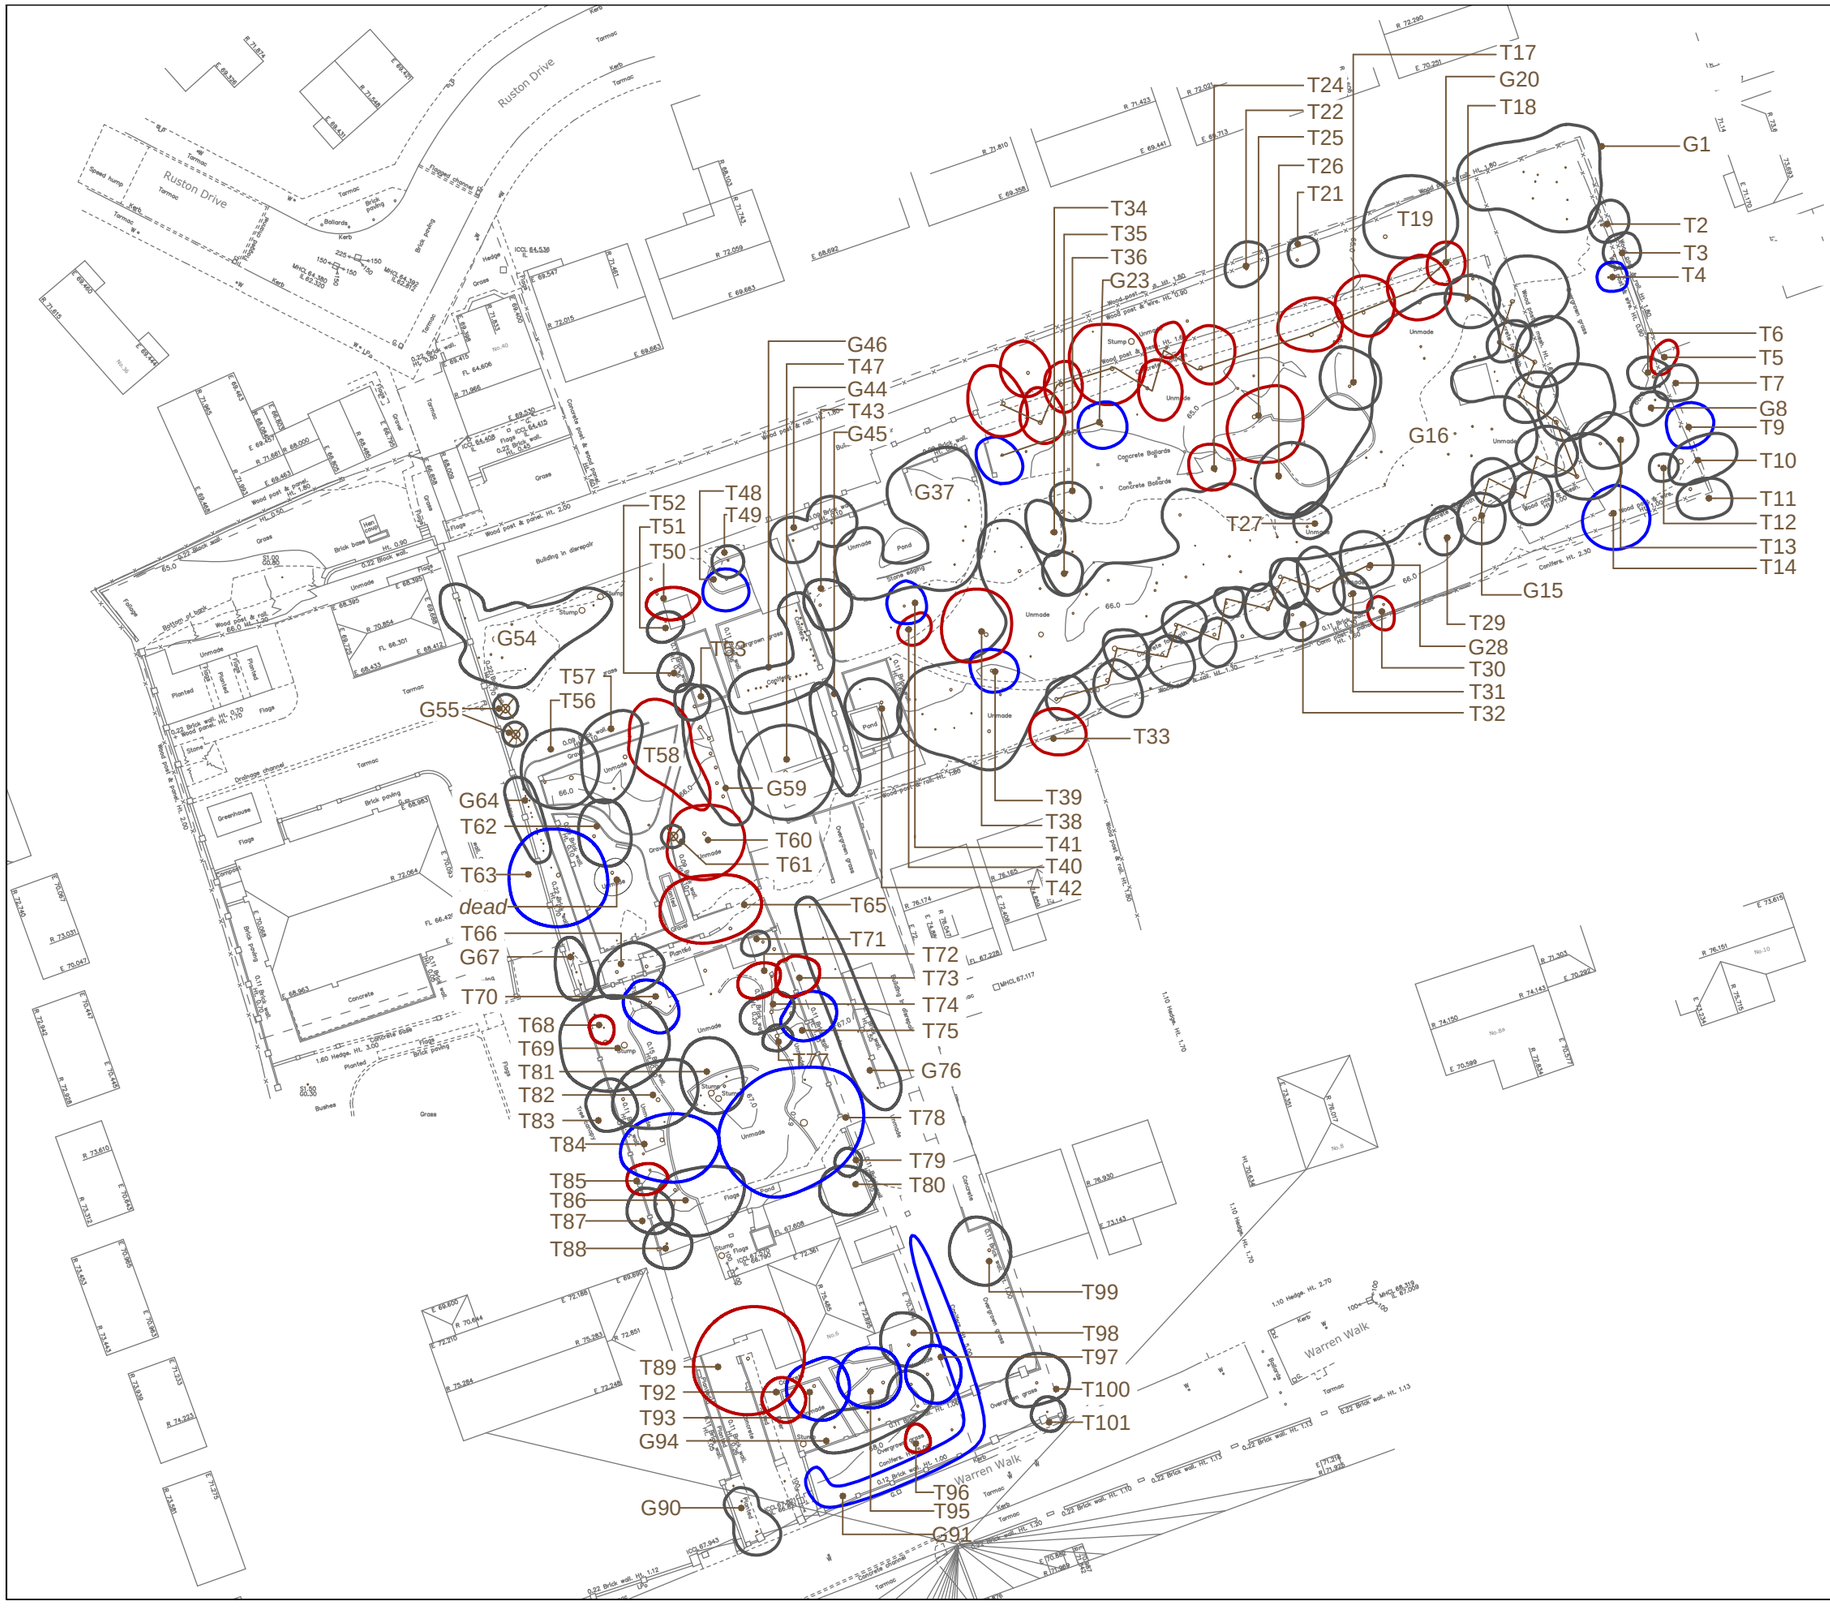


KEY- Tree Survey and Tree Constraints Plan
(to be read in conjunction with Ecus Ltd. Tree Survey report ref. 5030)

Tree surveyed by Ecus - location of tree centre from topographic survey

Tree surveyed by Ecus - tree location approximated by Ecus

Tree categories (BS 5837:2012)

Category A Trees

Category B Trees

Category C Trees

Category U Trees

Rev	Date	Initials	Checked	Revision
A	2.7.14	VM	ECUS	PRELIMINARY

ecus ENVIRONMENTAL CONSULTANTS

Brook Holt
Blackburn Road
Sheffield S61 2DW
Tel. (0114) 2669292
www.ecusltd.co.uk

Job
WARREN WALK, ROYSTON

Title
Figure 2
Tree Survey Plan

Drawn by	Date	Scale @ A3	Drg. no.
VM/IB	**July 2014**	**1:500**	**L5030/01**