Drawing No.	Rev No.
MAT001 -003	A

IF IN DOUBT ASK!

SCALE BARS

1:100 1 2 3 4 5

1:200 2 4 6 8 10

1:500 5 10 15 20 25

1:1250 25 50

DO NOT SCALE: Contractor to check all dimensions and report any omissions or errors

NOTES



PROPOSED FRONT ELEVATION
SCALE 1:100 AT A3

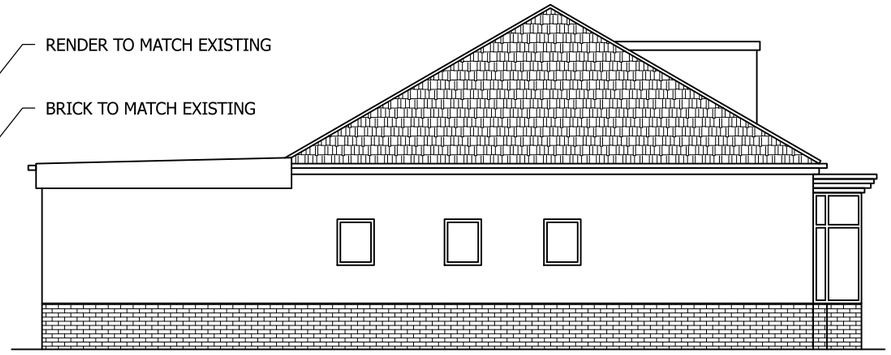

PROPOSED END ELEVATION
SCALE 1:100 AT A3

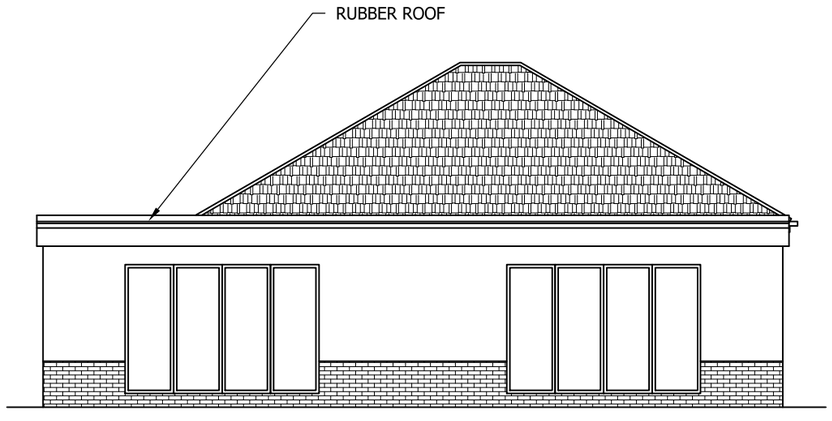

PROPOSED REAR ELEVATION
SCALE 1:100 AT A3

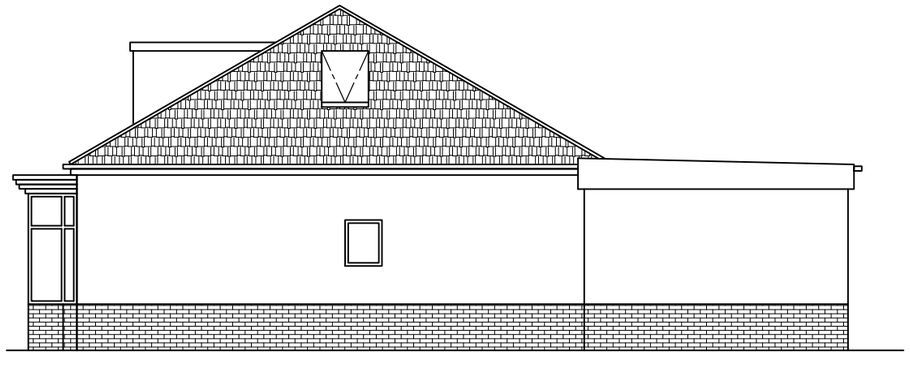

PROPOSED END ELEVATION
SCALE 1:100 AT A3

Rev	Description	By	Chk	App	Date
A	Parapet removed	JRB			22/10/26

JRB DESIGNS Ltd
1 Saville Road
Cudworth
Barnsley
S72 8LT
Tel: 01226 383542
Fax: 01226 380078
Mob: 07970 541192
Email: john@jrbdesigns.co.uk

This drawing is copyright. © jrbdesigns Ltd.

Client
MR. A THENANATHER

Drawing Title
PROPOSED ELEVATIONS

Address
40 MOUNT VERNON ROAD
BARNSLEY
S70 4DL

Project Title:
PROPOSED SINGLE STOREY REAR EXTENSION

Purpose of Issue:
PLANNING

Drawing Status
FIRST ISSUE

Scale at A3	Drawn By	Date	
AS SHOWN	JRB	30/07/2026	
Checked By	Date	Approved By	Date
	30/07/2026		30/07/2026
Project No.	Drawing No.		Revision
MAT001	003		A

APPROVAL [X] INFORMATION [ ] TENDER [ ] CONTRACT [ ] CONSTRUCTION [ ]