
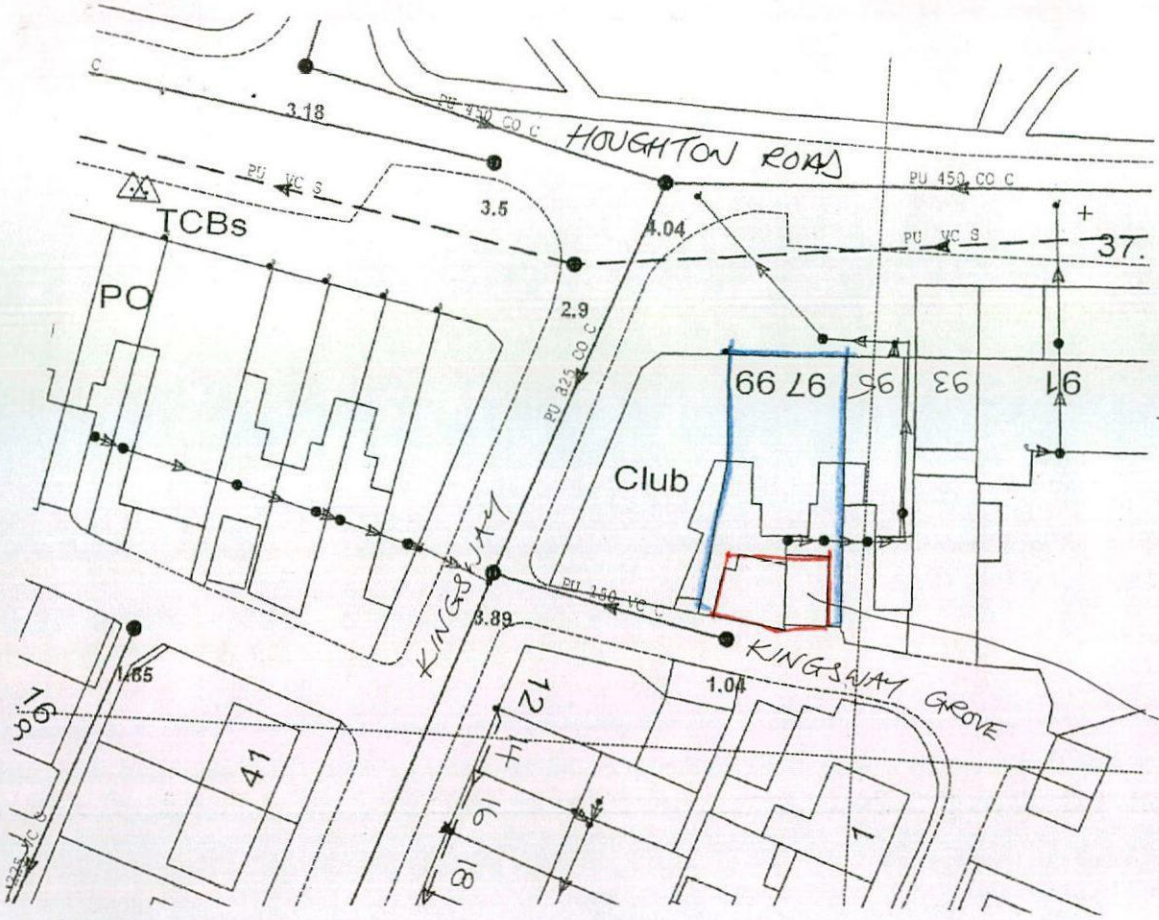


Location Layout not to scale

Rev	Notes	Date


Site Layout 1:500

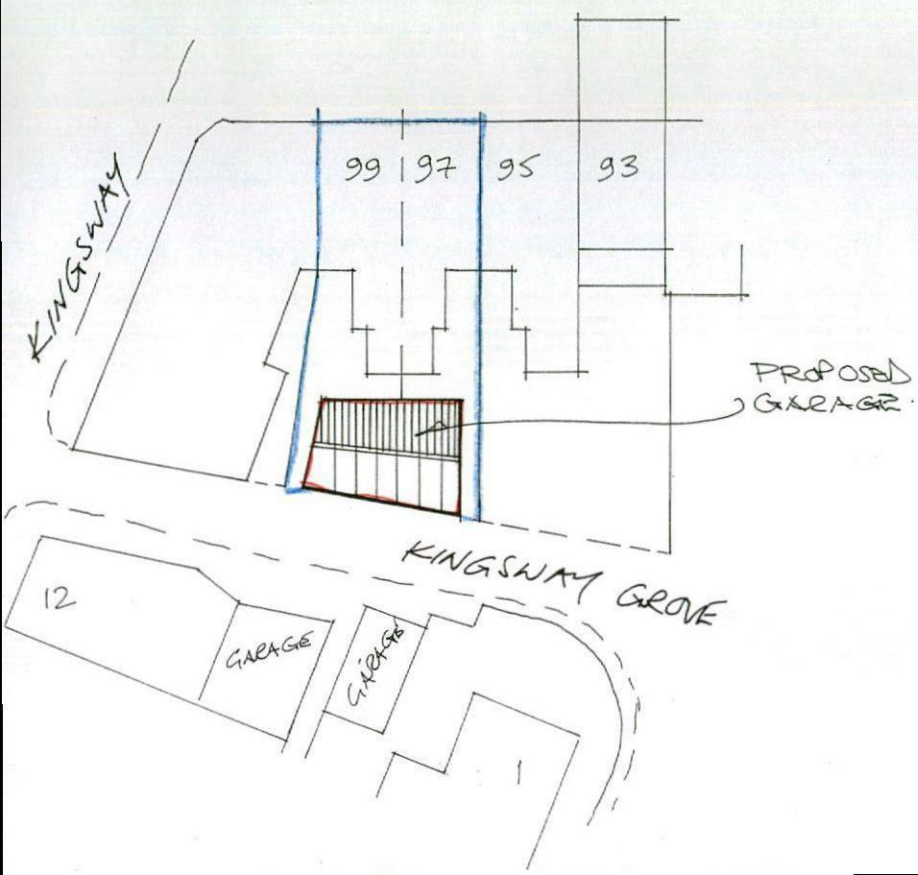

Garry Greetham Associates Ltd
Residential Design Consultant
Westwood House
18 Carr Lane
Tankersley
Barnsley S75 3BE
Tel(01226)746573

PROJECT	Detached Garage
CLIENT	Mr. J. Wallace
TITLE	Site and Location Layouts
ADDRESS	Old Slaughter House, Land off Kingsway Grove, Thurnscoe, Barnsley. S63 0JX
DRAWN BY	ggg
SCALE	as shown
DATE	May 15
DRAWING No	798-01
REV	

Member of the Chartered Institute of Architectural Technologists

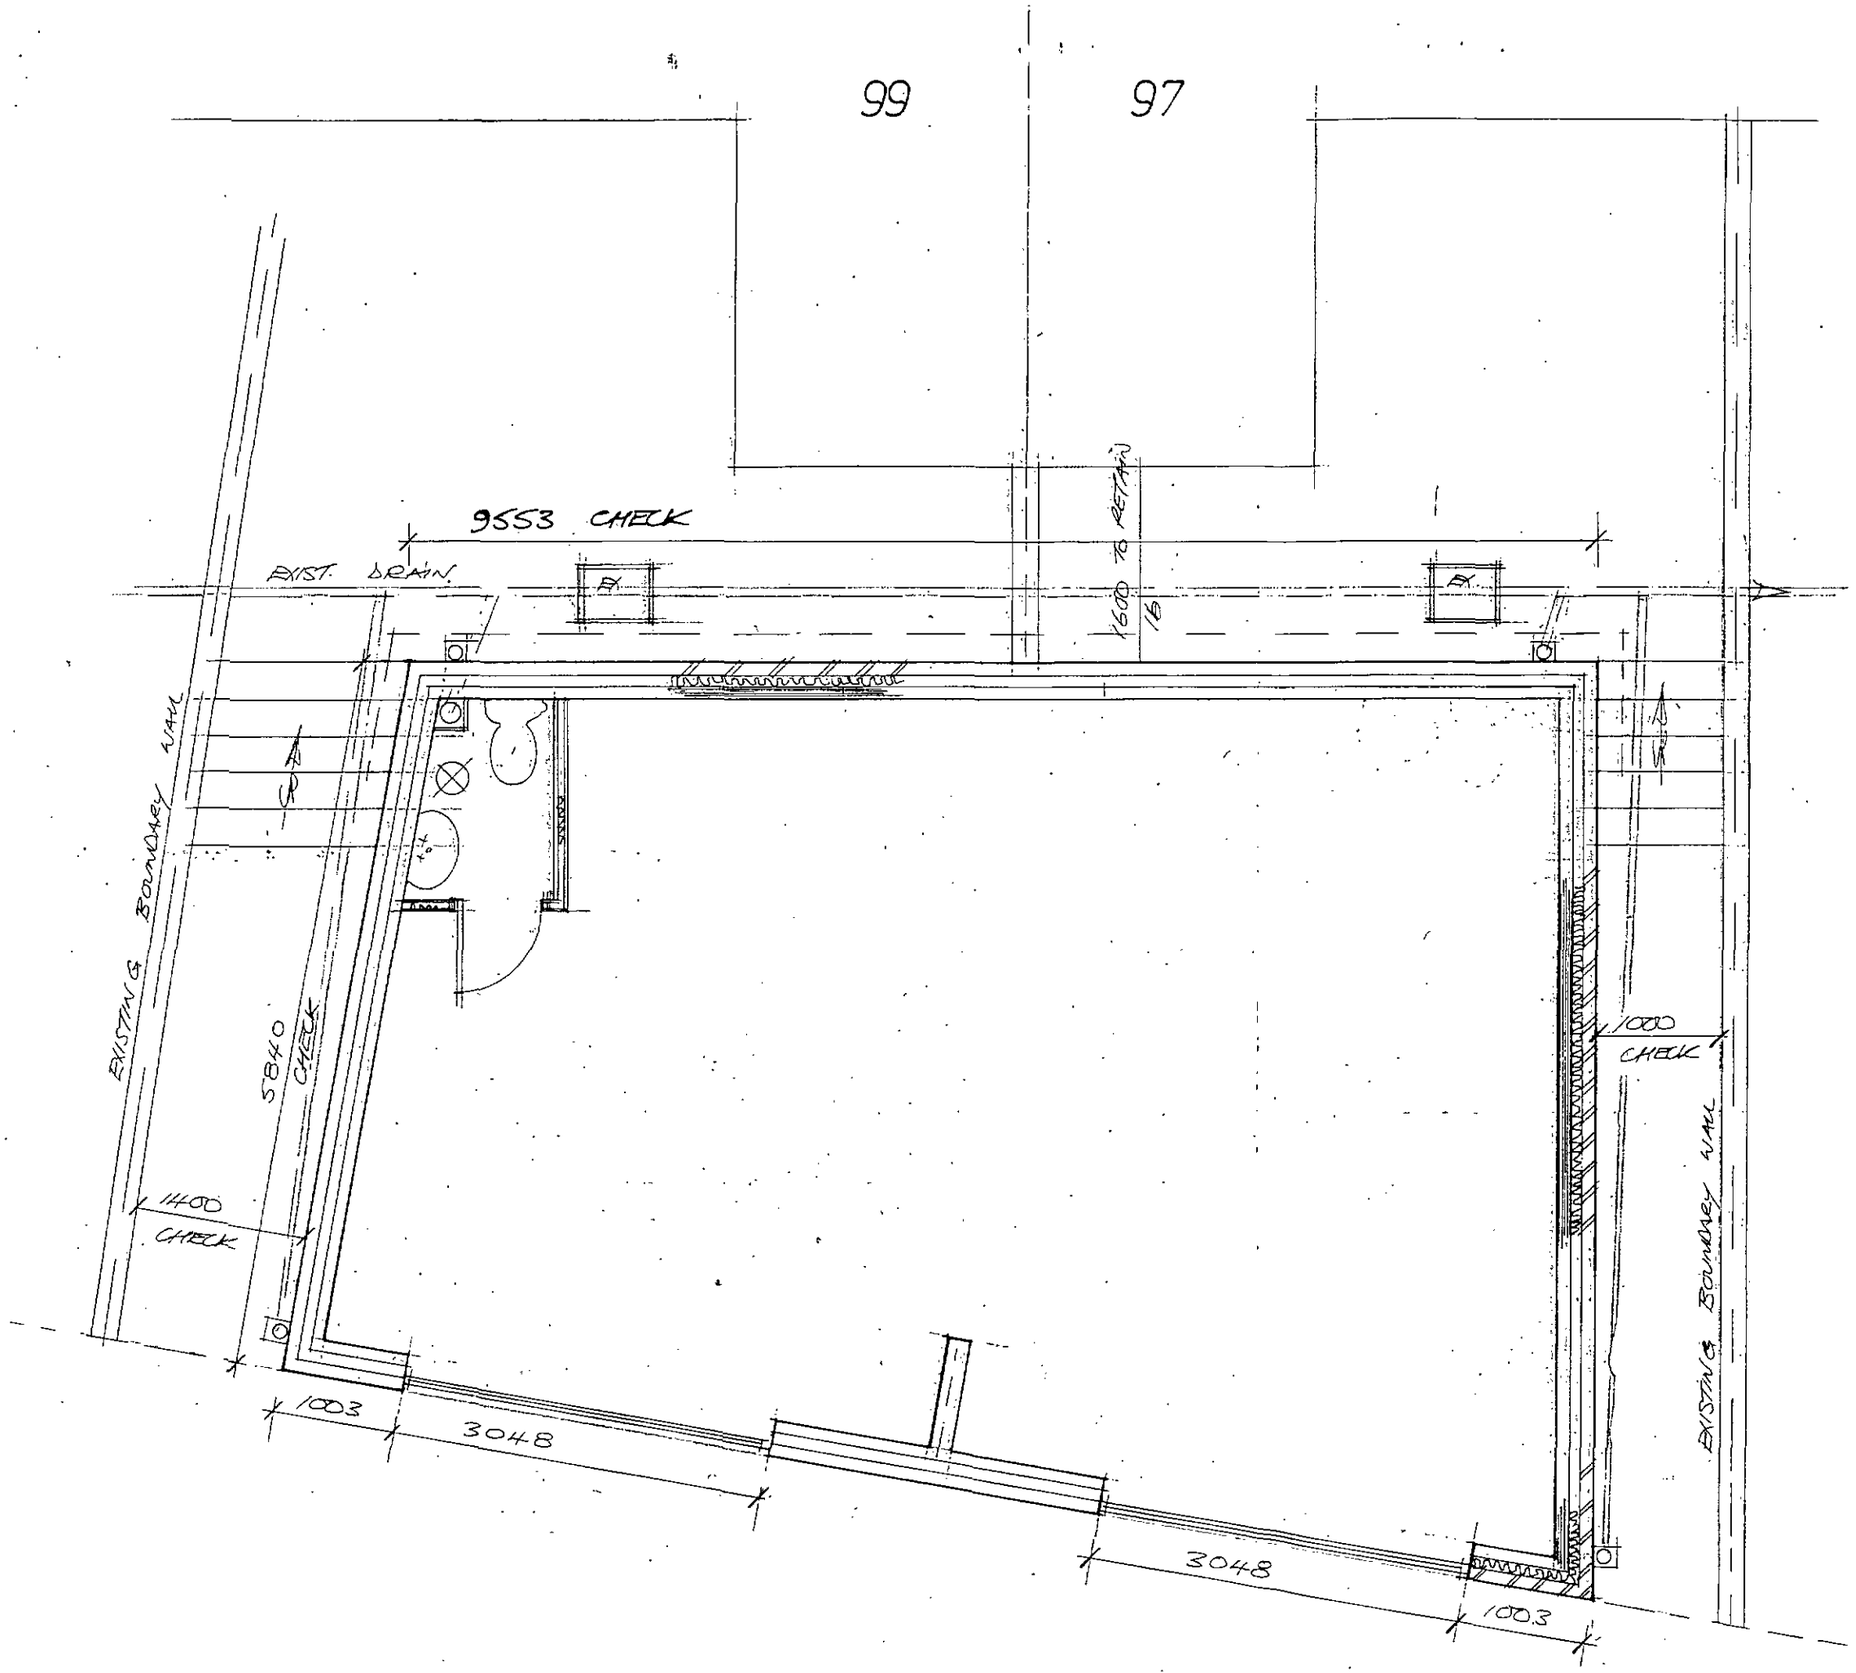

Rev	Notes	Date

B/Regs:


Planning:

Garry Greetham Associates Ltd
Residential Design Consultant
Westwood House
18 Carr Lane
Tankersley
Barnsley S75 3BE
Tel(01226)746573


PROJECT	Detached Garage
CLIENT	Mr. J. Wallace
TITLE	Layout as Proposed
ADDRESS	Old Slaughter House, Land off Kingsway Grove, Thurnscoe, Barnsley. S63 0JX
DRAWN BY	ggg
SCALE	1:50
DATE	May 15
DRAWING No	798-02
REV	

Member of the Chartered Institute of Architectural Technologists


97

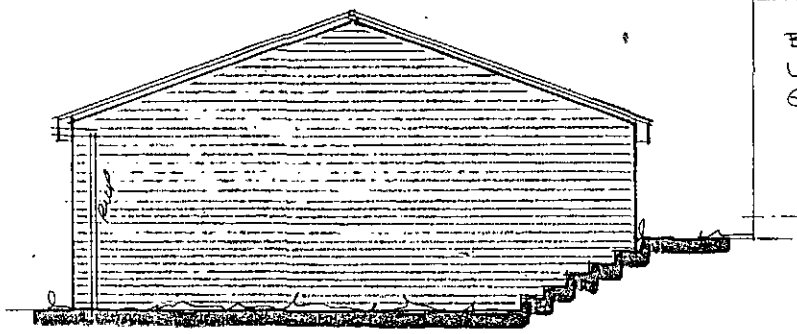

Side

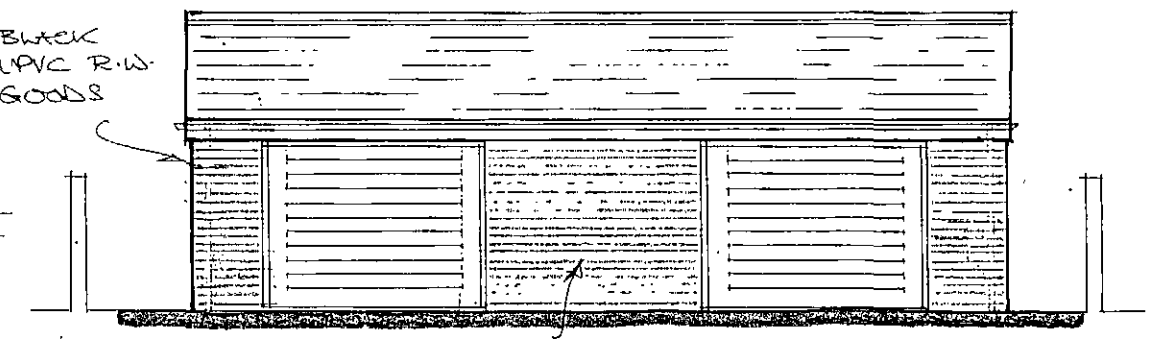


Front

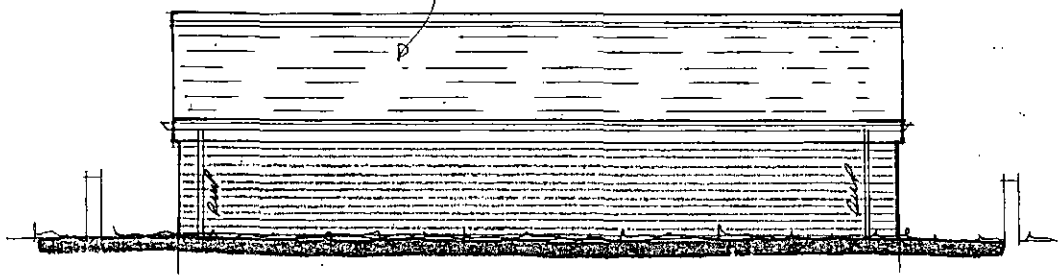

Rear

99

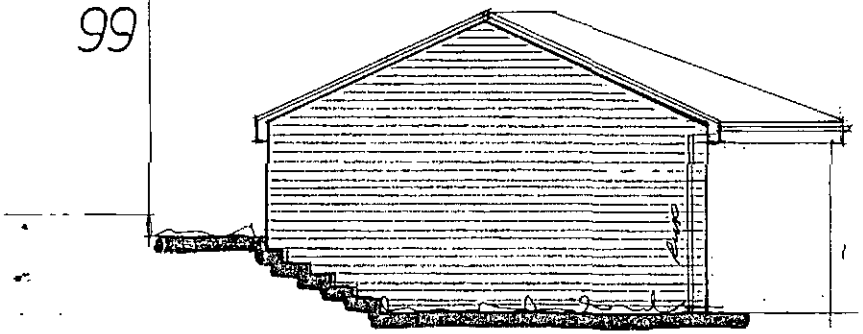

Side

Rev	Notes	Date

Garry Greetham Associates Ltd
Residential Design Consultant
Westwood House
18 Carr Lane
Tankersley
Barnsley S75 3BE
Tel(01226)746573

PROJECT Detached Garage

CLIENT Mr. J. Wallace

TITLE Elevations as Proposed

ADDRESS Old Slaughter House, Land off Kingsway Grove, Thurnscoe, Barnsley. S63 0JX


DRAWN BY ggg

SCALE 1:100 DATE May 15

DRAWING No 798-03 REV

Member of the Chartered Institute of Architectural Technologists

97/99

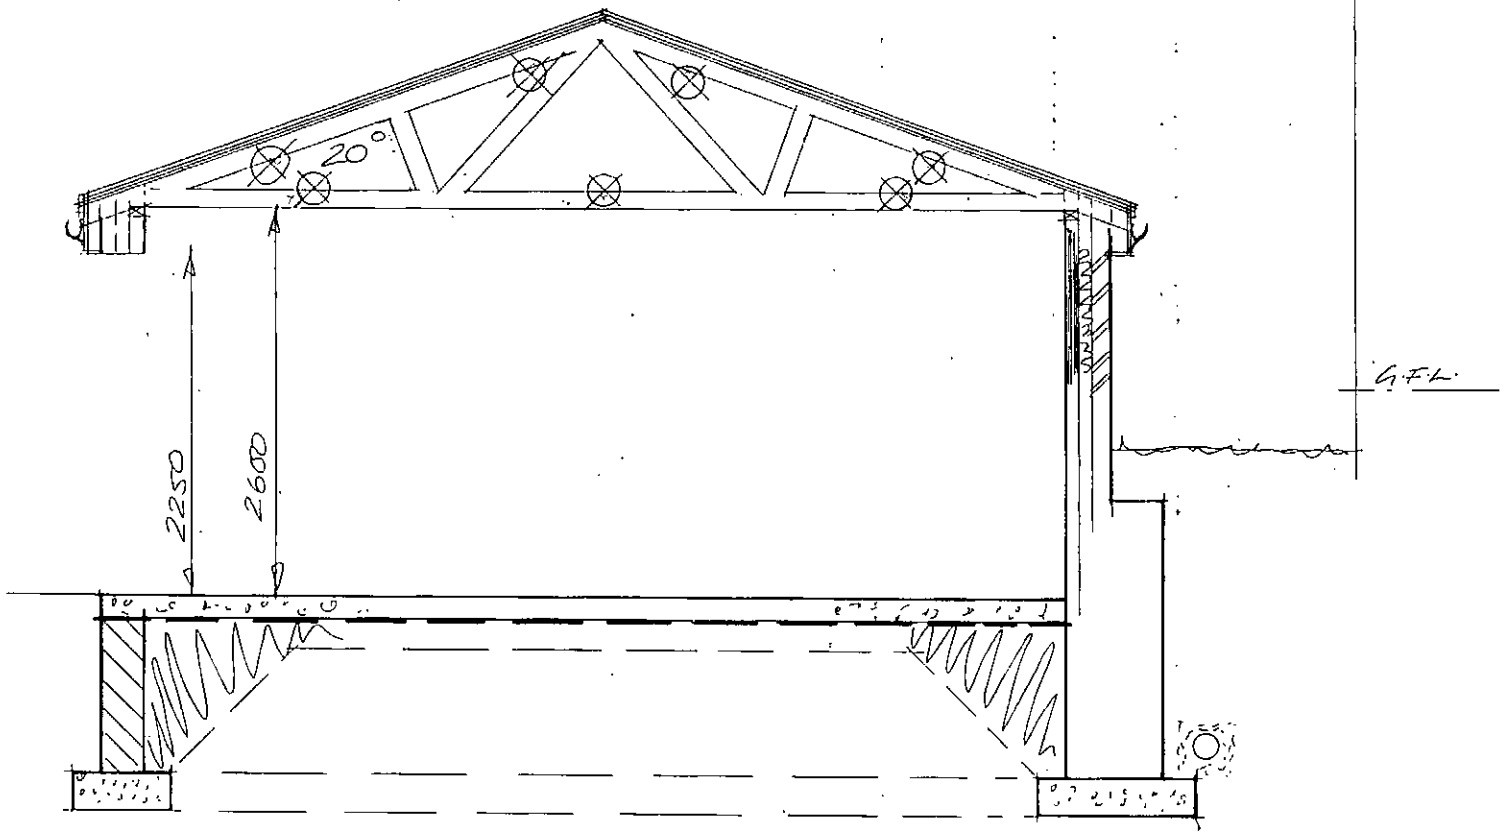

Rev	Notes	Date

Garry Greetham Associates Ltd
Residential Design Consultant
Westwood House
18 Carr Lane
Tankersley
Barnsley S75 3BE
Tel(01226)746573

PROJECT	Detached Garage
CLIENT	Mr. J. Wallace
TITLE	Typical Section
ADDRESS	Old Slaughter House, Land off Kingsway Grove, Thurnscoe, Barnsley. S63 0JX
DRAWN BY	999
SCALE	1:50
DATE	May 15
DRAWING No	798-04
REV	

Member of the Chartered Institute of Architectural Technologists