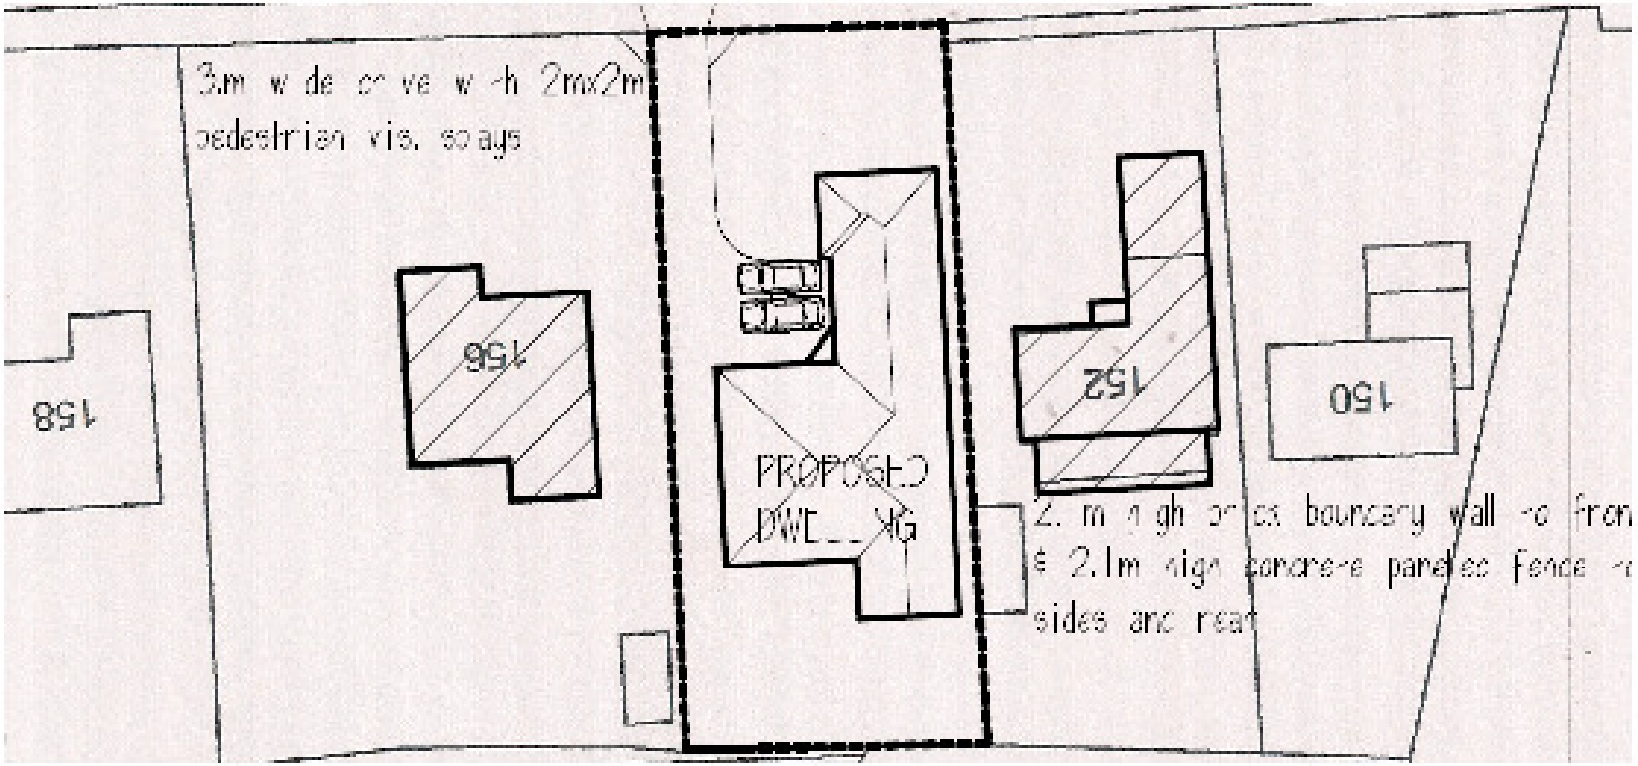

3m wide drive with 2mx2m
pedestrian vis. splays
158
156
PROPOSED
DWELLING
152
150
2.1m high concrete boundary wall to front
& 2.1m high concrete panelled fence to
sides and rear

