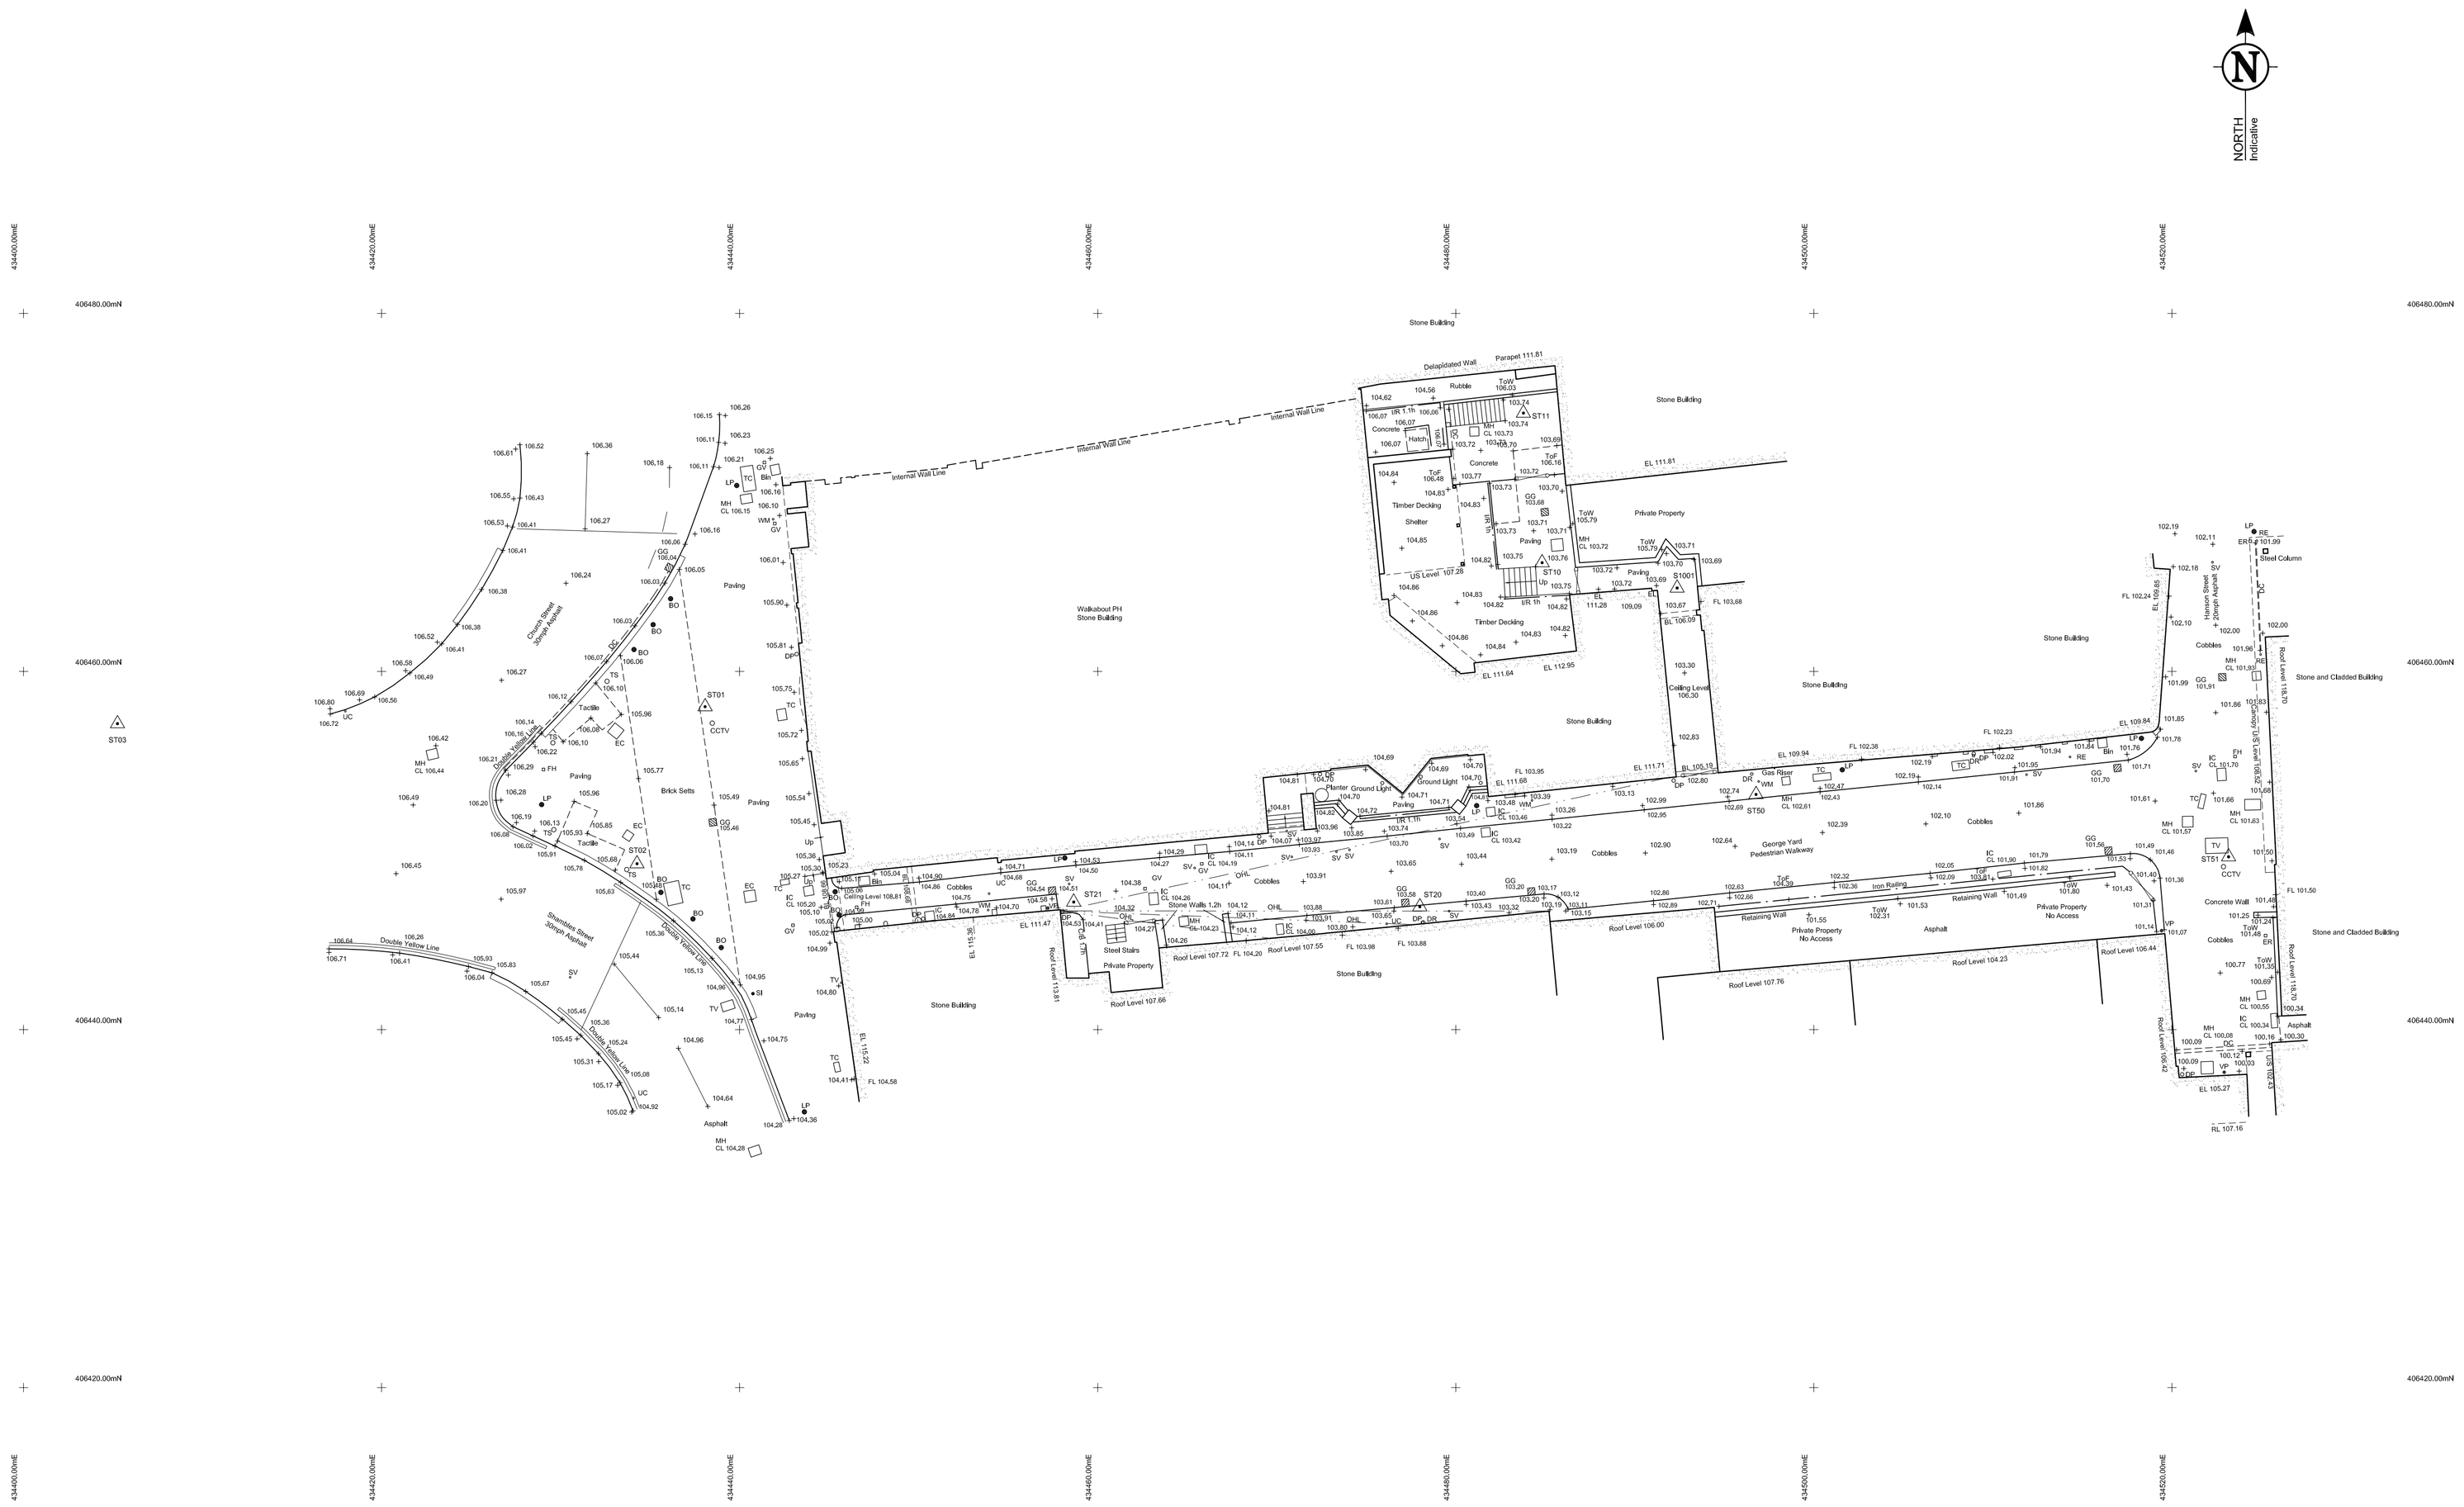


TOPOGRAPHICAL & MEASURED BUILDING SURVEYS

ABBREVIATIONS & SYMBOLS

AH	Arch Head Height	FH	Fire Hydrant	RSJ	Rolled Steel Joist
AR	Assumed Route	FBD	Floor Board Direction	SI	Sign Post
AV	Air Valve	FH	Fire Hydrant	SP	Arch Spring Point Height
BB	Bellsha Beacon	FL	Floor Level	SV	Stop Valve
BH	Bore Hole	FP	Flag Pole	SW	Surface Water
BL	Bed Level	FW	Foul Water	SY	Stay
BO	Bollard	GG	Gully Grate	Tac	Tactile Paving
BrP	Brace Post	GV	Gas Valve	TC	Telecom Cover
BS	Bus Stop	HH	Head Height	TH	Trial Pit
BU	Bush	IC	Inspection Cover	THL	Threshold Level
B/W	Barbed Wire Fence	IL	Invert Level	TL	Traffic Light
BX	Box (Utilities)	I/R	Iron Railings	ToW	Top of Wall
C/B	Close Board Fence	KO	Kerb Outlet	TP	Telegraph Pole
CH	Cill Height	LP	Lamp Post	TV	Cable TV Cover
CL	Cover Level	MH	Manhole	UB	Universal Beam
C/L	Chain Link Fence	MP	Marker Post	UC	Unknown Cover
C-Lev	Ceiling Level	NB	Name Board	UK	Unknown Tree
Col	Column	OHL	Overhead Line (approx)	USB	Under Slde Beam
C/P	Chestnut Paling Fence	Pan	Panel Fence	UTL	Unable To Lift
CR	Cable Riser	PB	Post Box	VP	Vent Pipe
DC	Drainage Channel	PM	Parking Meter	WB	Waste Bin
DH	Door Head Height	PO	Post	WH	Weep Hole
DP	Down Pipe	P/R	Post & Rail Fence	WL	Water Level
DR	Drain	P/W	Post & Wire Fence	WM	Water Meter
EL	Eaves Level	P/Wall	Partition Wall	WO	Wash Out
EP	Electric Pole	RE	Rodding Eye	2.50	Floor to Ceiling Height
ER	Earth Rod	RL	Ridge Level		
ET	EP+Transformer	RP	Reflector Post	2.50	F/C Floor to False Ceiling Ht
FB	Flower Bed	RS	Road Sign		
FBD	Floor Board Direction	RSD	Roller Shutter Door		Survey Control Station

DRAWING NOTE

Topographical Surveys

Trees are drawn to scale showing the average canopy spread. Descriptions and heights should be used as a guide only.

All building names, descriptions, number of storeys, construction type including roof line details are indicative only and taken externally from ground level.

All below ground details including drainage, volds and services have been identified from above ground and therefore all details relating to these features including; sizes, depth, description etc will be approximate only, All critical dimensions and connections should be checked and verified prior to starting work.

Detail, services and features may not have been surveyed if obstructed or not reasonably visible at the time of the survey.

Measured Building Surveys

Measurements to internal walls are taken to the wall finishes at approx 1m above the floor level and the wall assumed to be vertical.

Cill heights are measured as floor to the cill and head heights are measured from cill to the top of window.

General

The contractor must check and verify all site and building dimensions, levels, utilities and drainage details and connections prior to commencing work. Any errors or discrepancies must be notified to Survey Solutions immediately.

The accuracy of the digital data is the same as the plotting scale implies. All dimensions are in metres unless otherwise stated.

The survey control listed is only to be used for topographical surveys at the stated scale. All control must be checked and verified prior to use.

© Land Survey Solutions Limited holds the copyright to all the information contained within this document and their written consent must be obtained before copying or using the data other than for the purpose it was originally supplied.

Do not scale from this drawing.

SURVEY CONTROL CO-ORDINATES

STATIONS	EASTINGS	NORTHINGS	LEVEL	DESCRIPTION
S1001	434492.363	406464.664	103.682	PK Nail
ST01	434438.070	406458.032	105.736	Hilti
ST02	434434.265	406449.262	105.629	Hilti
ST03	434405.247	406457.085	107.865	Hilti
ST10	434484.823	406466.076	103.744	PK Nail
ST11	434483.779	406474.435	103.736	Hilti
ST20	434477.991	406446.859	103.573	Hilti
ST21	434458.657	406447.124	104.481	Hilti
ST50	434496.771	406453.134	102.653	Hilti
ST51	434523.167	406449.648	101.489	PK Nail

ORDNANCE SURVEY NATIONAL GRID COORDINATES HAVE BEEN ESTABLISHED FOR ST01 USING GPS AND RELATED TO OSTN02(GB) AND OSGM02(GB). THE GRID IS ORIENTATED TO GRID NORTH [WITH A SCALE FACTOR OF 1.000].

ALL LEVELS RELATE TO THE ORDNANCE SURVEY LEVEL DATUM FOR CONTROL STATION ST01 ESTABLISHED WITH GPS USING OSGM02(GB).

REV	DESCRIPTION	DRAWN	APPR	DATE

SURVEY SOLUTIONS

Ipswich Coventry Yeovil Norwich Perth Nottingham Brentwood

Tel No: 0845 0405 969
Fax No: 0845 0405 970
www.survey-solutions.co.uk
enquiries@survey-solutions.co.uk

LAND SURVEYING BUILDING SURVEYING UNDERGROUND SURVEYING

PROJECT TITLE: THE WALKABOUT PH, 1-3 CHURCH STREET BARNSLEY, S70 2AB				
DRAWING DETAIL: TOPOGRAPHICAL SURVEY Sheet 1 of 1				
CLIENT: CALDECOTTE CONSULTANTS				SCALE: 1:200
SURVEYOR: VC	SURVEY DATE: 20/05/15	CHECKED BY: PDS	APPROVED BY: PDS	DWG STATUS: FINAL
DRAWING NUMBER: 15593cv-03			REVISION	ISSUE DATE: 21/05/15

©Land Survey Solutions Limited 01/01/2010

Original Sheet Size A1H