


15 Medway Close
Barugh Green
Barnsley
S75 1NY

07762656187
steven@drawit.biz
www.drawit.biz

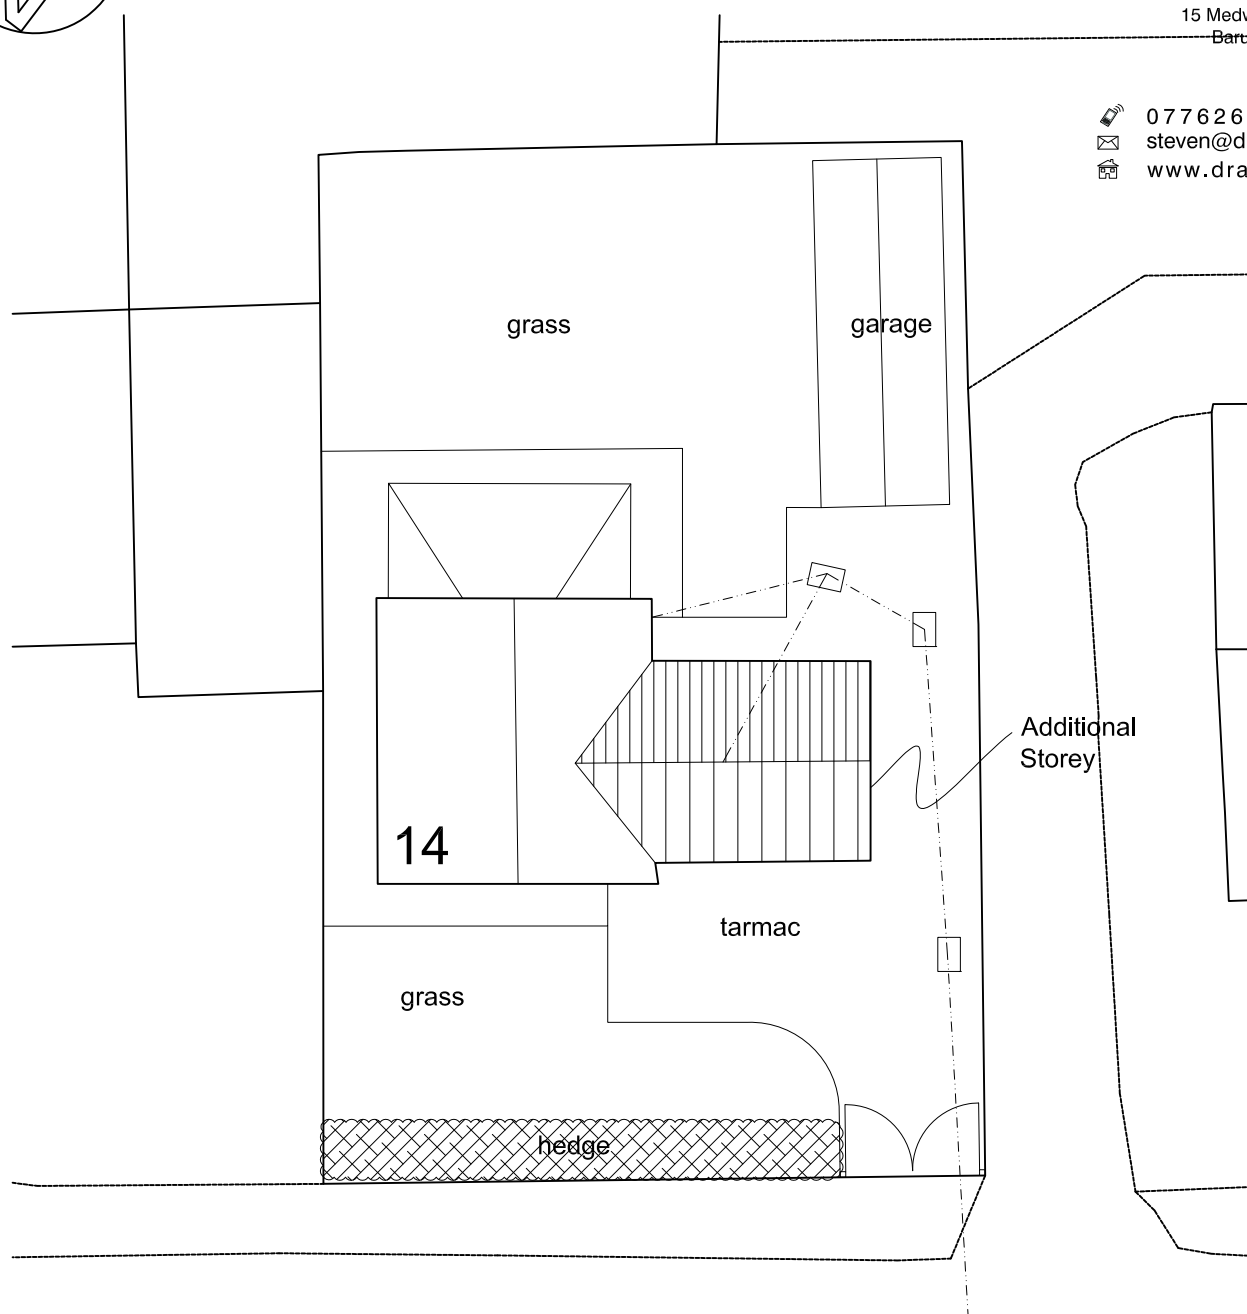

Church Drive

PLANNING

CLIENT:
Mr & Mrs Wootton

PROJECT: Proposed new additional storey above single
storey kitchen/utility room and loft conversion

DWG OF:
Block Plan

SITE ADDRESS: 14 Church Drive, Brierley
Barnsley, S72 9HZ

Drawn by: SH	Scale: 1:200	Date: 10/04/2011
Dwg No:	1101_105	rev