

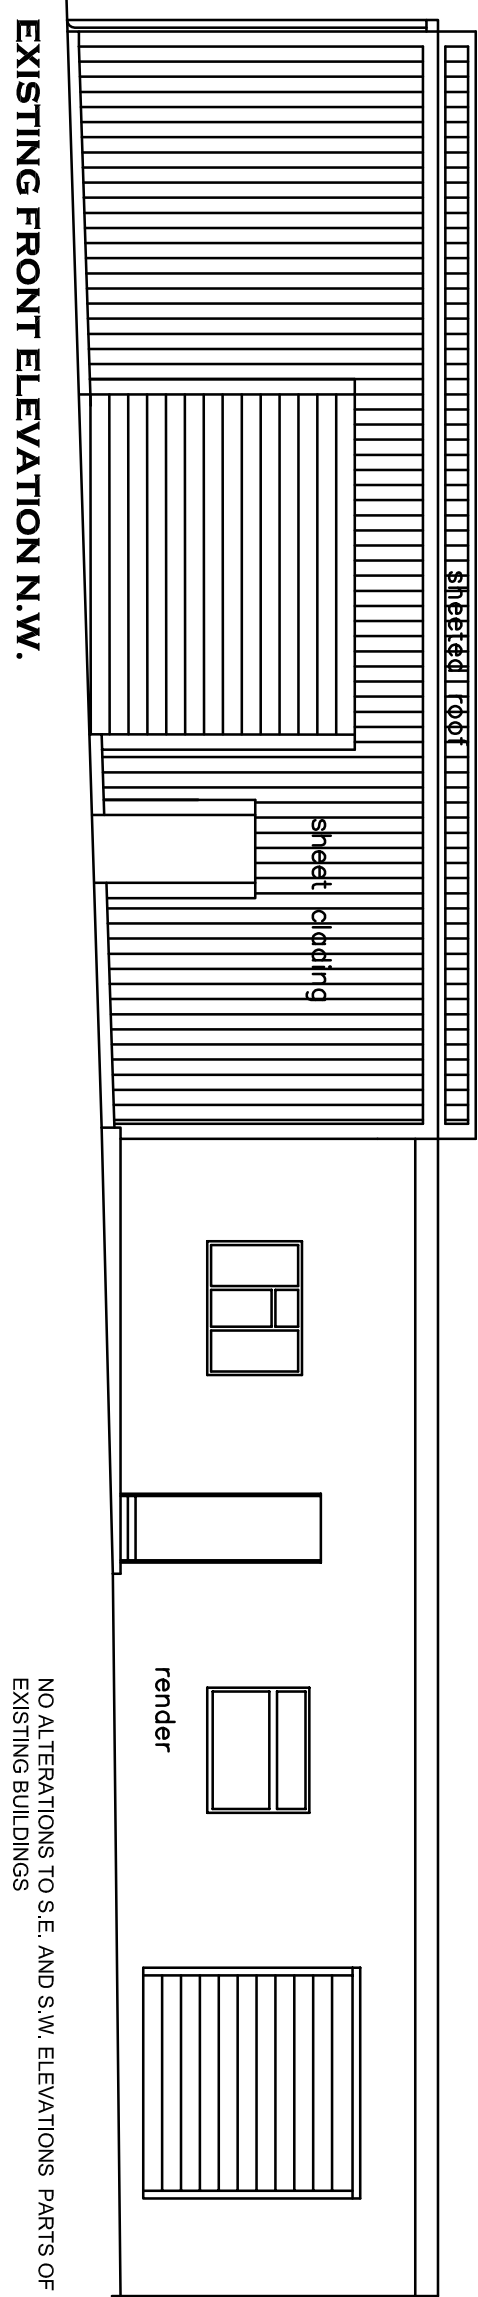
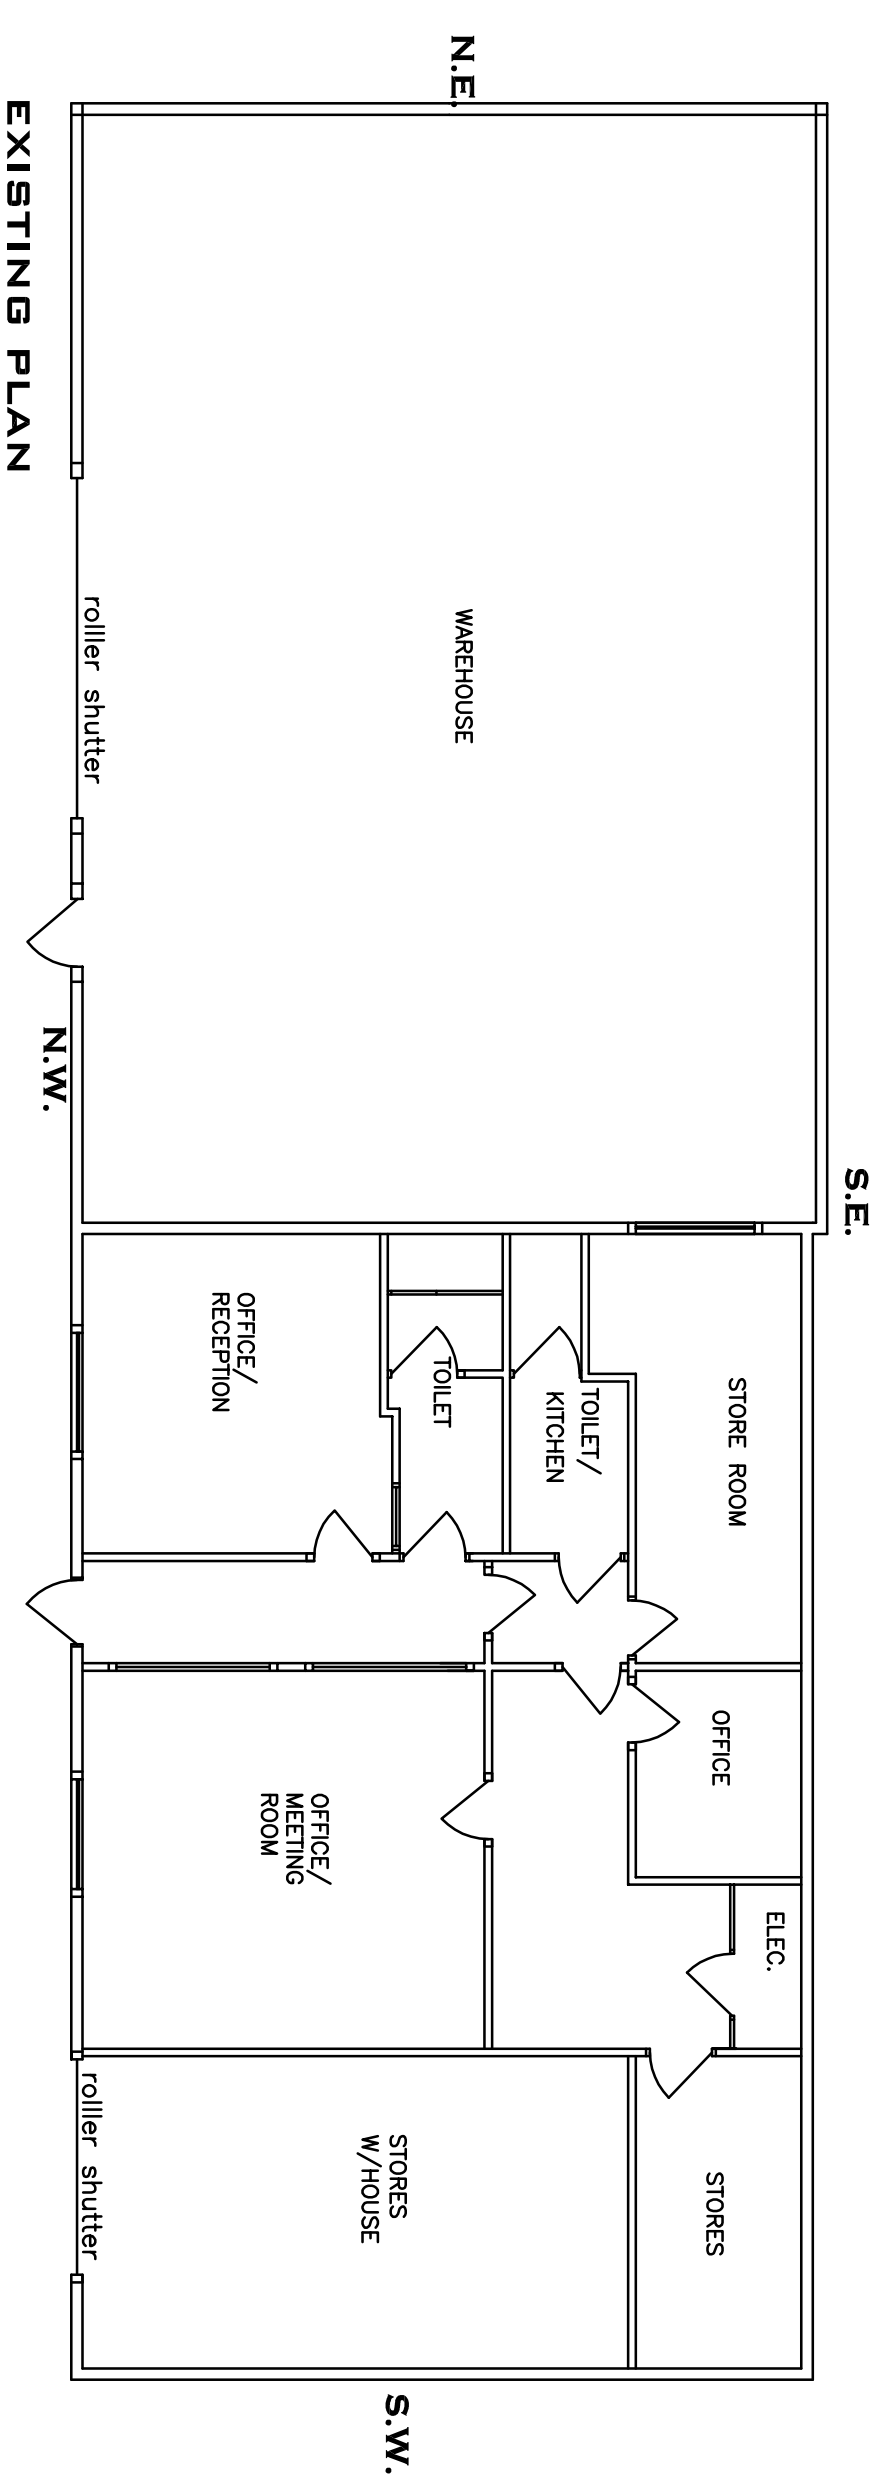


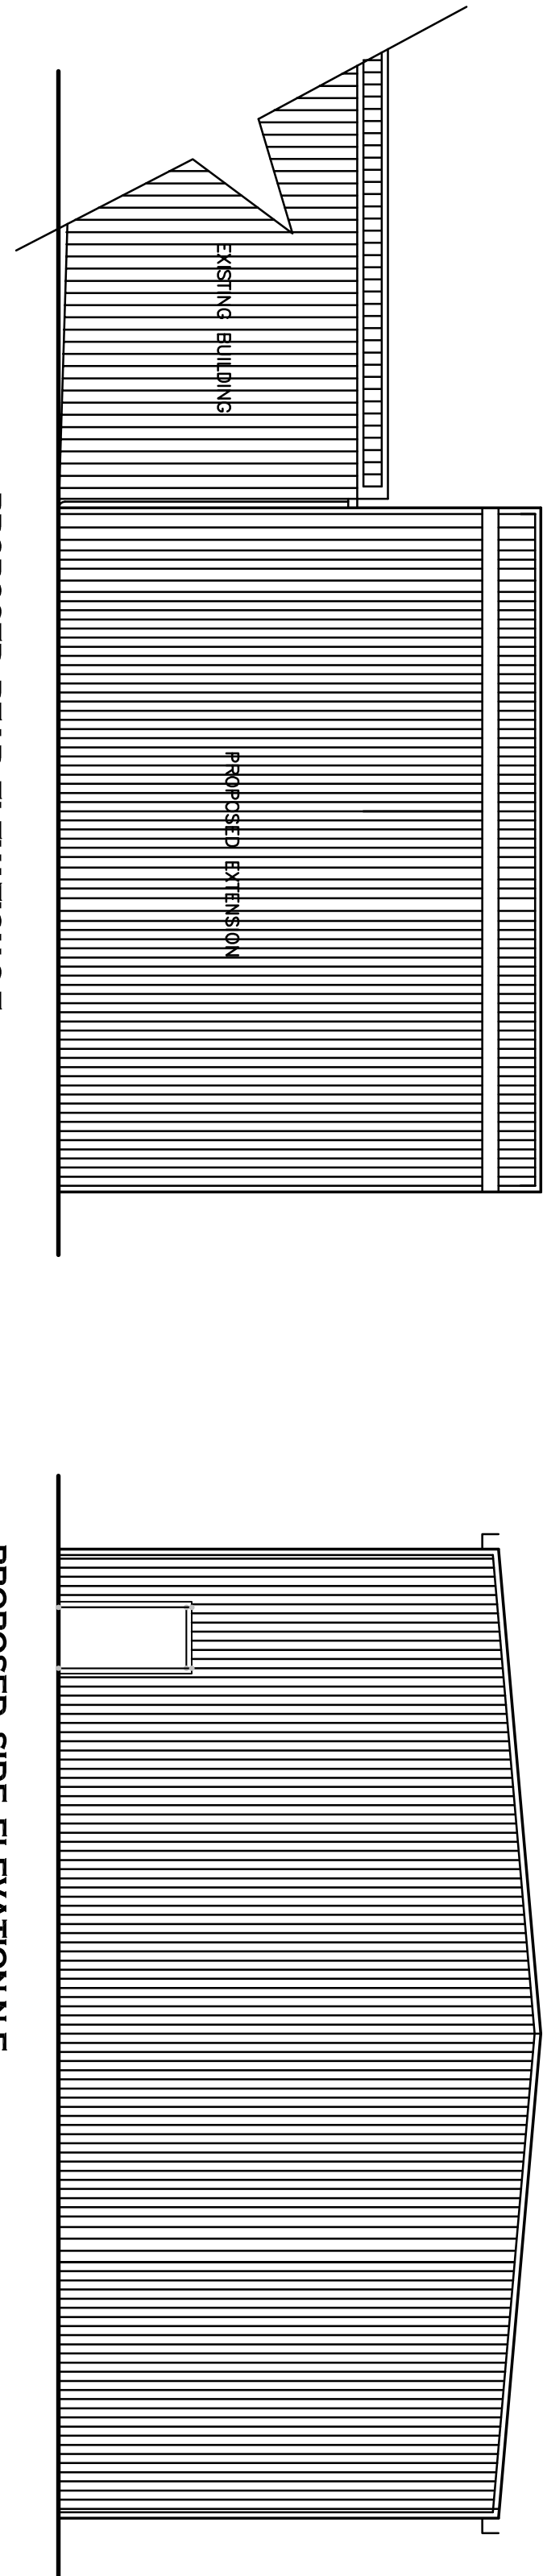


1:100

NO ALTERATIONS TO S.E. AND S.W. ELEVATIONS PARTS OF EXISTING BUILDINGS

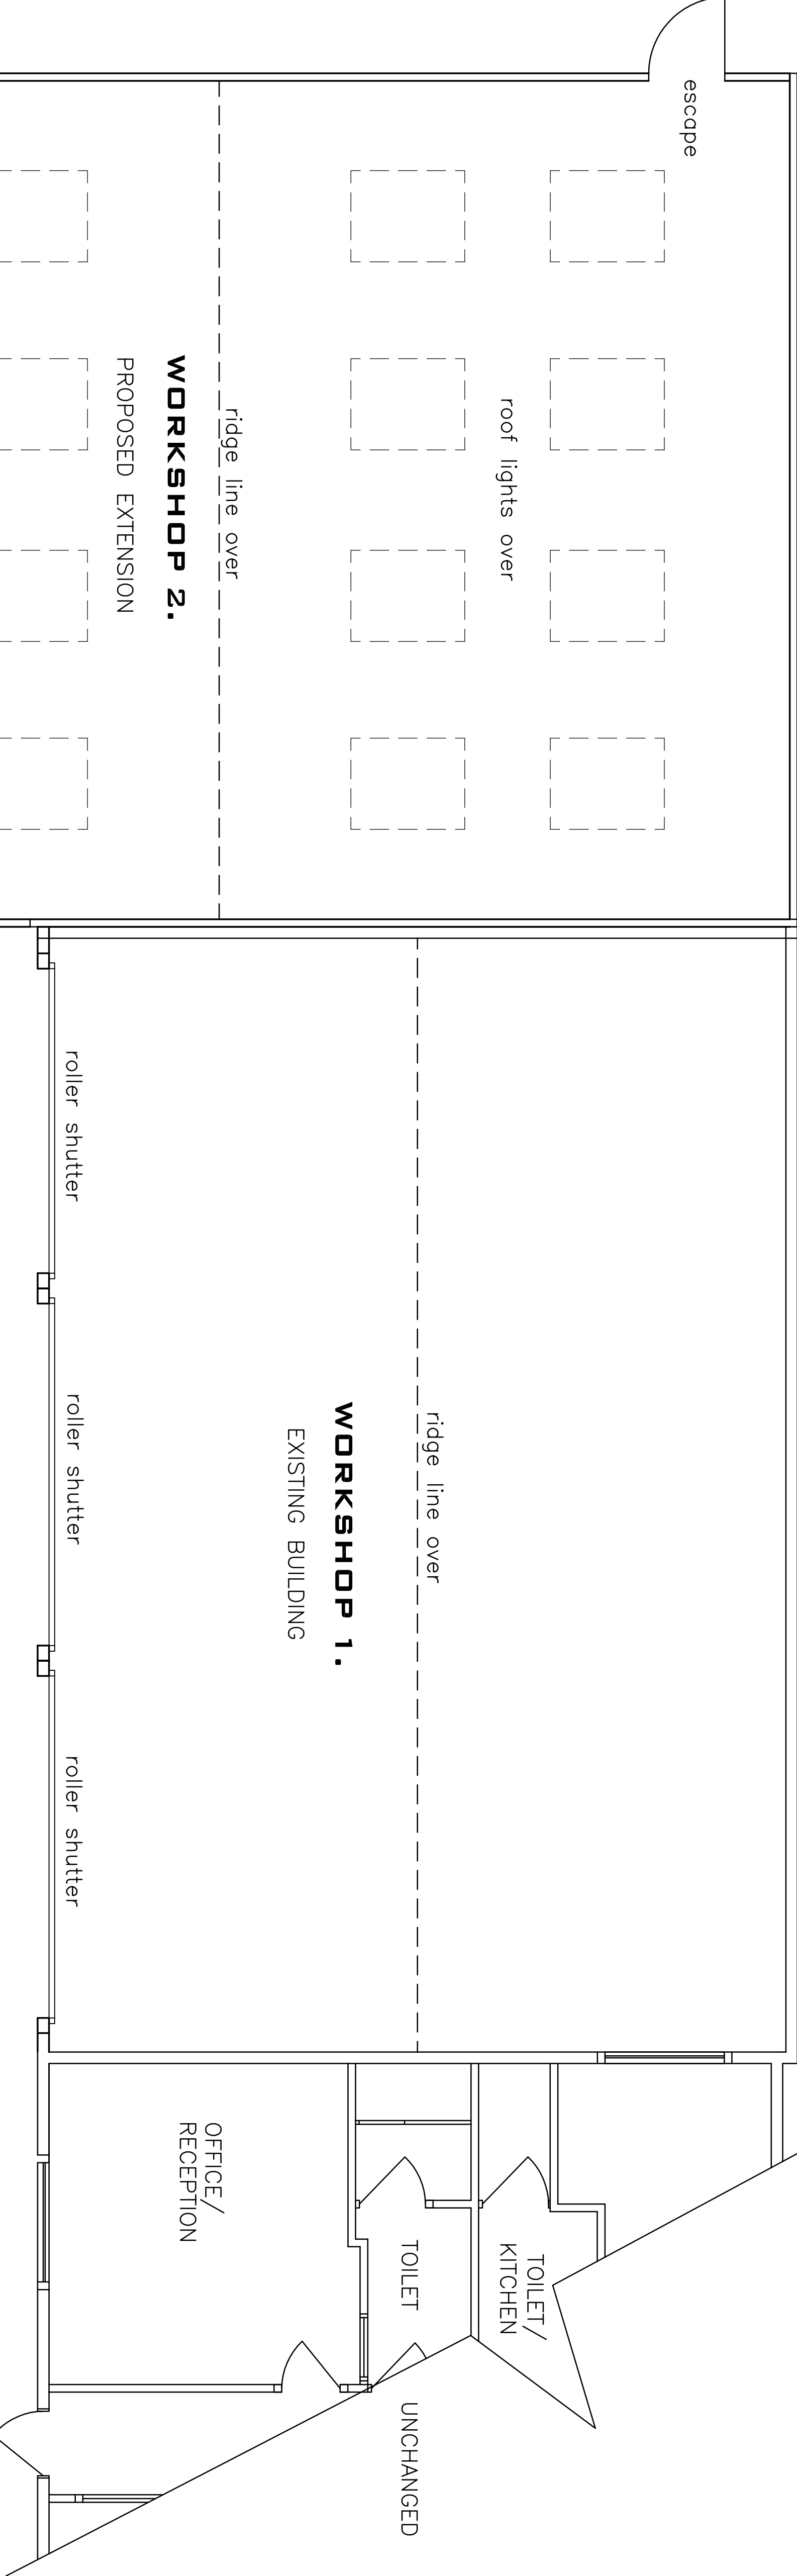

1:100

PROPOSED SIDE ELEVATION N.E.

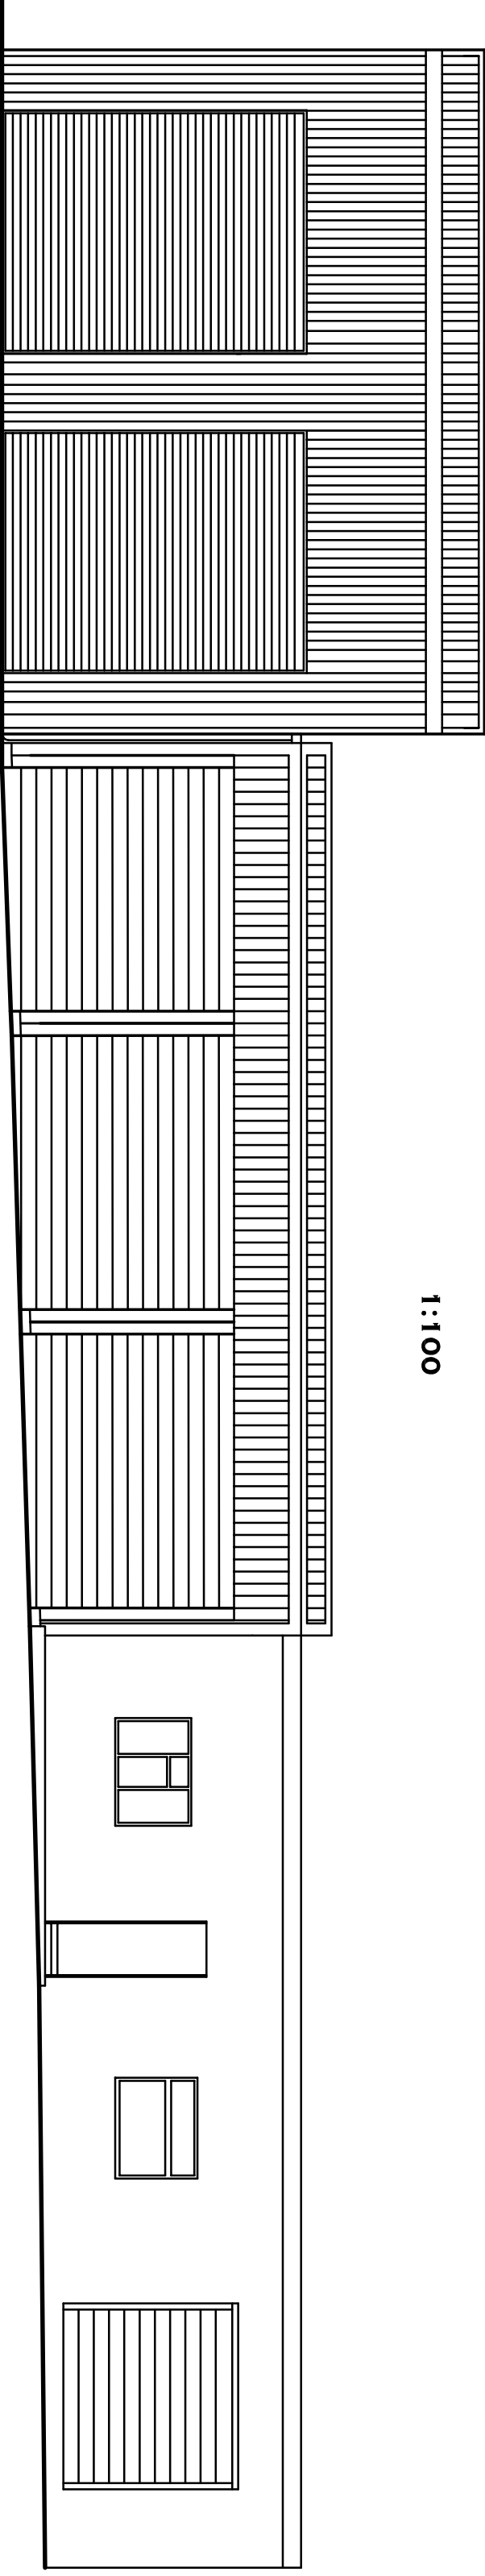

CLADDING TO MATCH EXISTING

Rev.	Date	Description

All measurements to be checked on site and not scaled from this drawing



BRYAN J. FREWIN AND ASSOCIATES
Town Planning and Development Consultants
LAMP LUGH HOUSE
15 LAMP LUGH ROAD
BRIDLINGTON YO15 2JU
TEL 01262 605605
FAX 01262 129018

Job Title
ROAD TANKERS NORTHERN LTD.
UNIT 3 CHAMBERS ROAD
PLATTS COMMON INDUSTRIAL EST.
HOTLAND
BARNSELEY
S74 9SA

Drawing Title
PROPOSED ALTERATIONS AND
EXTENSION IN CONNECTION
WITH CHANGE OF USE FROM
WAREHOUSE TO GENERAL INDUSTRY
- GENERAL PLAN - PLANNING

Client
ROAD TANKERS NORTHERN LTD.

Scale
1:50, 1:100 AT A1 B.J.F.

Date
DECEMBER 2011

© Bryan J. Frewin M.R.T.P.I

Dwg. No.
RTN/CHAMB/11/1

Rev.