

DO NOT SCALE
All dimensions in Millimetres unless specified otherwise and subject to verification on site

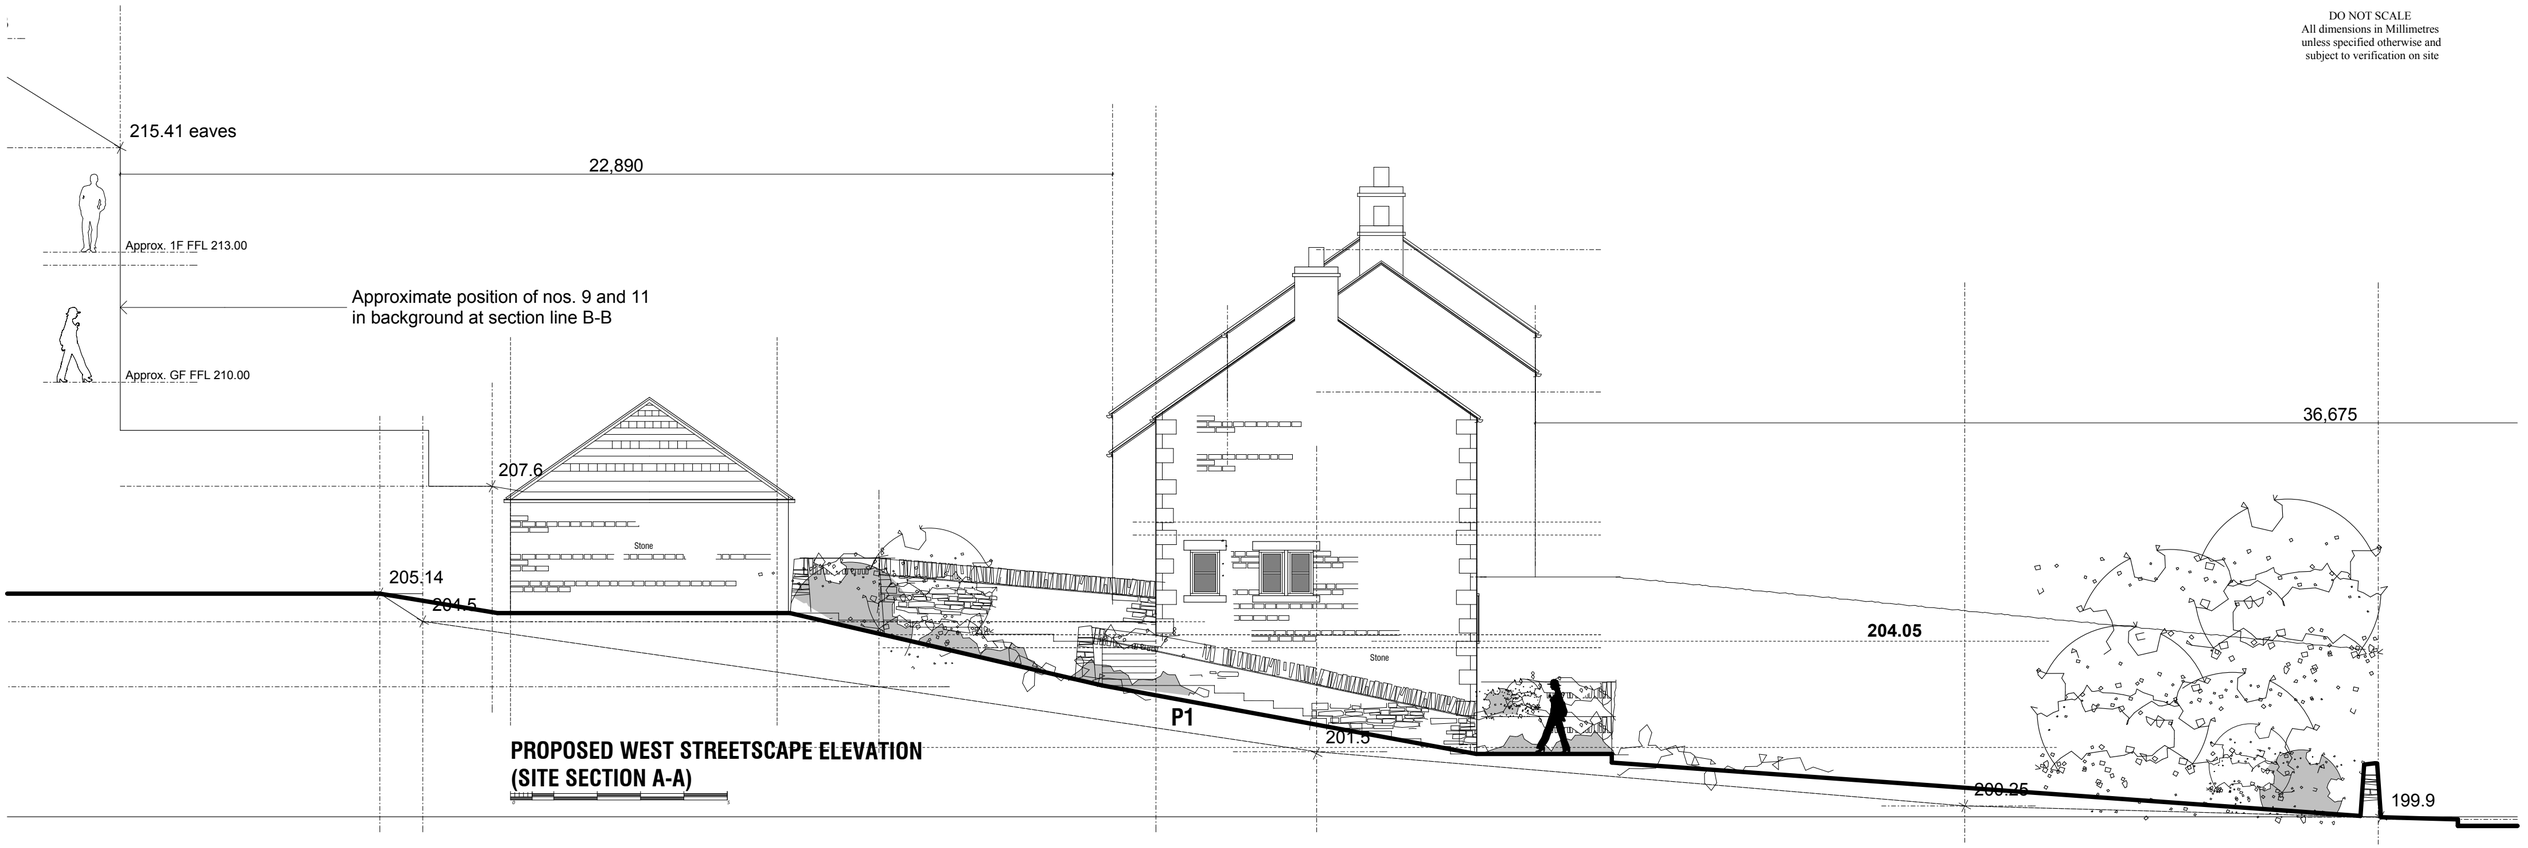

PROPOSED WEST STREETSCAPE ELEVATION (SITE SECTION A-A)

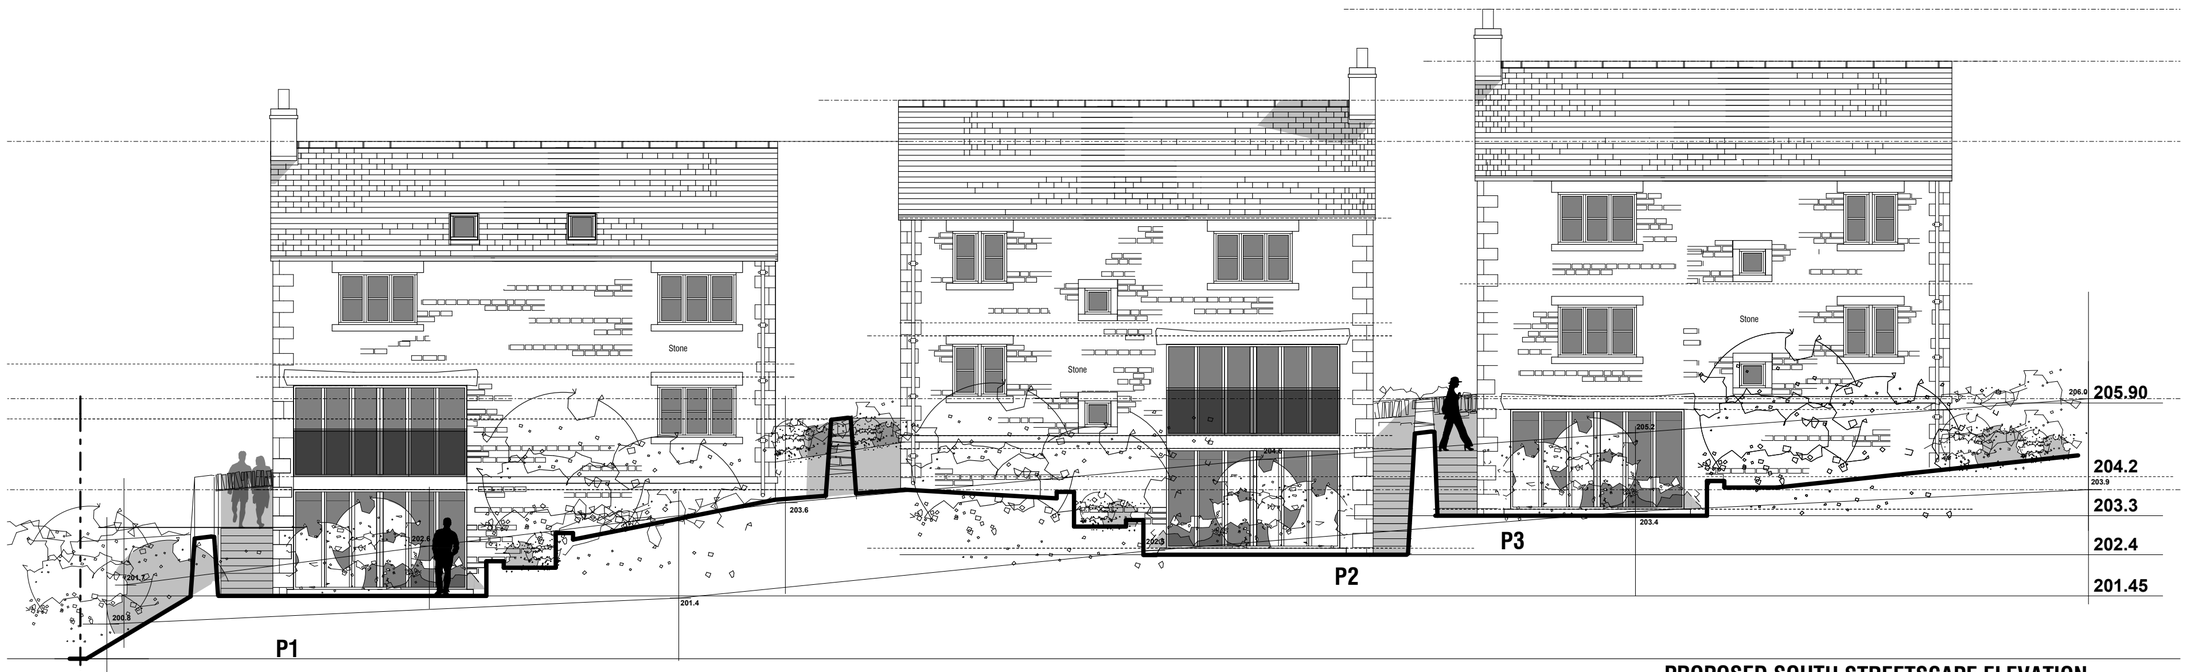

PROPOSED SOUTH STREETSCAPE ELEVATION

31.03.14 Rev A Updated for planning

PLANNING

Proposed Residential Development Sites
Paddock Site
Land off Barnsley Road
Penistone, South Yorkshire

STREETSCAPE ELEVATIONS 1

CHRIS CARR
ARCHITECTS

Orchard Farm, Goathland,
Whitby, YO22 5JX
Tel: (01947) 896051 Fax: (01947) 896001
email: chris@cca-arch.co.uk

Scale. 1:100 @ A2 Drawn.

Date. August 2013 Ref. No. 12.064

DWG. No. PS 15 Rev. A

This drawing and the copyright is the Architects property and maybe used or reproduced only by agreement. All Dimensions in Millimetres Unless specified otherwise and subject to verification on site.