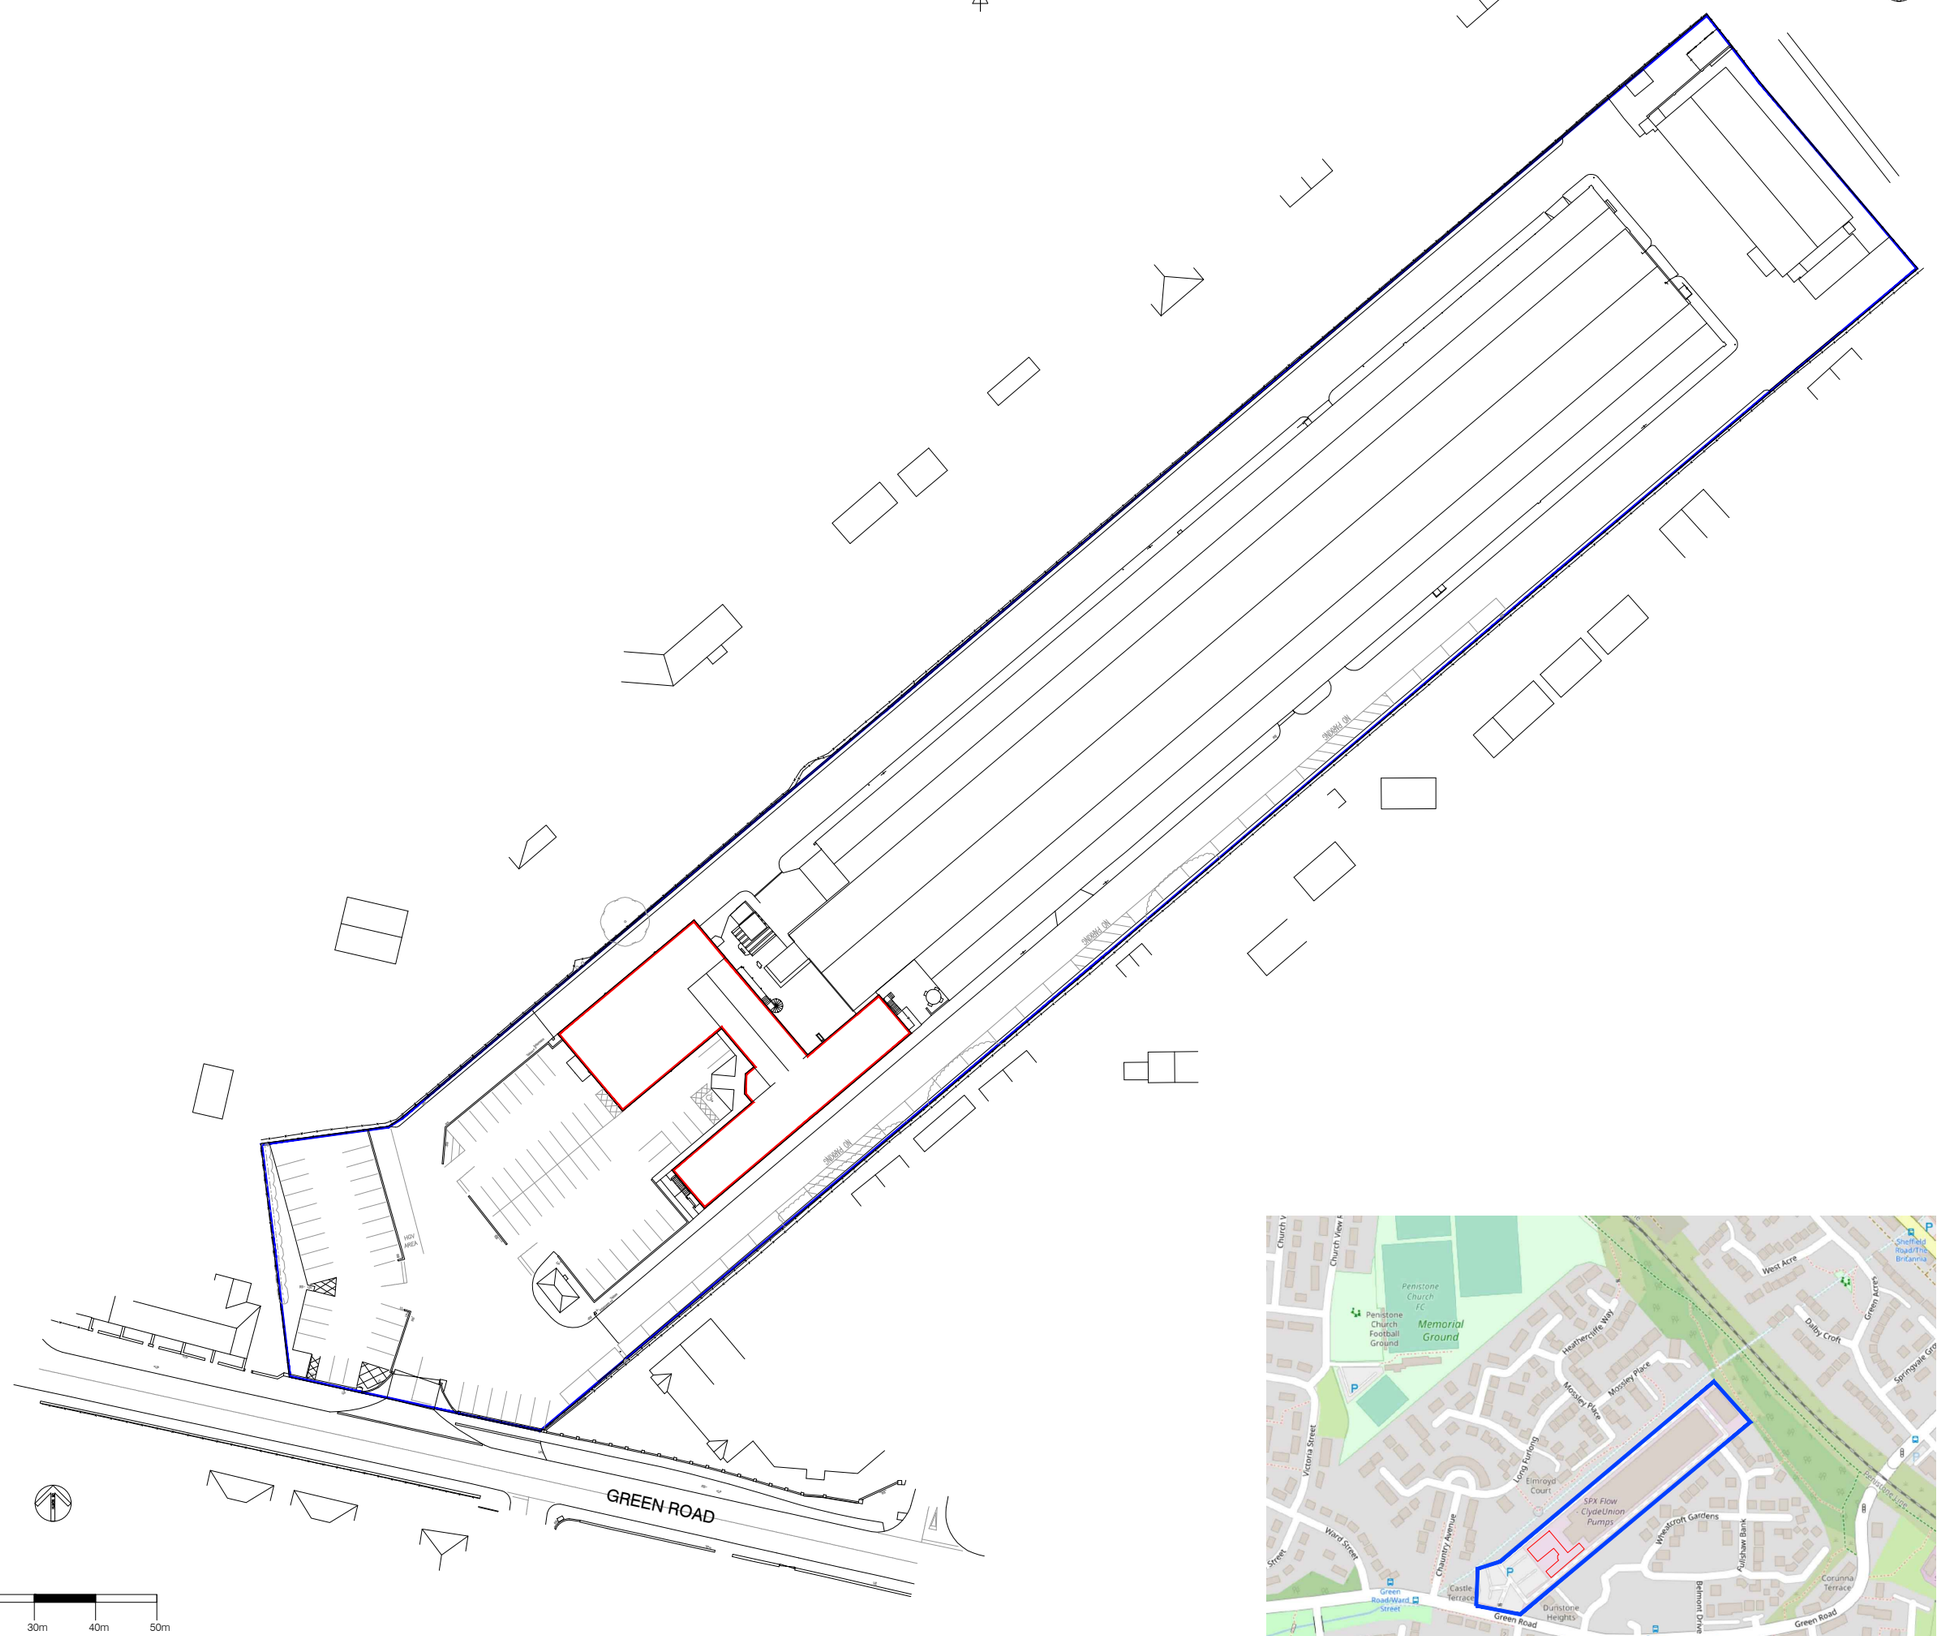


1 2 3 4 5 6 7 10 11 12 13 14 15 16

a b c d

RESIDUAL RISK

Wherever possible unnecessary risk is designed out of these proposals. Where residual risk remains this is assessed and identified on the relevant drawings with this symbol. Refer to the note and the relevant measures in the Health + Safety documentation

Revision		
-	PRELIMINARY DRAWING ISSUE | By Axis	15.06.2021

AXIS architecture
Talbot Chambers 2-6 North Church Street Sheffield S1 2DH
tel: +44(0)114 2490944 fax: +44(0)114 2490966 www.axis-architecture.com

GREEN ROAD

SITE

PENISTONE

FAIRBANK

LOCATION PLAN

A1 Scale	A3 Scale	Date	Drawn By	
1:500	1:1000	JUNE 21	AXIS	

Drawing Number: 27609(02)10 — Revision: -

PLANNING

© COPYRIGHT EXISTS ON ALL DESIGN AND INFORMATION SHOWN
DO NOT SCALE for manufacture. Verify all dimensions prior to construction