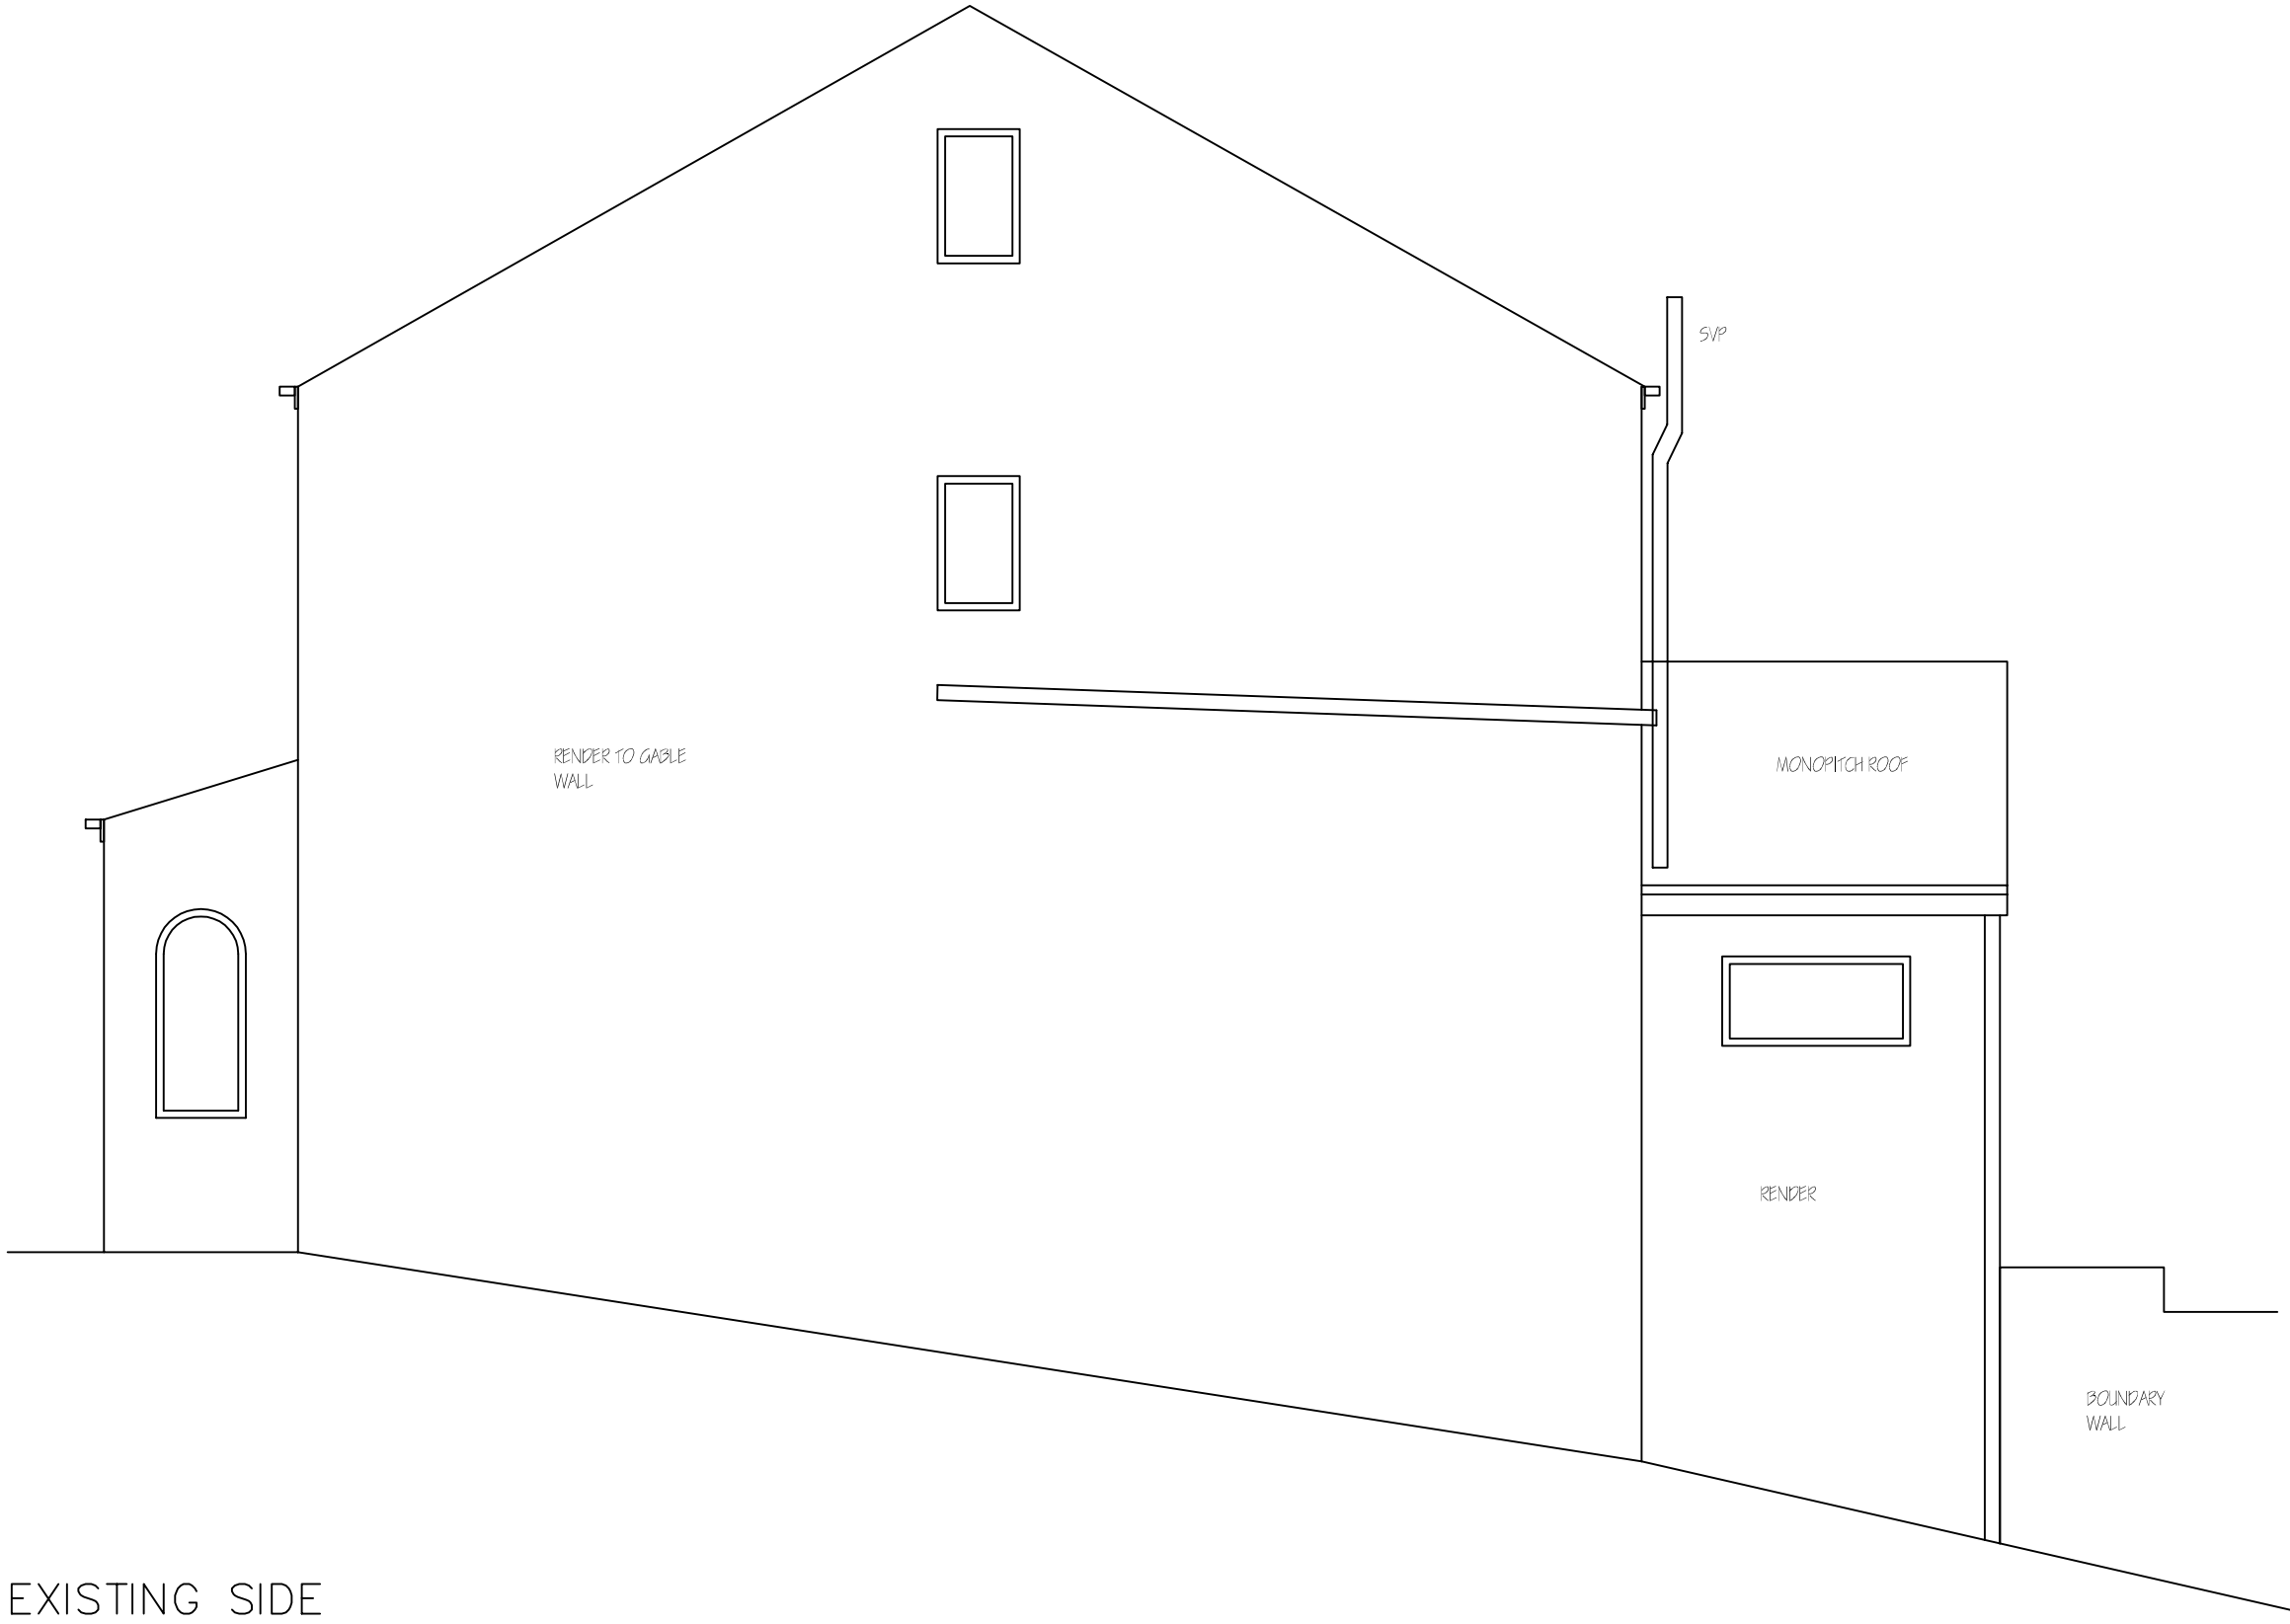


EXISTING SIDE ELEVATION 1:50

Revisions	A. A----	00-00-
This drawing is for planning permission only and is not a construction drawing.		
Drawing Title	EXISTING-SIDE-ELEVATION	
Job No. - Dwg No.	DT/2013/1 .	——
Client:	Mr THOMPSON 2 NEW STREET WORSBOROUGH BARNSLEY S70 4TE	
Scale.	1:50	