




EXISTING FRONT

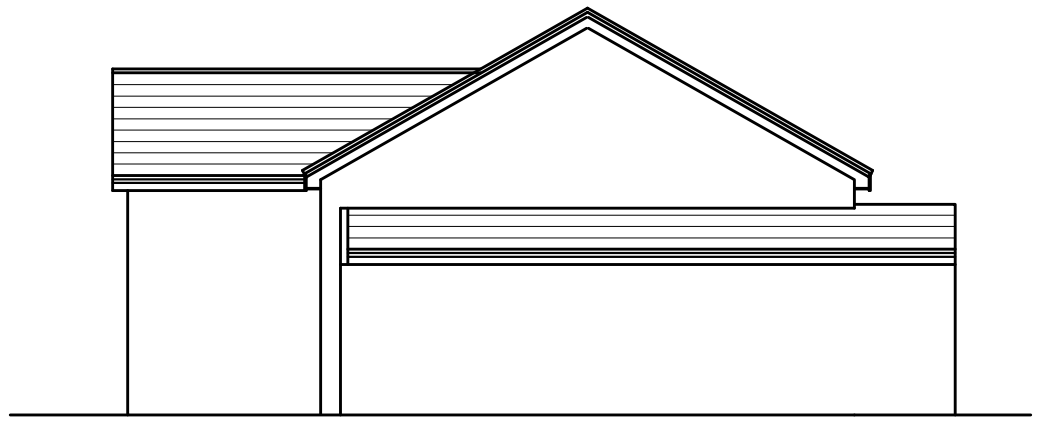

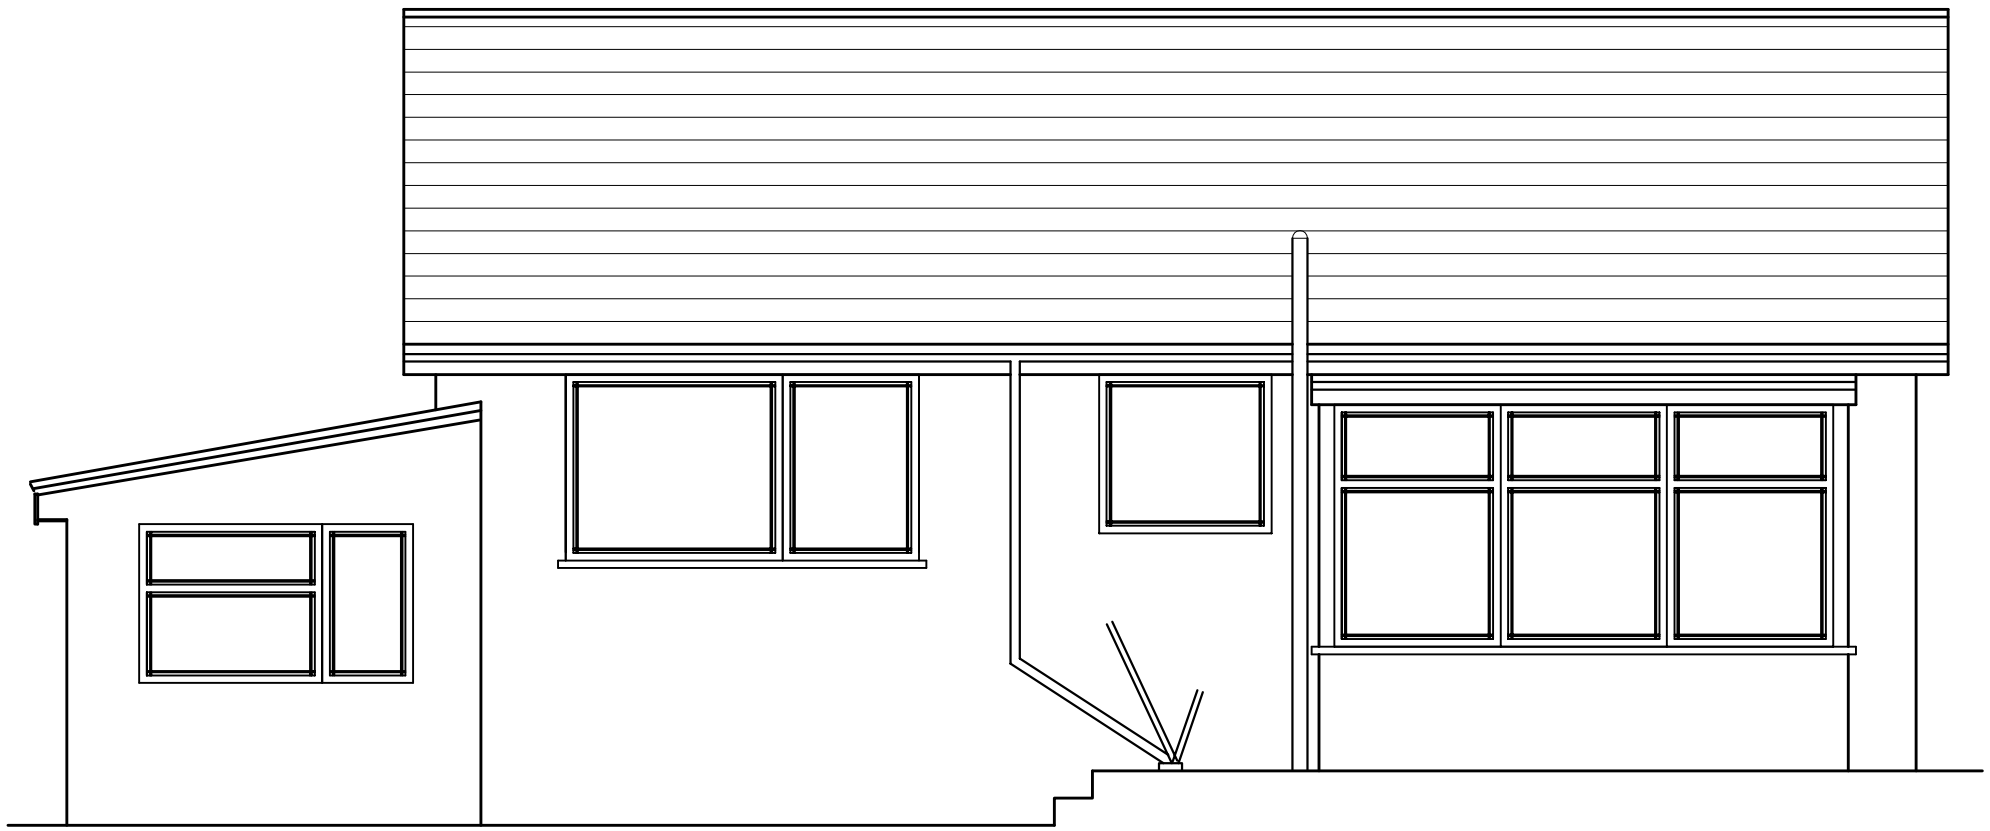

EXISTING REAR

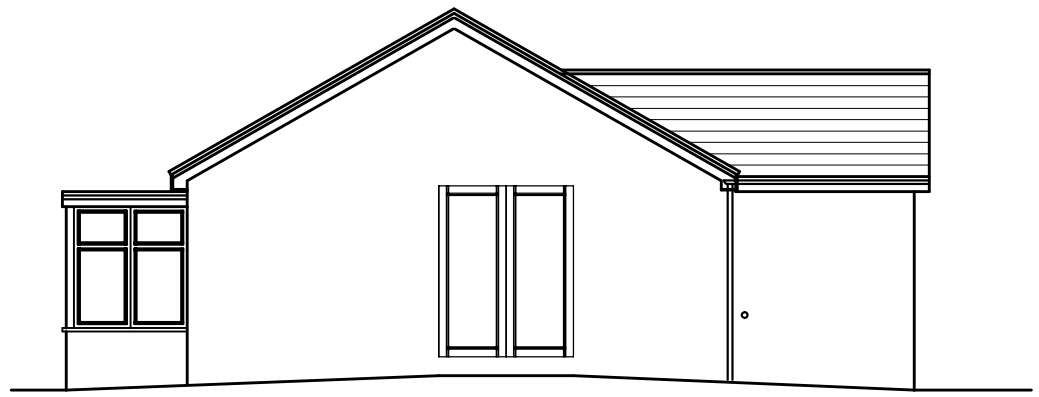

EXISTING SIDE

Project	PROPOSED PORCH SUN LOUNGE AND UTILITY ROOM EXTENSION AT 32 MILTON ROAD HOYLAND BARNSLEY	Title	EXISTING ELEVATIONS
Scale	1:50/100		