



Revisions

DO NOT SCALE THIS DRAWING.
VERIFY ALL DIMENSIONS / SETTING OUT ON SITE.
NOTIFY ANY DISCREPANCIES TO THE ARCHITECT.
FOR STRUCTURAL INFORMATION REFER TO STRUCTURAL
ENGINEER'S DRAWINGS.
FOR M&E INFORMATION REFER TO M&E ENGINEER'S AND
SUB-CONTRACTOR'S DRAWINGS.
FOR HEALTH AND SAFETY INFORMATION REFER TO
ARCHITECTURAL HEALTH AND SAFETY RISK ASSESSMENTS.

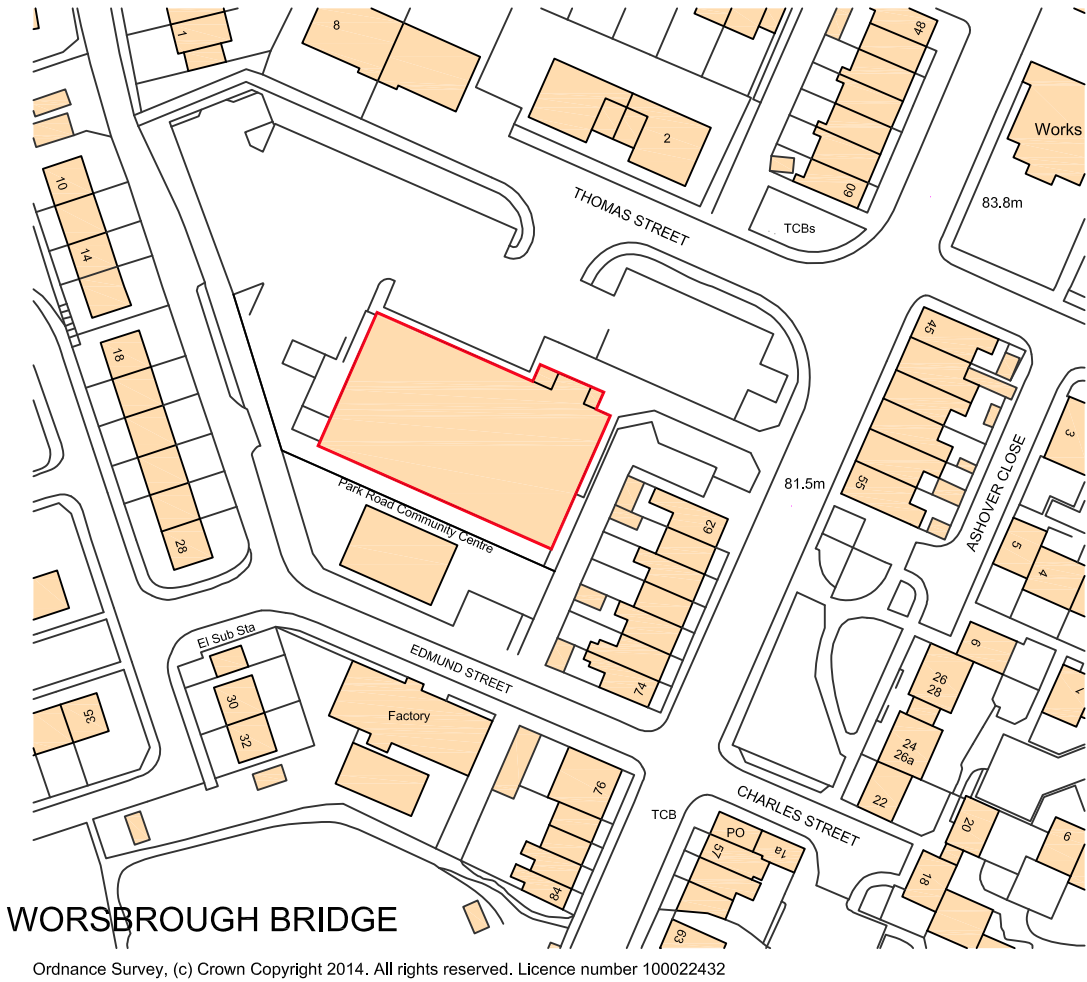

WORSBROUGH BRIDGE

Ordnance Survey, (c) Crown Copyright 2014. All rights reserved. Licence number 100022432

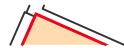

APPLICATION BOUNDARY

planners | urbanists | architects


spawforths

Junction 41 Business Court, Thorpe Road, East Ardsley, Leeds, West Yorkshire WF3 2AB
T: 01924 873873 F: 01924 870777 www.spawforths.co.uk mail@spawforths.co.uk

PLANNING

Client Name
KEY

Project No P-3771-44	Project Title ASDA - THOMAS STREET WORSBOROUGH			
Drawn By JLB	Reviewed By	Scale 1:1250	Discipline ARCH	Date DEC13
Drawing No. 0000-0001	Drawing Title LOCATION PLAN			Revision A

File Path

Important notice:
Do not scale off this drawing. Critical dimensions should be checked on site prior to works commencing. Dimensional conflicts should be brought to the company's attention as soon as they become apparent. Failure to do so could render the contractor liable for subsequent losses. Copyright in this drawing and any work executed from this drawing remains the property of Spawforths.

© Copyright Spawforths

When printing feed this edge first