



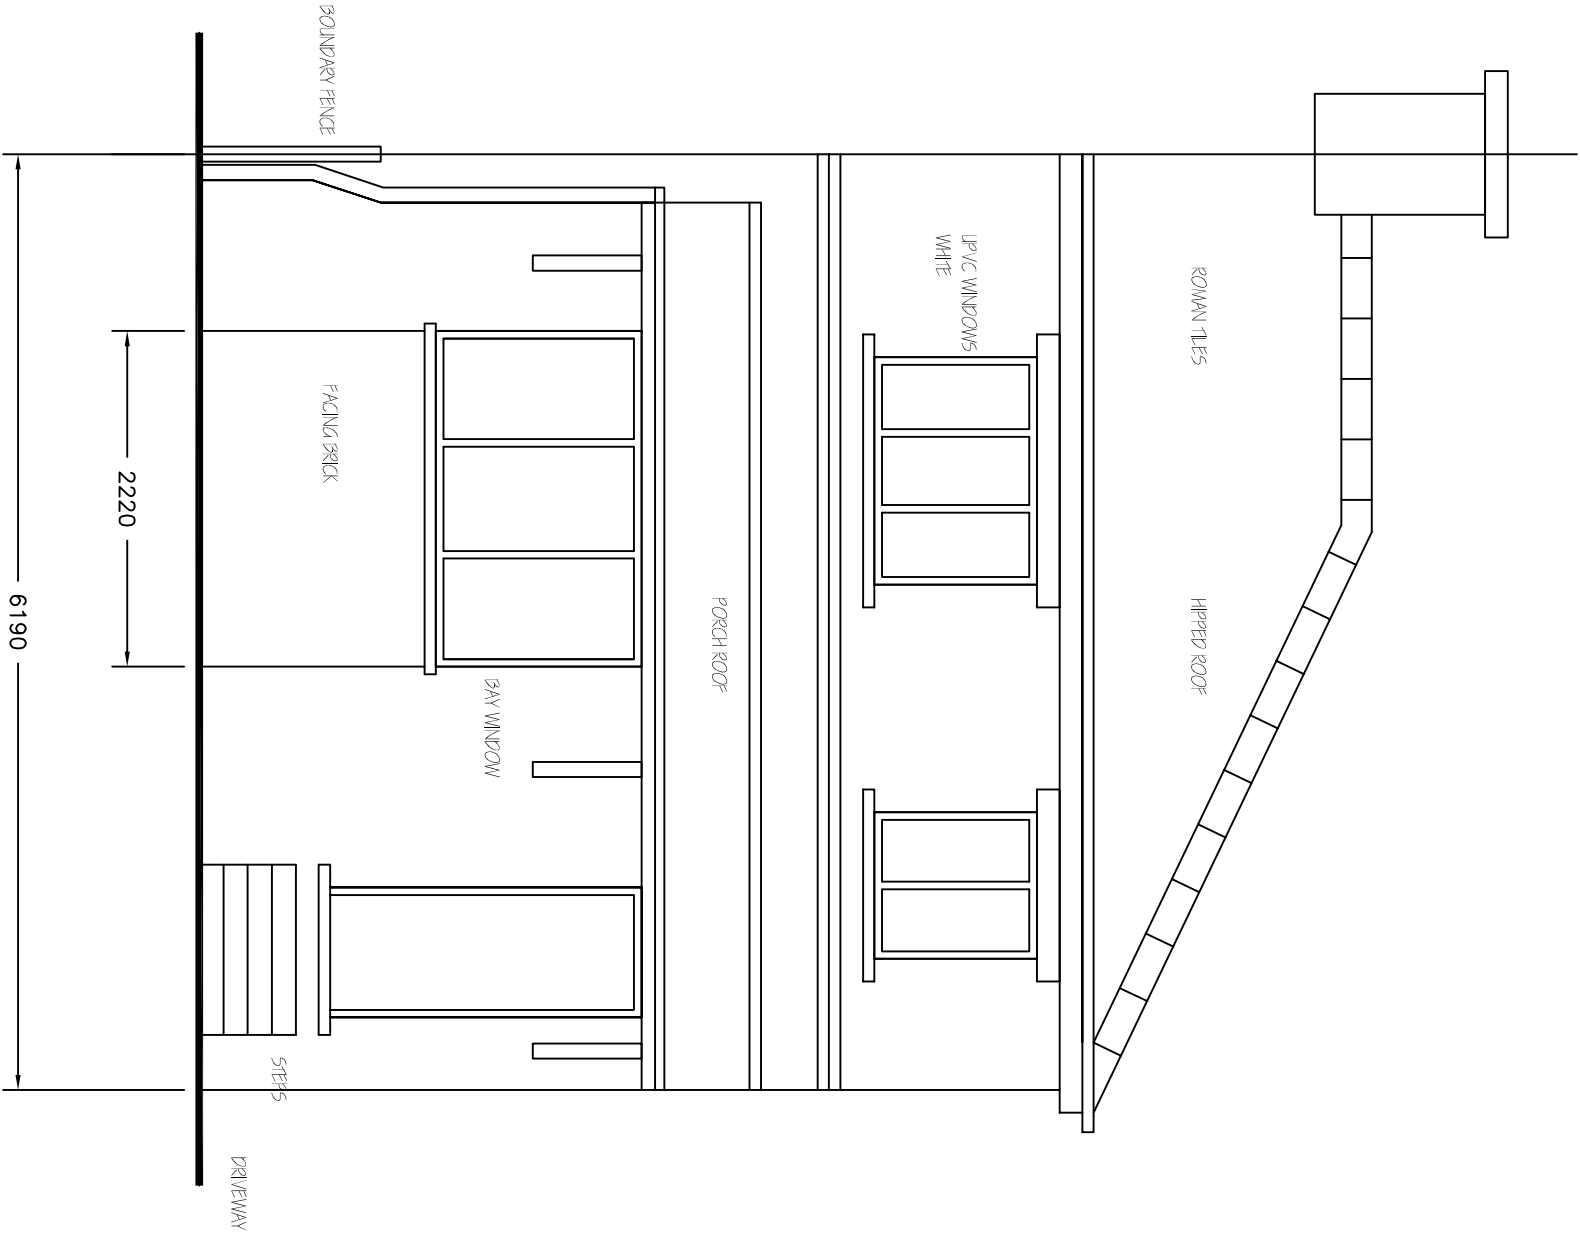

EXISTING FRONT
ELEVATION 1:50

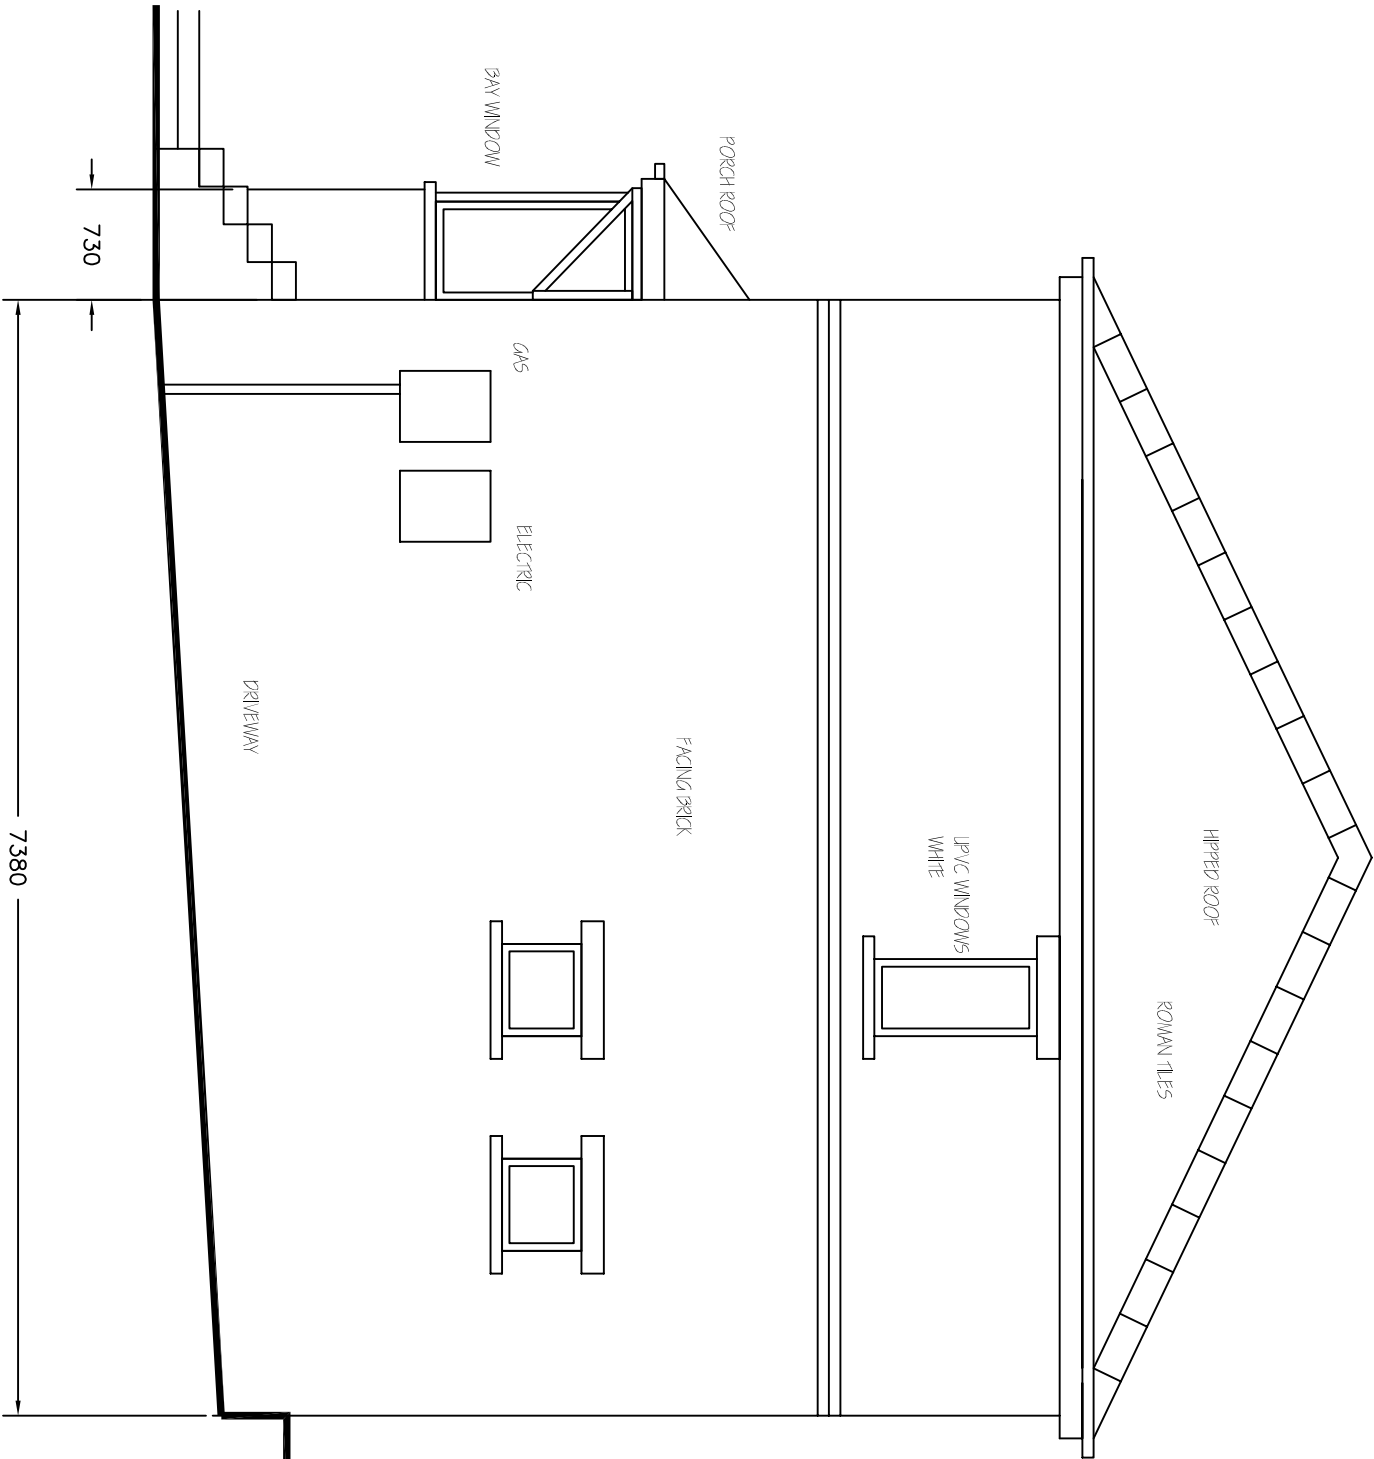

EXISTING SIDE
ELEVATION 1:50

Revisions	A. A----		00-00-00
This drawing is for planning permission only and is not a construction drawing.			
Drawing Title	EXISTING-ELEVATIONS		
Job No. - Dwg No.	MCV/2014/1	.	-
Client:	28 STEAD LANE HOLLARD COMMON S74 0AE		
Scale.	1:50		