
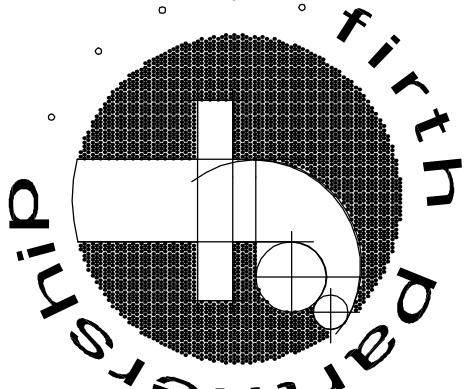
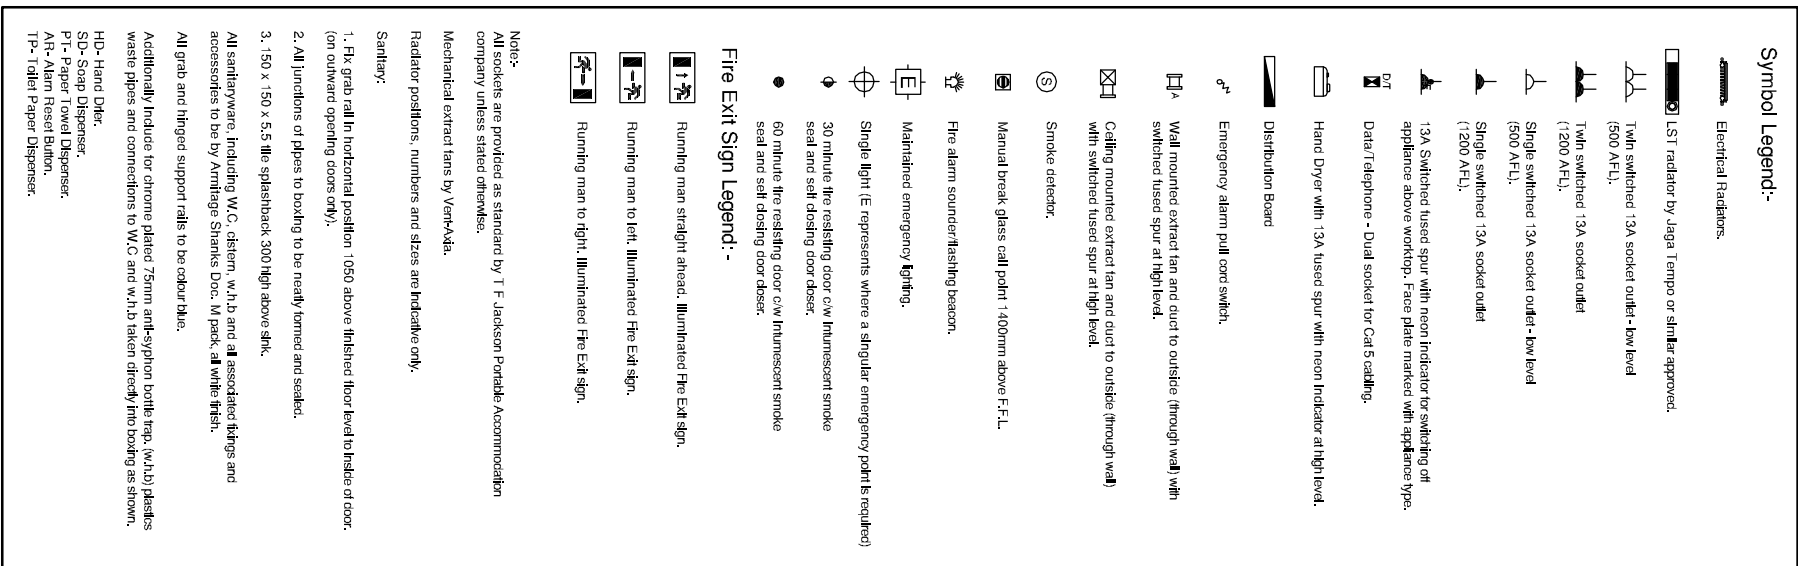
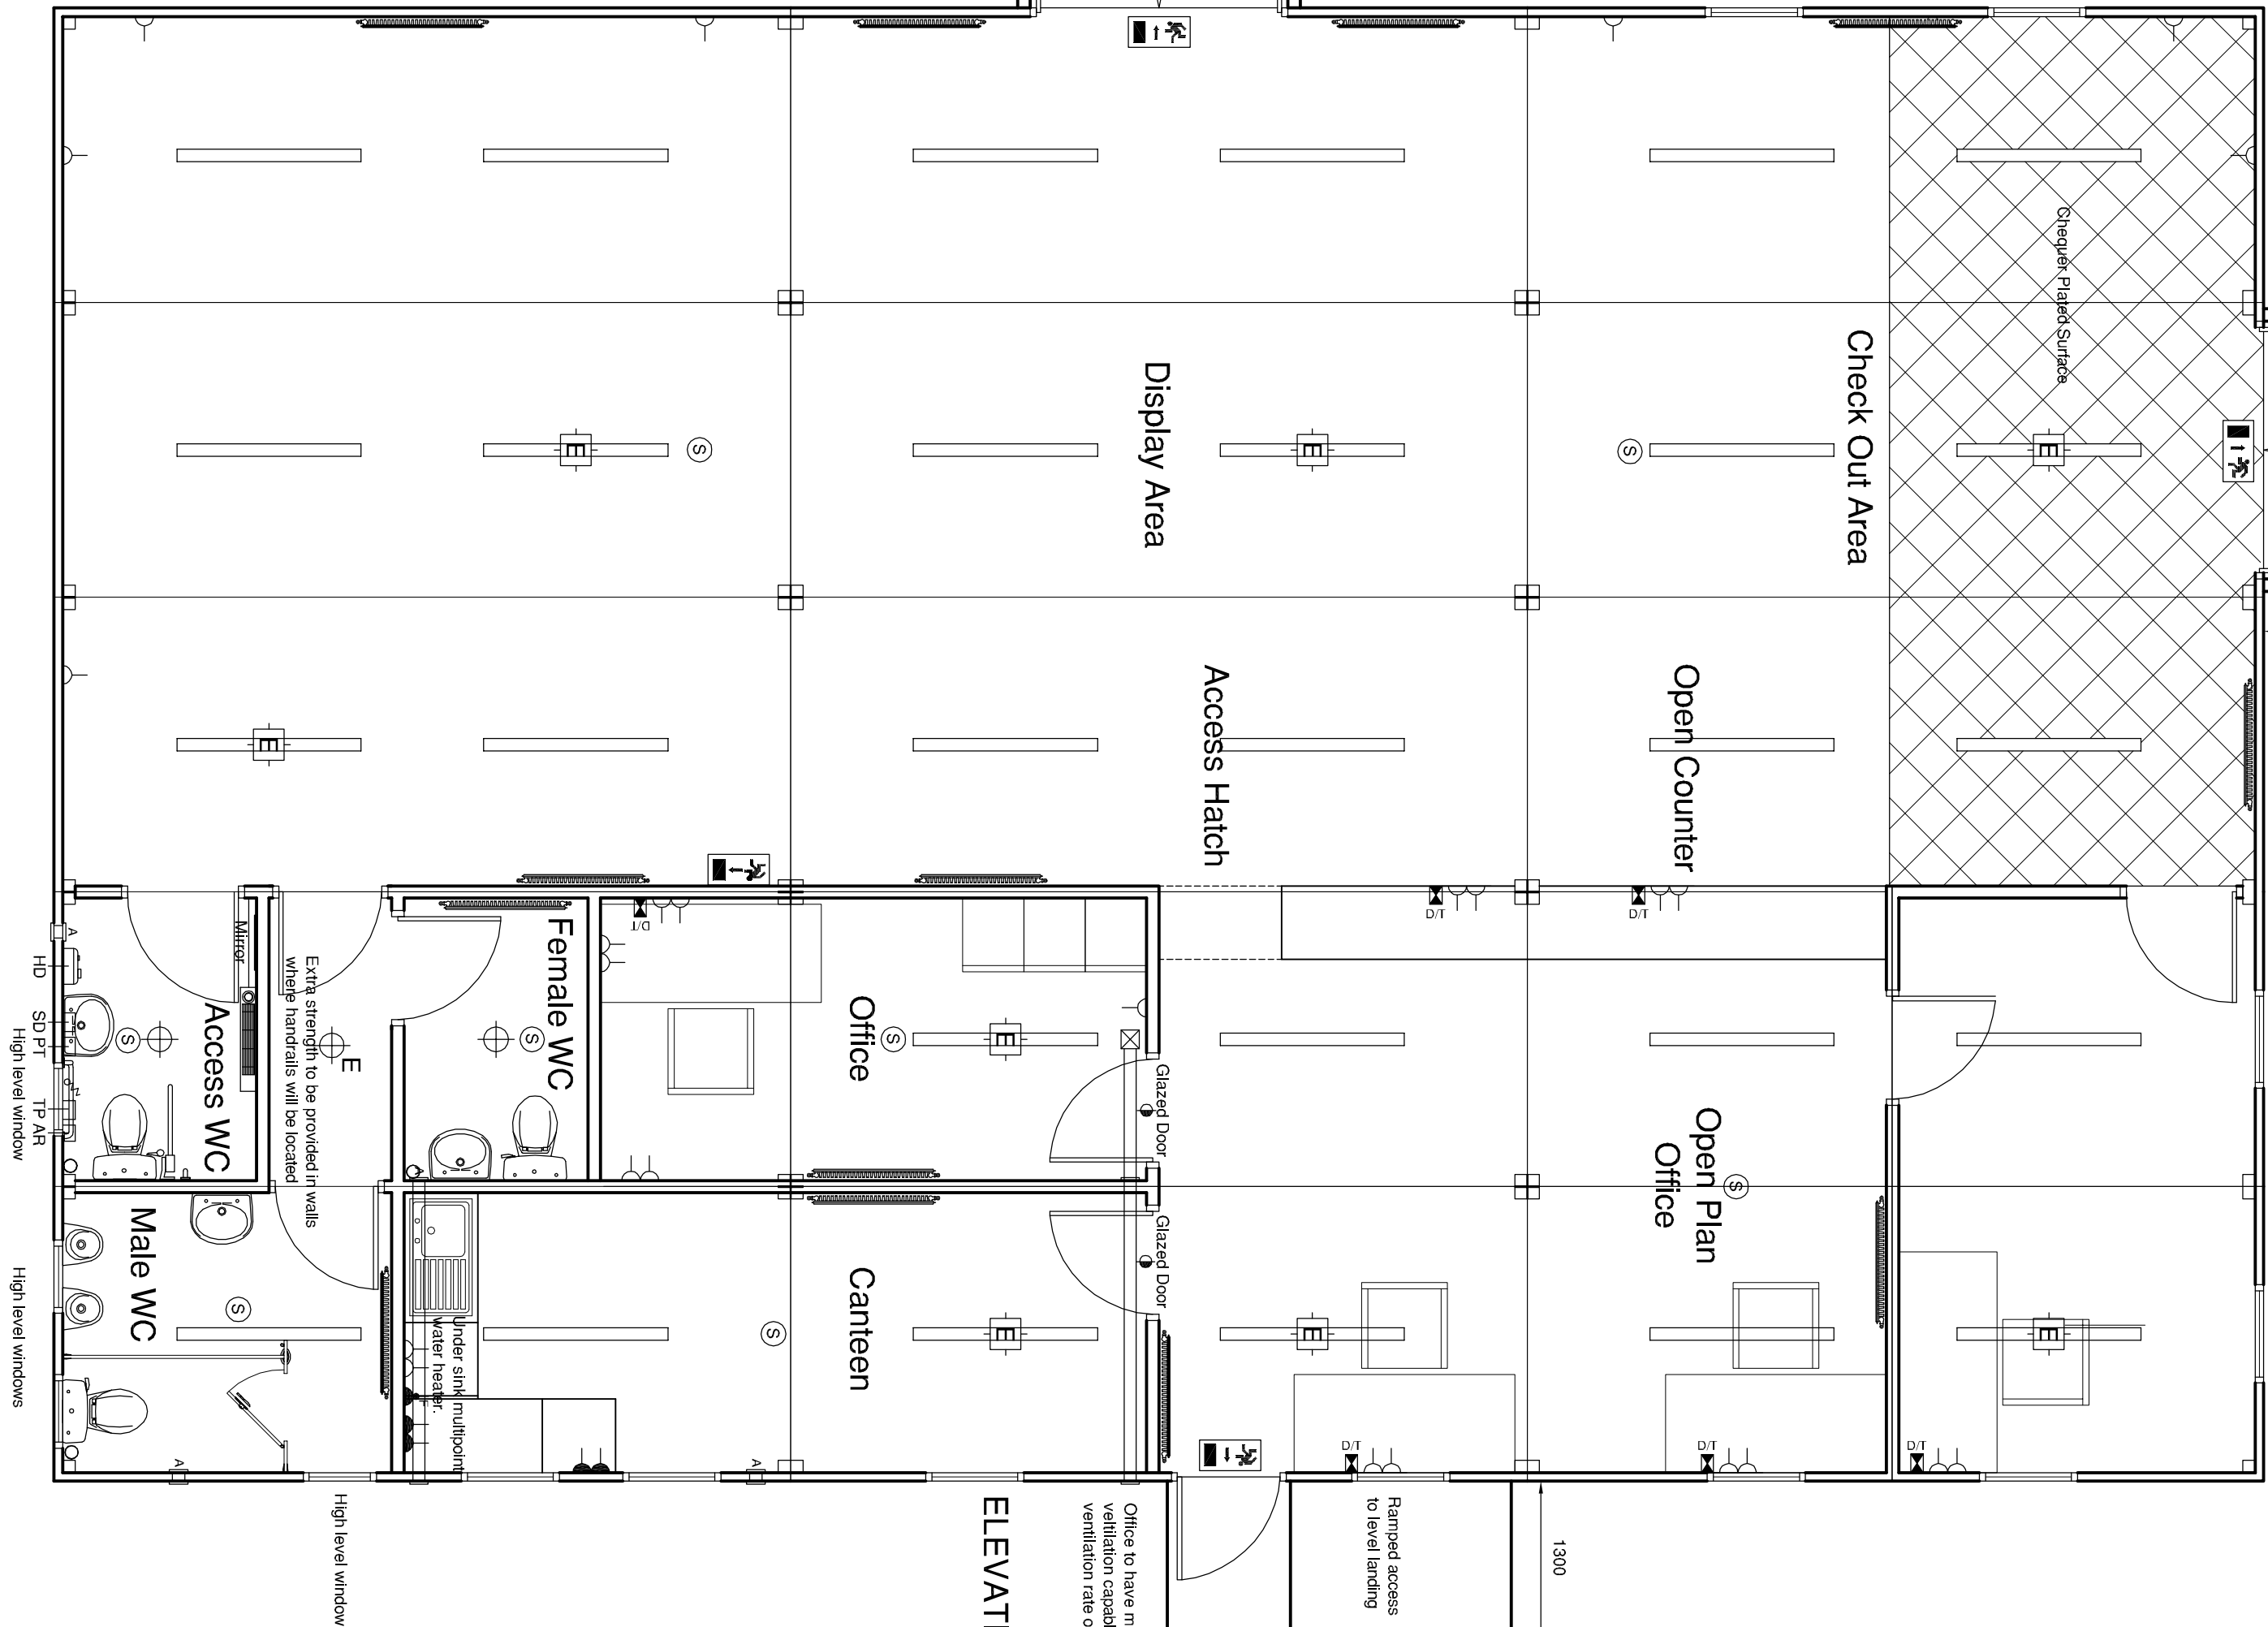
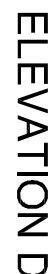
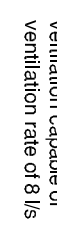
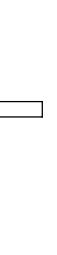
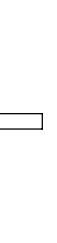
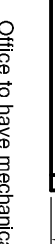
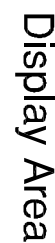
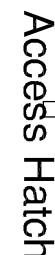
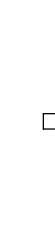
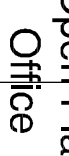
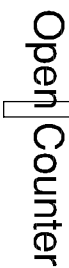
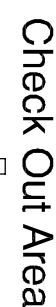
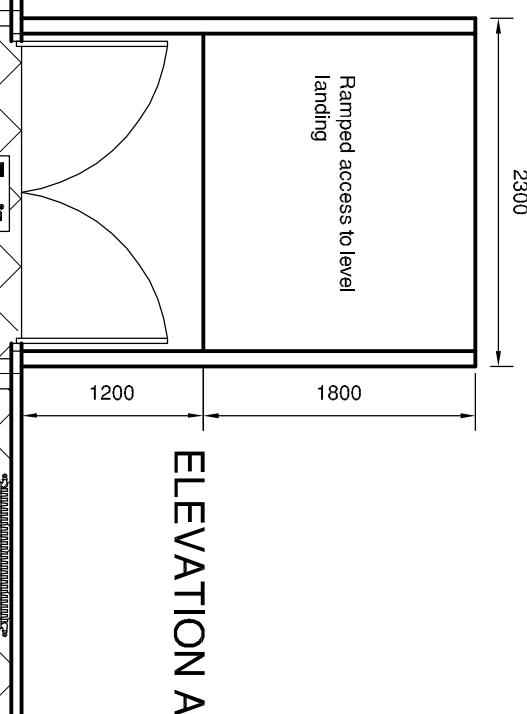
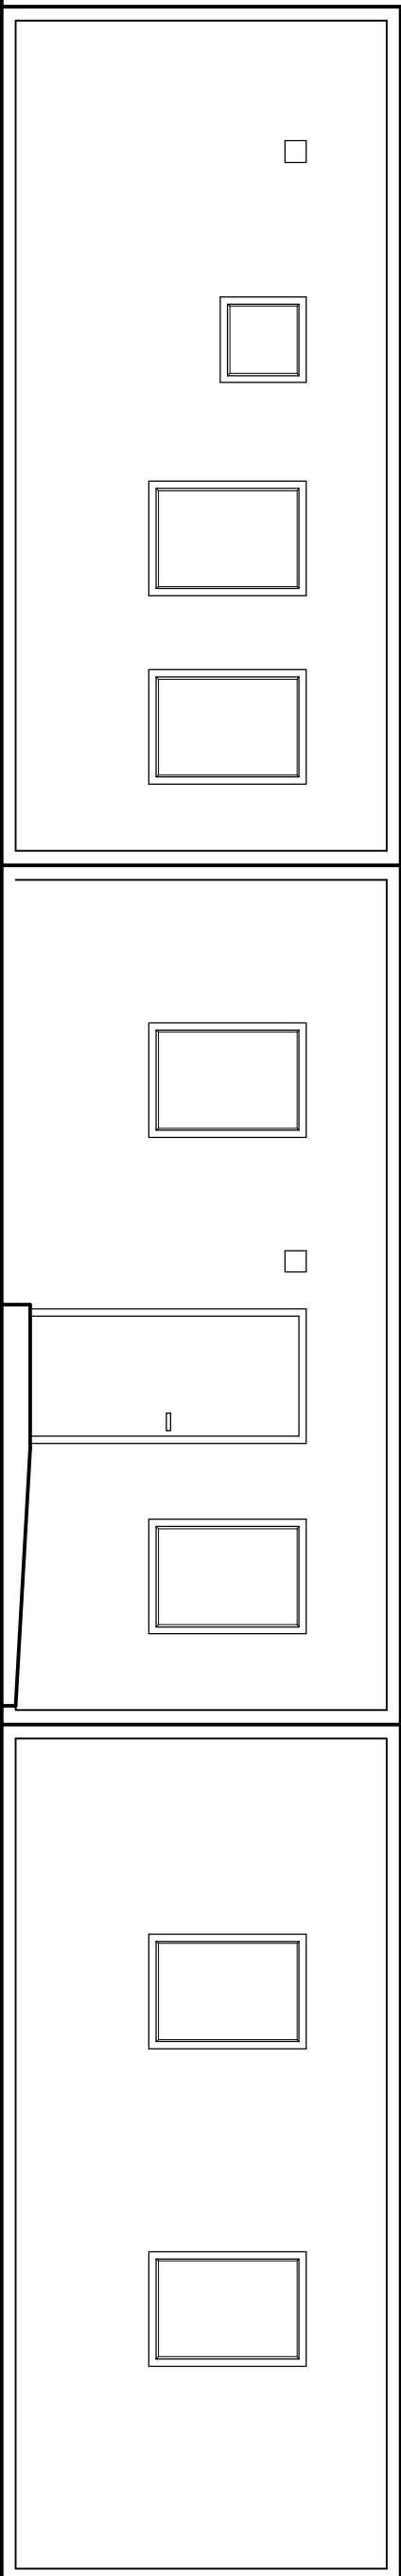
 
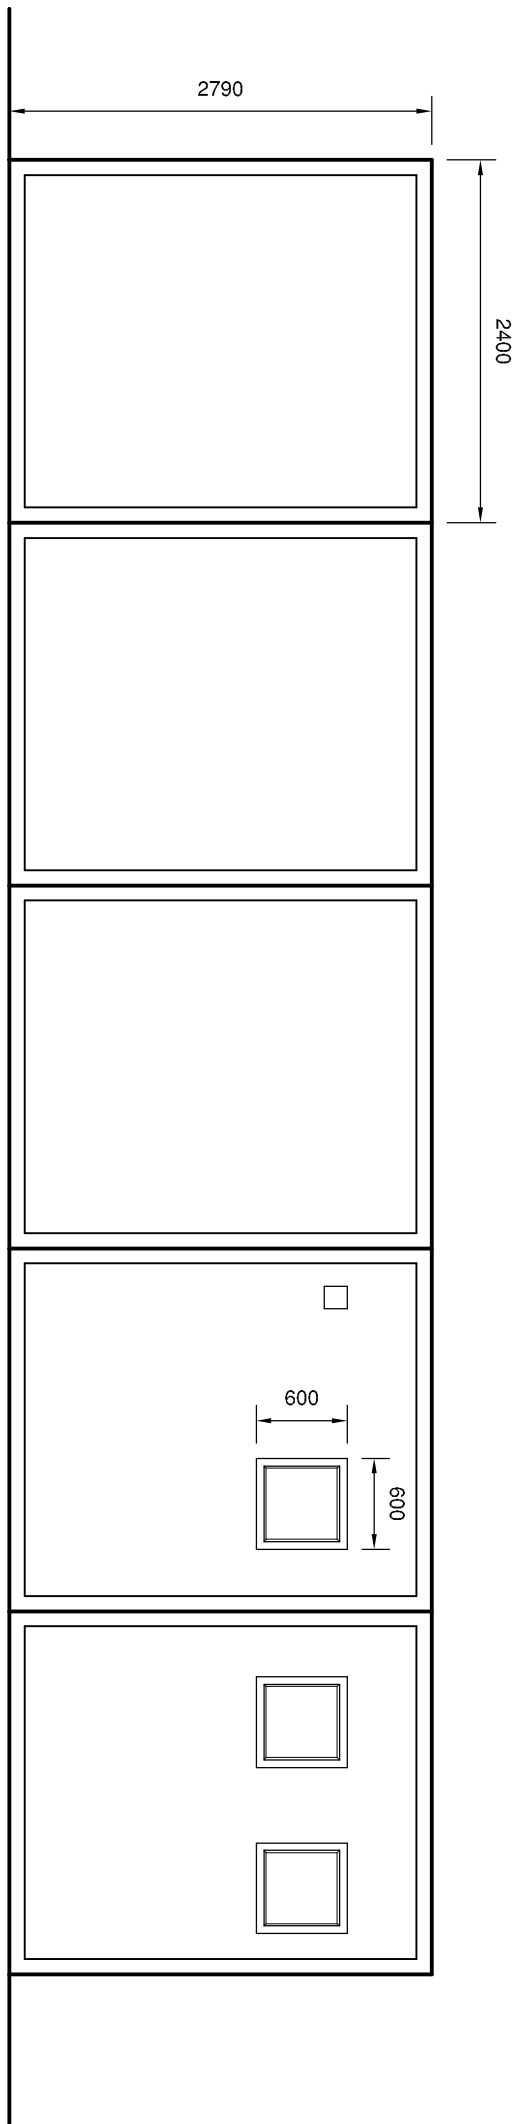


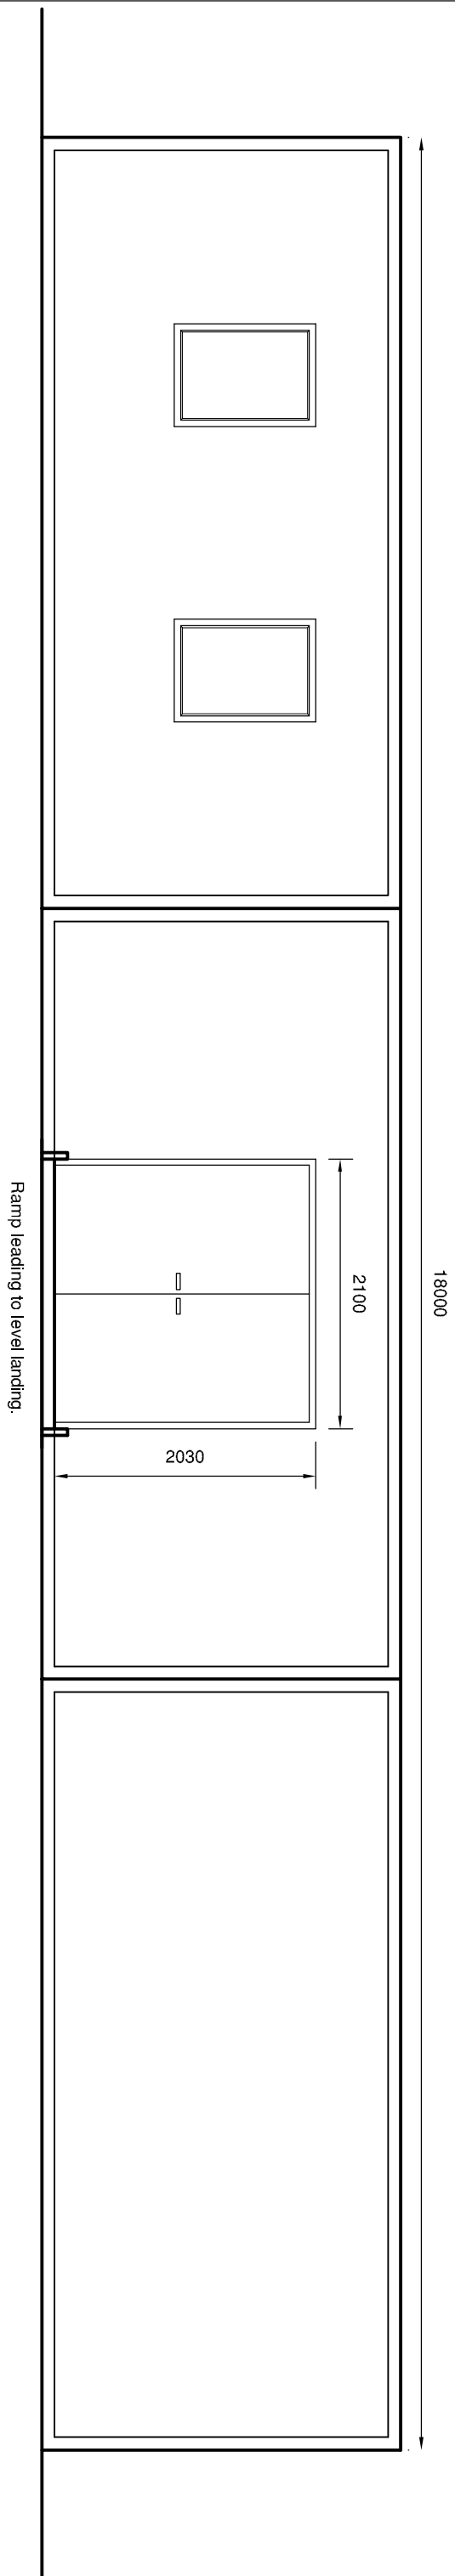

FIRTH PARTNERSHIP
ARCHITECTS - QUANTITY SURVEYORS - PROJECT
MANAGEMENT CONSULTANTS

**15 REGENT STREET
BARNSELEY, SOUTH YORKSHIRE
S70 2EG**

tel: 01226 206021
fax: 01226 240220

web: www.flrthpartnership.co.uk
e-mail: administrator@flrth.co.uk

CLIENT
JIMMY'S WHOLESALE FIREWORKS

**PROJECT
PROPOSED DEVELOPMENT
MAPLE ROAD, TANKERSLEY
BANSLEY**

DRG.TITLE
TEMPORARY ACCOMMODATION
PLANS & ELEVATIONS

SCALES	DATE	DRAWN	CHKD
1:50	01.05.08	DG	RAL

2179/601