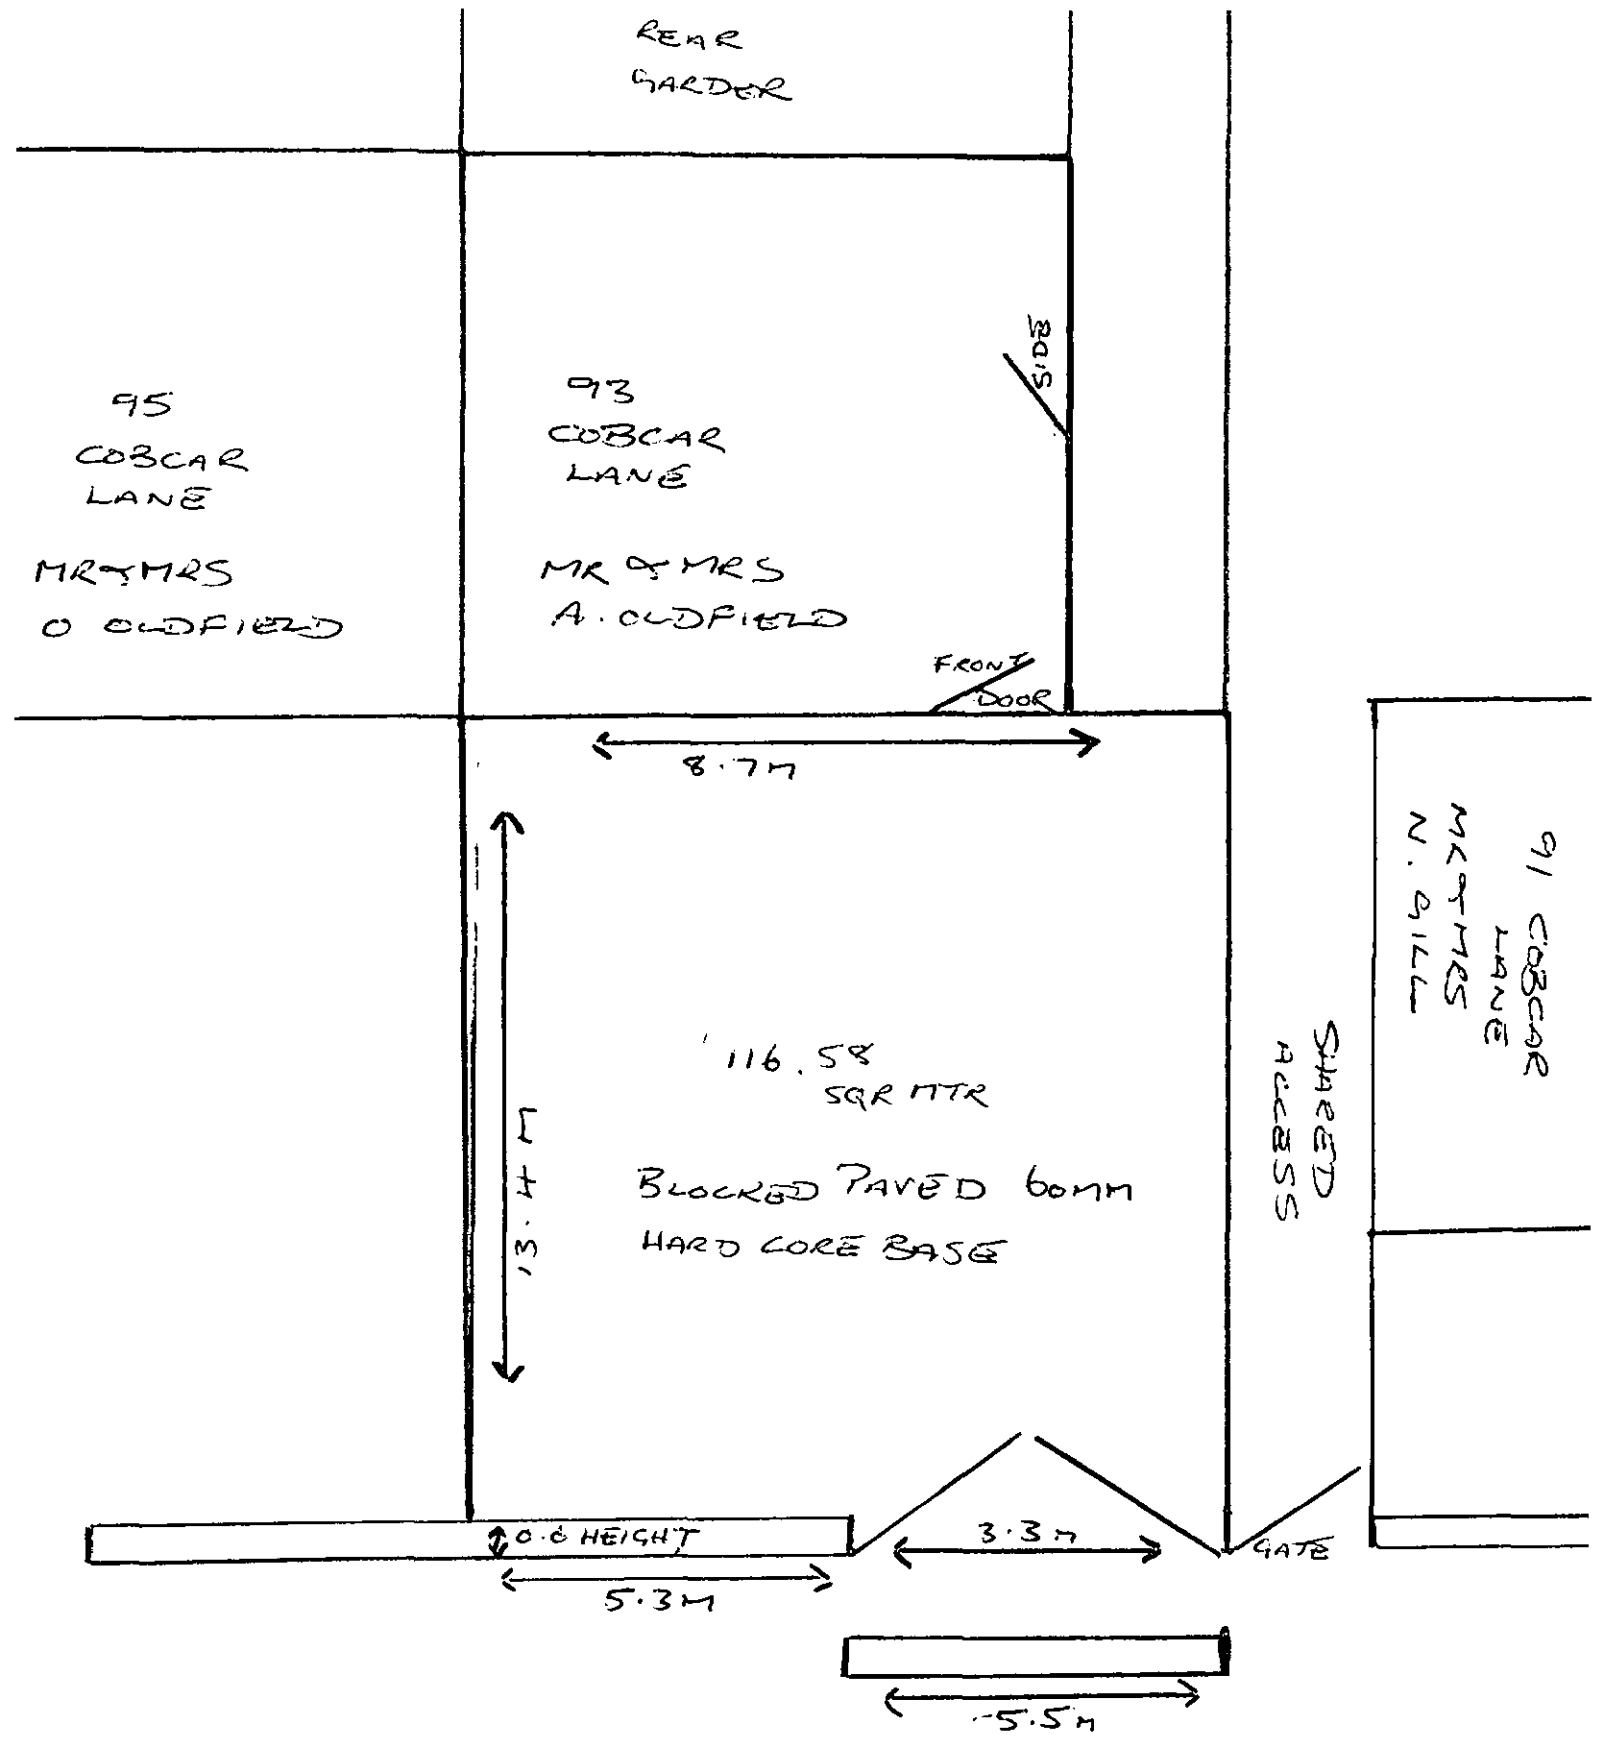

REAR
GARDEN
95
COBCAR
LANE
MR+MRS
O OLDFIELD
93
COBCAR
LANE
MR & MRS
A. OLDFIELD
SIDE
FRONT
DOOR
8.7M
13.4M
116.58
SQR MTR
BLOCKED PAVED 60MM
HARD CORE BASE
SHARED
ACCESS
91 COBCAR
LANE
MR+MRS
N. GILL
0.6 HEIGHT
5.3M
3.3M
GATE
5.5M