
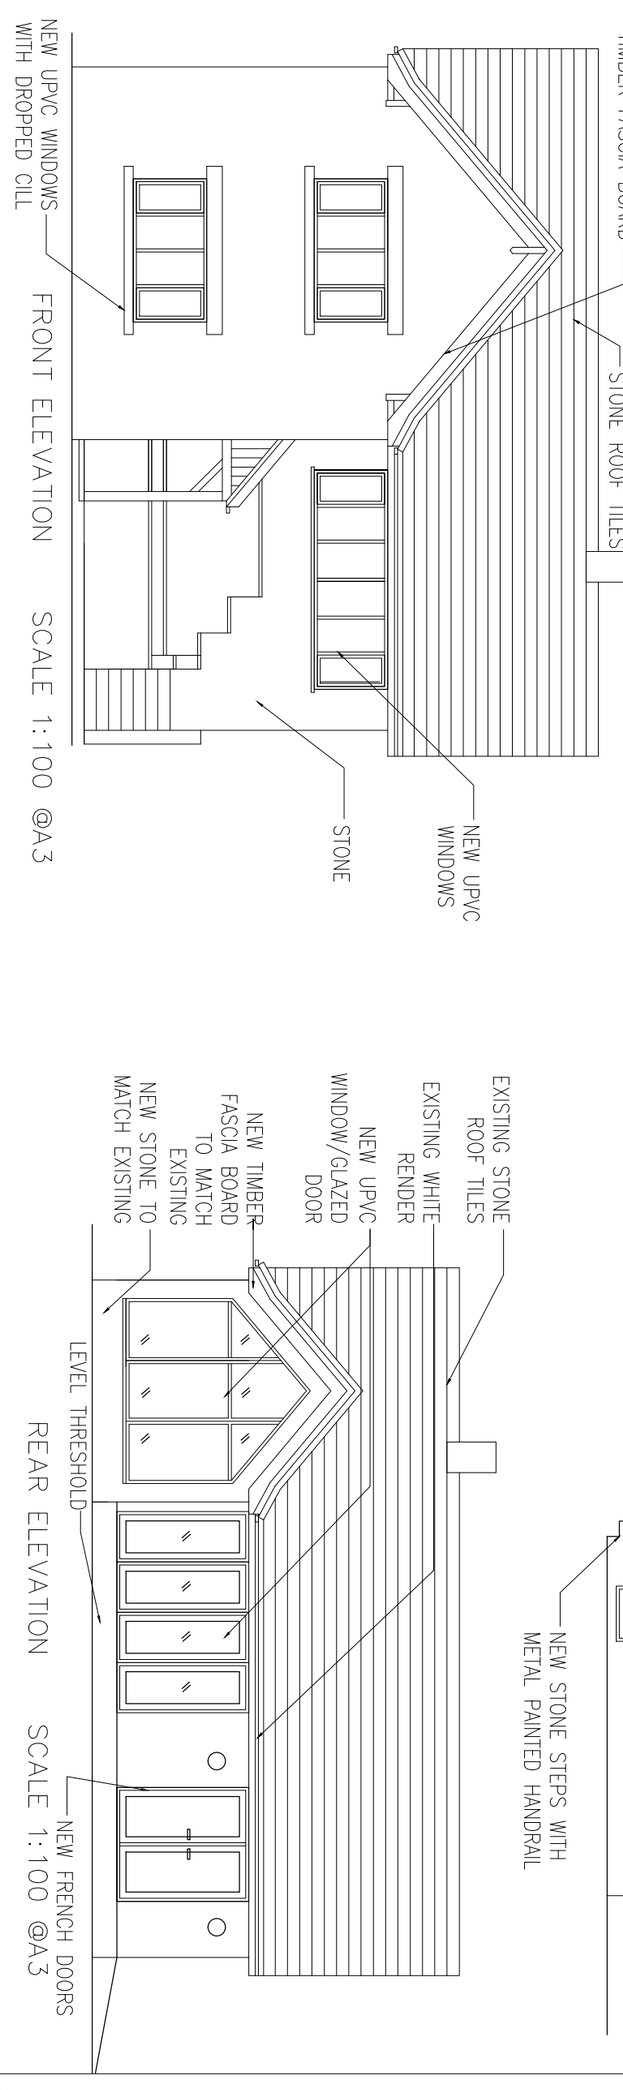


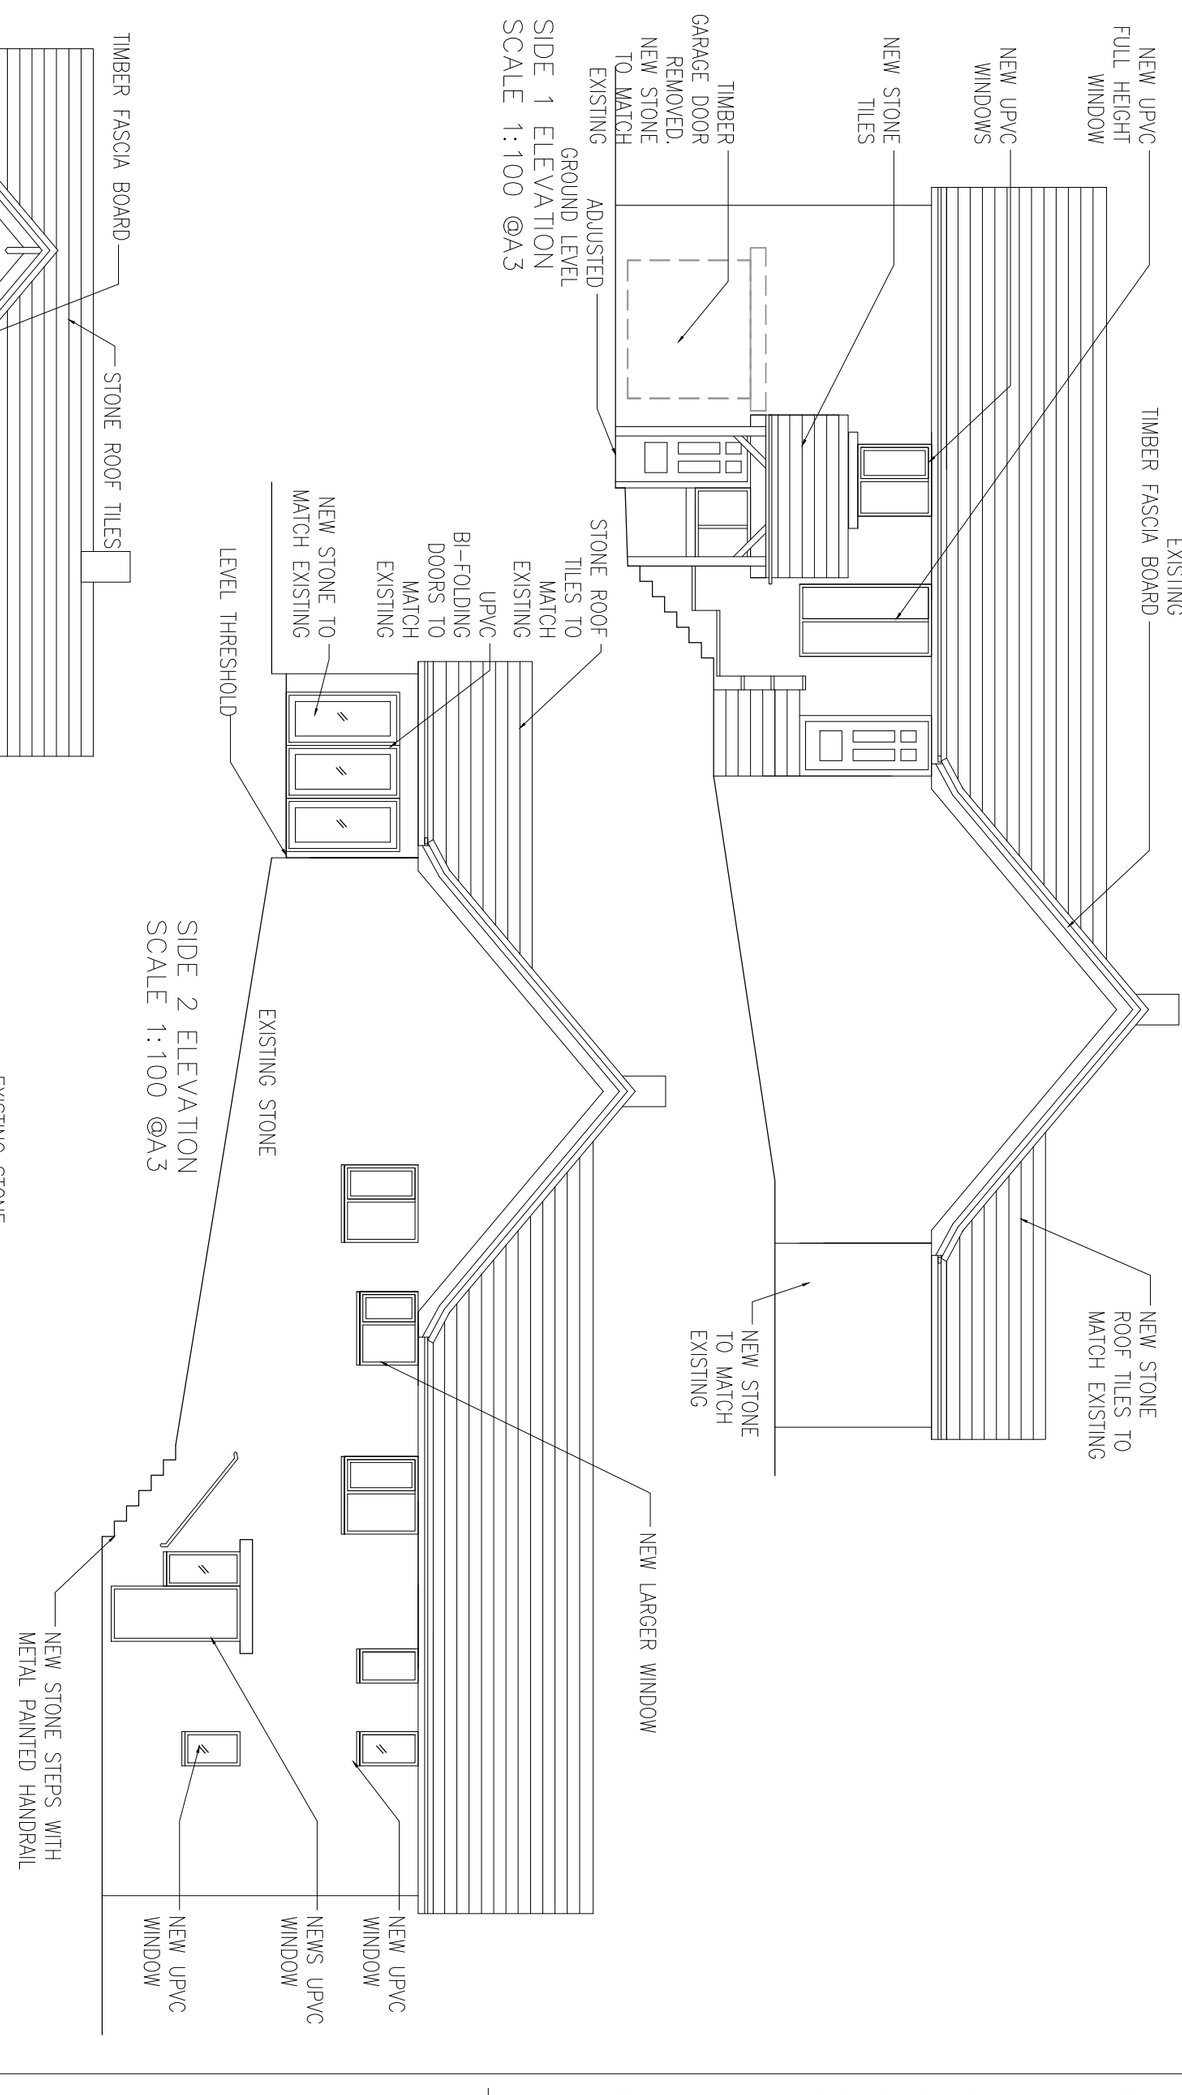

client M ROBERTSON & C LOVELADY

project 268 BARNSLEY ROAD, HOYLANDSWAINE, SHEFFIELD S36 7JA

title PROPOSED ELEVATIONS

drawing no A14-165-05 revision B

scale 1:100@A3 date drawn 15/01/2015

SPACE studio

RIBA Chartered Practice

18 Mylor Road
Sheffield
S11 7PF

Telephone +44 (0) 114 263 1762

Revision	X	date drawn	15/01/2015	Drawn By	AMA
Comments	FIRST ISSUE				
Revision	A	date drawn	07/02/2015	Drawn By	AMA
Comments	CLIENT COMMENTS ADDED				
Revision	B	date drawn	03/03/2015	Drawn By	AMA
Comments	DRAWINGS ADJUSTED				