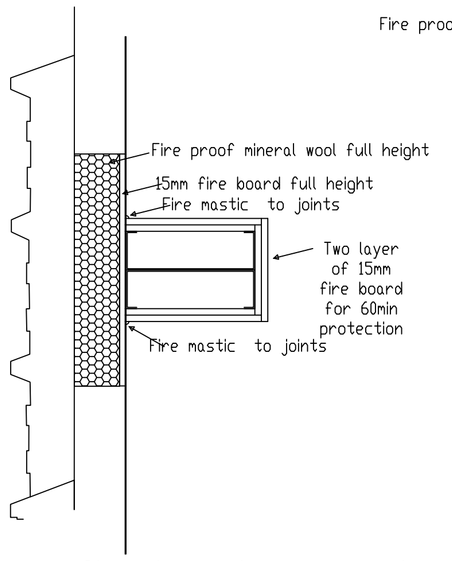

Rafters fire board proposed

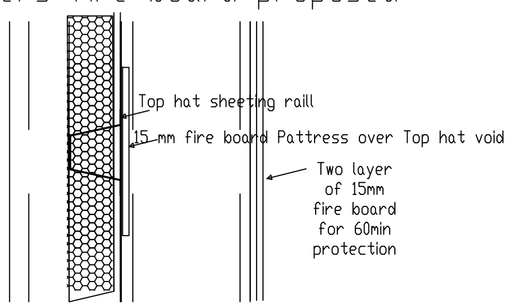

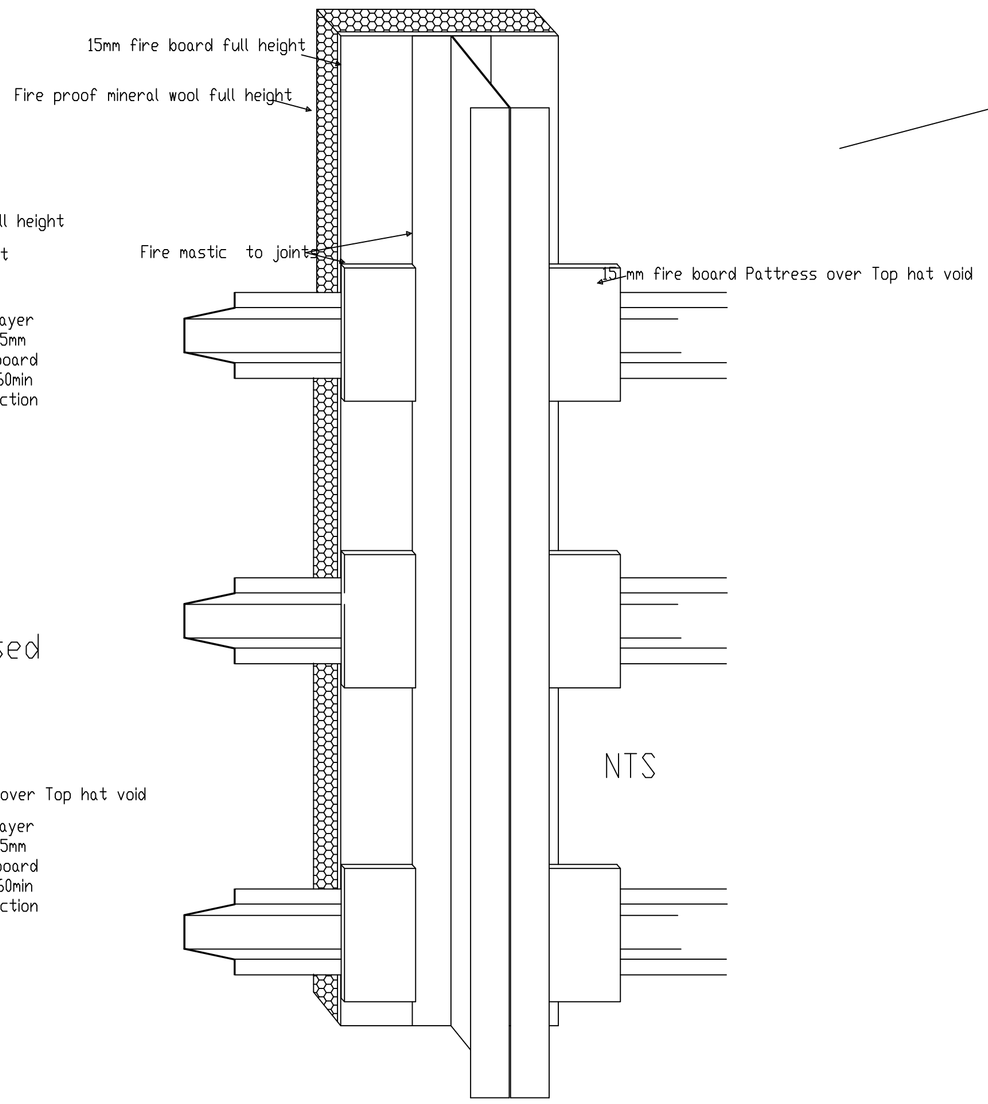

NTS

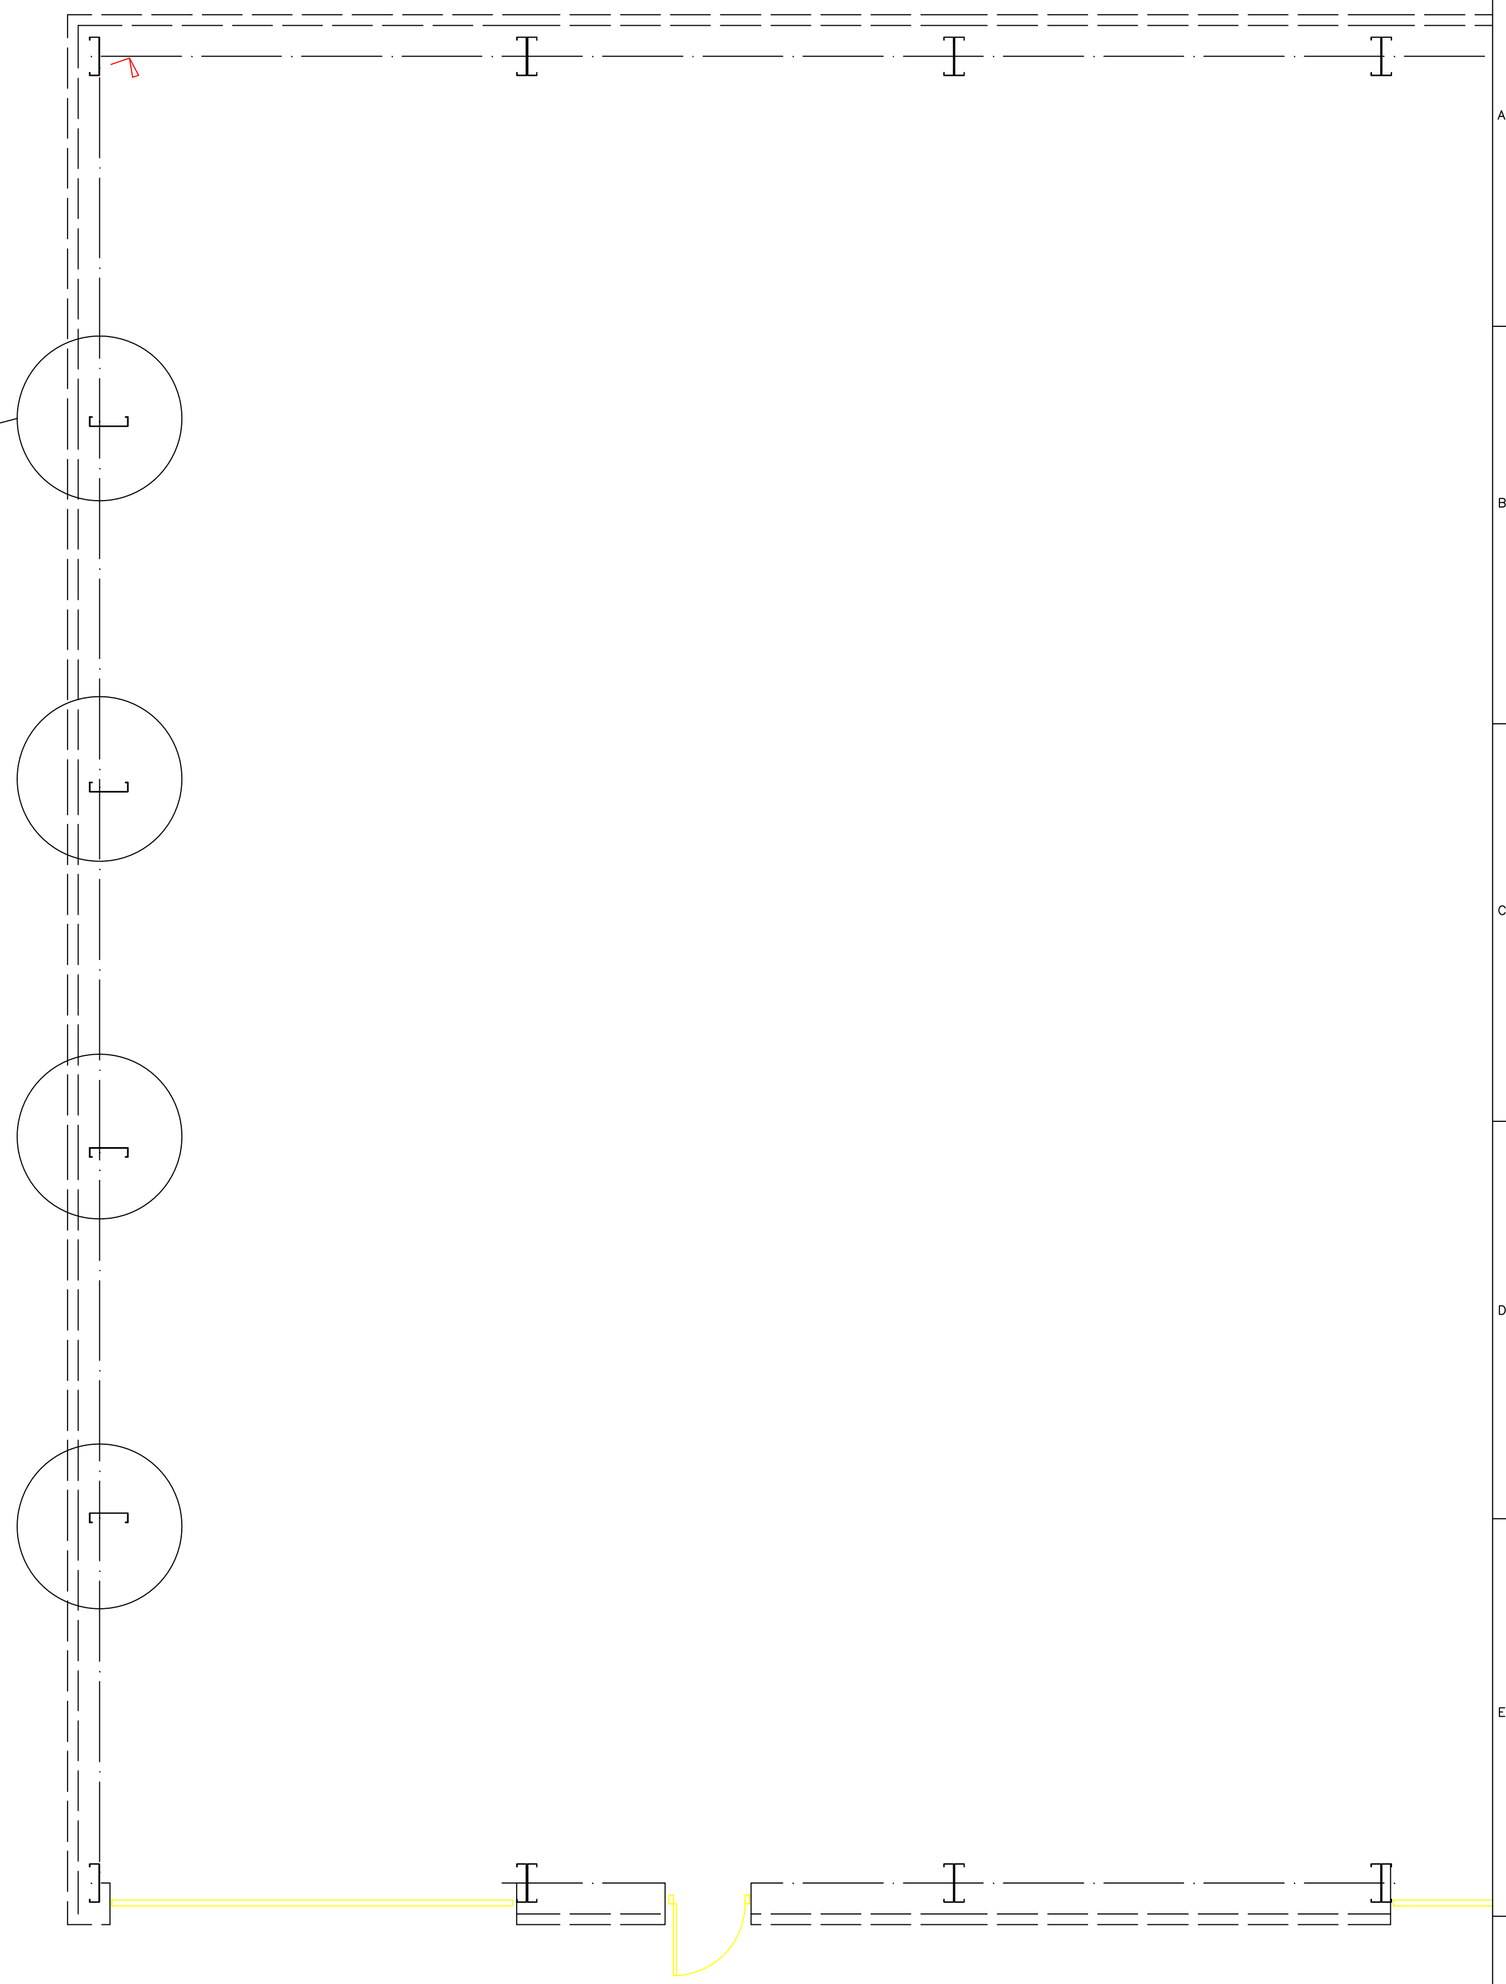

Mod. –	Date :	Mod. –	Date :	Mod. –	Date :

	Drawn	Checked	Approved	Drawn	Checked	Approved	Drawn	Checked	Approved
Name									
Signature	.....			.....			.....		

Column protection details

Toffs Ltd
Barugh Green Road
Barnsley S75 1JT
Proposed Unit

Original Scale	NTS	Drg. No.	Fire boundary	Issue
Project No.	–			–

A1