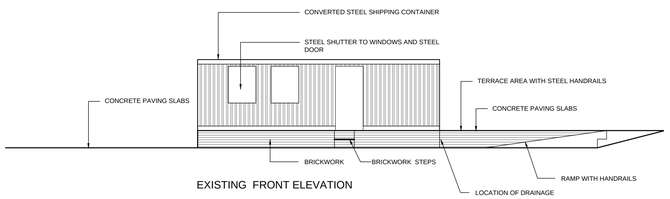

EXISTING FRONT ELEVATION

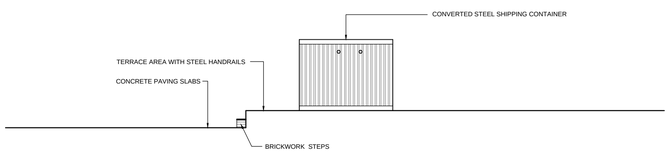

EXISTING SIDE ELEVATION

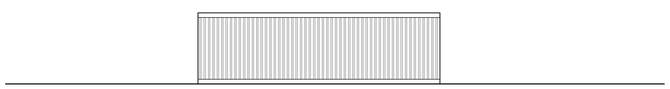

EXISTING REAR ELEVATION

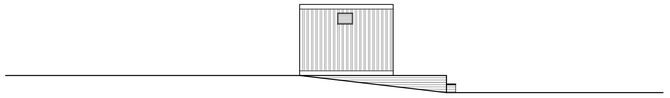

EXISTING SIDE ELEVATION *(PITCH SIDE)*

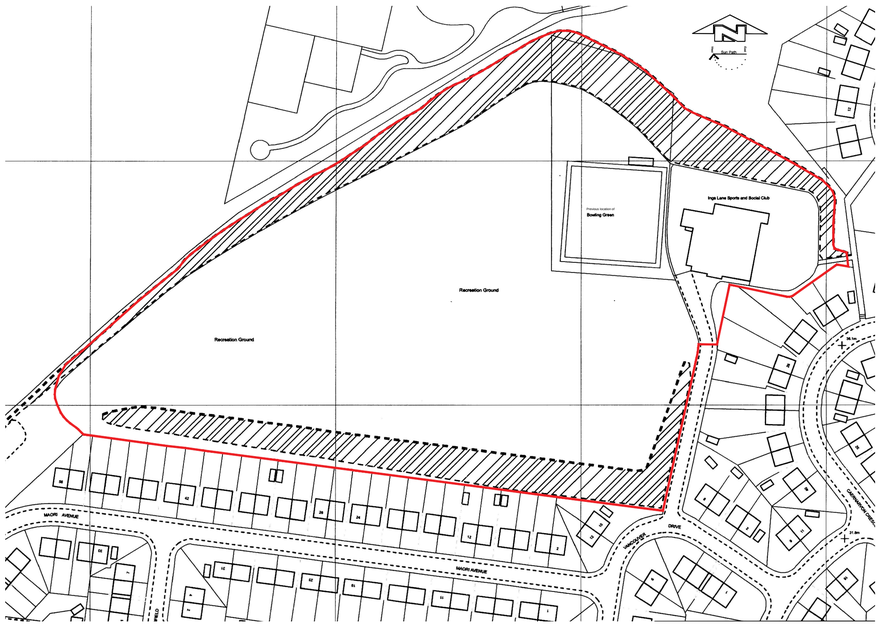

EXISTING SITE LOCATION PLAN
SCALE 1:1250

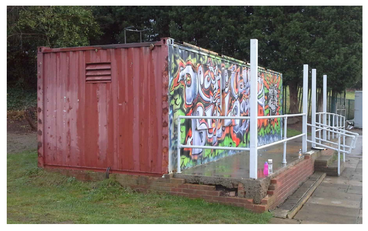

PHOTGRAPHS OF EXISTING

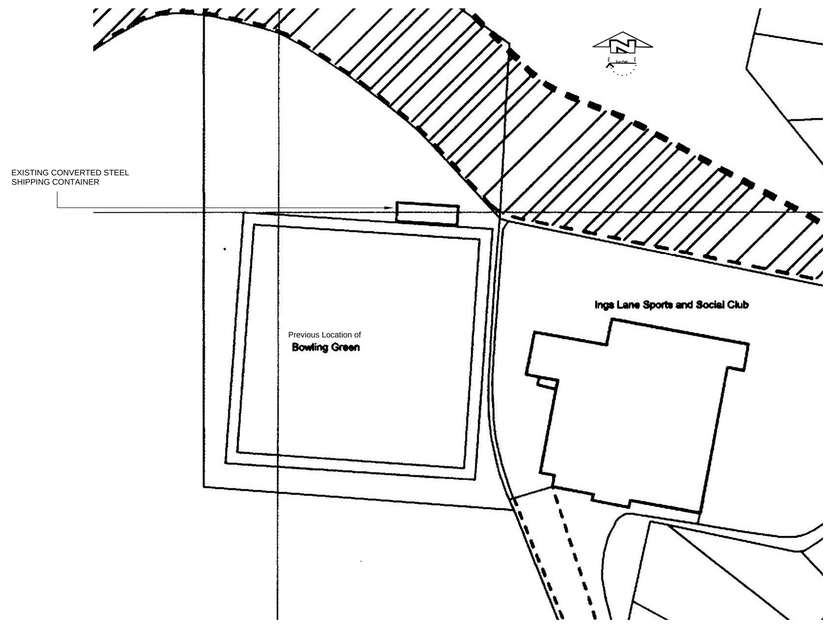

EXISTING BLOCK PLAN
SCALE 1:500

All work to be carried out in accordance with the requirements of the Building Regulations,Water Authority and the Construction (Design and Management) Regulations currently in force.

Do not scale from this drawing. Architect to be notified of any discrepancies.

Verify relevant dimensions on site before commencing work or preparing shop drawings.

Rev:	Description:	By:	Date:
A	Red Line Position amended for shared car parking etc	MW	02.08.16

Drawing Status: PLANNING

ETON CONSTRUCTION
79A WELLGATE, ROTHERHAM, S60 2LZ
Tel: 01709 365 964
Website: www.etonconstruction.com

Project:
Proposed Changing Rooms / Pavilion at :
Ings Lane Sports & Social Club, Bolton on Dearne

Drawing:
Existing Plans and Elevations

Client:
The Bulldogs Rugby Club

COPYRIGHT – This drawing is subject to copyright and cannot be reproduced without the permission of the Company. ©

Scales.	Date.	
1:100,1:500,1:1250 @ A1	01.12.15	
Drawing Number. EC05-01	Revision. A	Drawn by. MW