


DESIGN & ACCESS STATEMENT

(TO BE READ IN CONJUNCTION WITH DRAWING NO: 2012 / 20/01. -02.)

- Address:** Land adjacent to no:10 and no:22 High Bank. Thurlstone, Nr Penistone
- Site:** Situated on a steep slope and elevated position on the right hand side of the Manchester Road approaching from Penistone. and lies within a conservation area.
- No of dwellings:** one
- Scale:** The proposed house has four bedrooms with a detached garage
- Floor space:** 10.5metres x 6.5 metres overall area 136sq.metres
- Access to the site:** There is already an existing road serving other properties, all having their own car parking spaces off road. There is room for an additional two parking hard standing spaces within the site.
- Landscaping:** The proposed dwelling will be excavated into the hillside so that it does not imposed on dwellings above and below the site. This being a conservation area requires that the proposed development be screened with shrubs around the site in keeping with surrounding properties.
- Precedence:** Permission is already granted for new house buildings on High Bank one nearing completion and the other completed in 2010. This proposal falls between two other properties and continues a ribbon of housing already existing. .
- Appearance:** The proposed house will be built of natural coursed stone to all elevations matching the surrounding houses. The roof will be of natural blue slates. Consideration has been given to level access from High Bank to the front door.
- Services:** All services are adjacent to the site. Foul water will be connected to main drainage at Manchester Road level or Klargester within the curtilage of the site. Surface water to soakaways.

H.M. LAND REGISTRY		TITLE NUMBER	
		SYK 326855	
ORDNANCE SURVEY PLAN REFERENCE	COUNTY	SHEET	NATIONAL GRID
	SOUTH YORKSHIRE		SE 2303
Scale: 1/1250 Enlarged from 1/2500 BARNSELY DISTRICT			SECTION
			C
© Crown copyright 1987			

The boundaries shown by dotted lines have been plotted from the plans in the deeds. The title plan may be updated from later survey information.

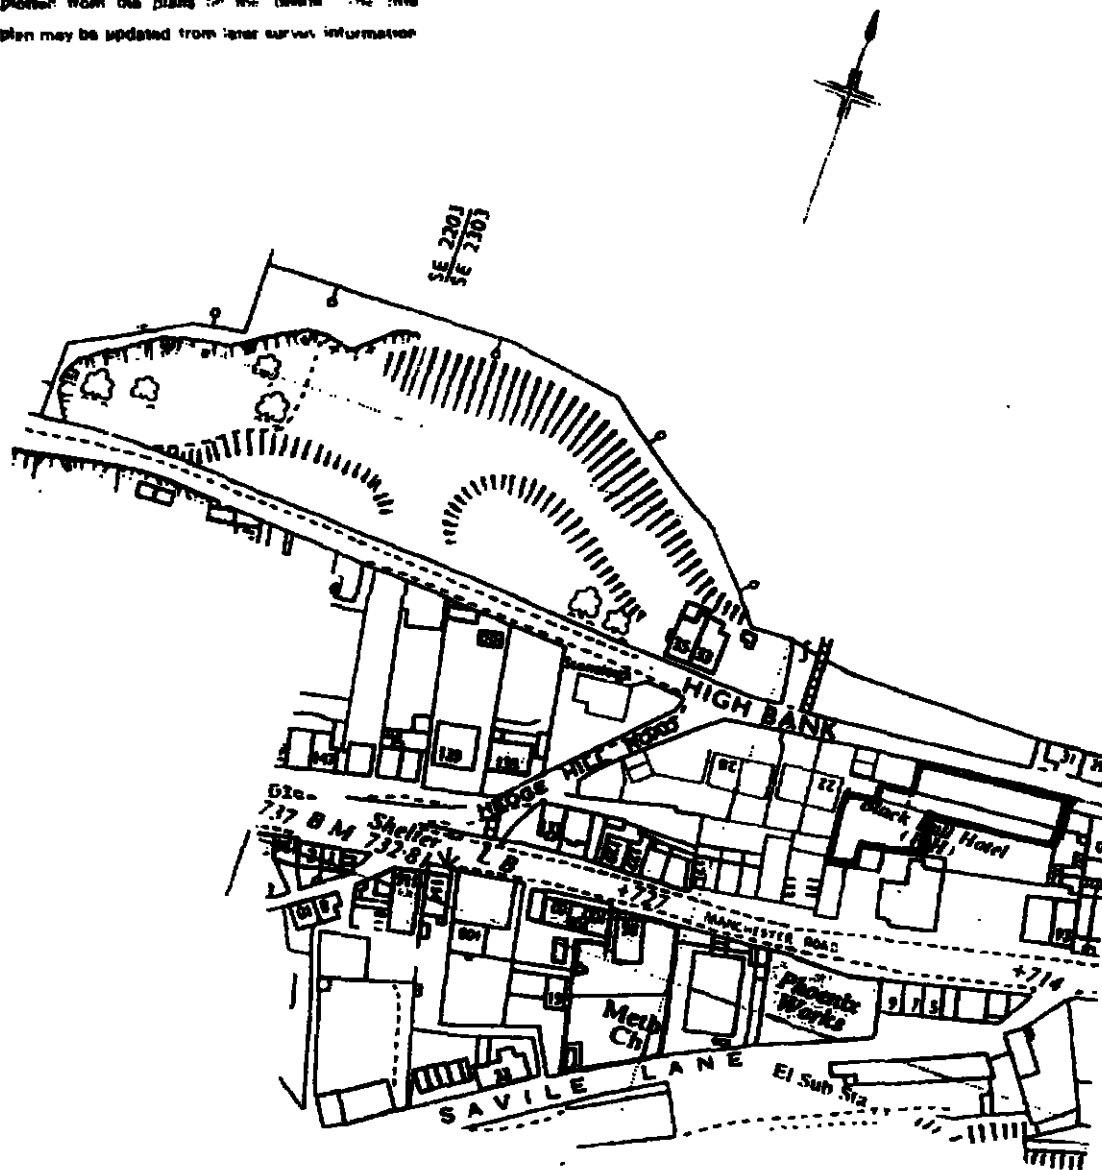



This title is dealt with by Land Registry, Nottingham (East) Office

This is a copy of the title plan on 29 JAN 2007 at 19:46:29. This copy does not take account of any application made after that time even if still pending in the Land Registry when this copy was issued. This copy is not an 'Official Copy' of the title plan. An official copy of the title plan is admissible in evidence in a court to the same extent as the original. A person is entitled to be indemnified by the registrar if he suffers loss by reason of a mistake in an official copy. If you want to obtain an official copy, the Land Registry web site explains how to do this.

The Land Registry endeavours to maintain high quality and scale accuracy of title plan images. The quality and accuracy of any print will depend on your printer, your computer and its print settings. When printed, the copy plan will not necessarily be to the scale shown on the original.

© Crown Copyright. Produced by HMLR. Further reproduction in whole or in part is prohibited without the prior written permission of Ordnance Survey. Licence Number GD272728.

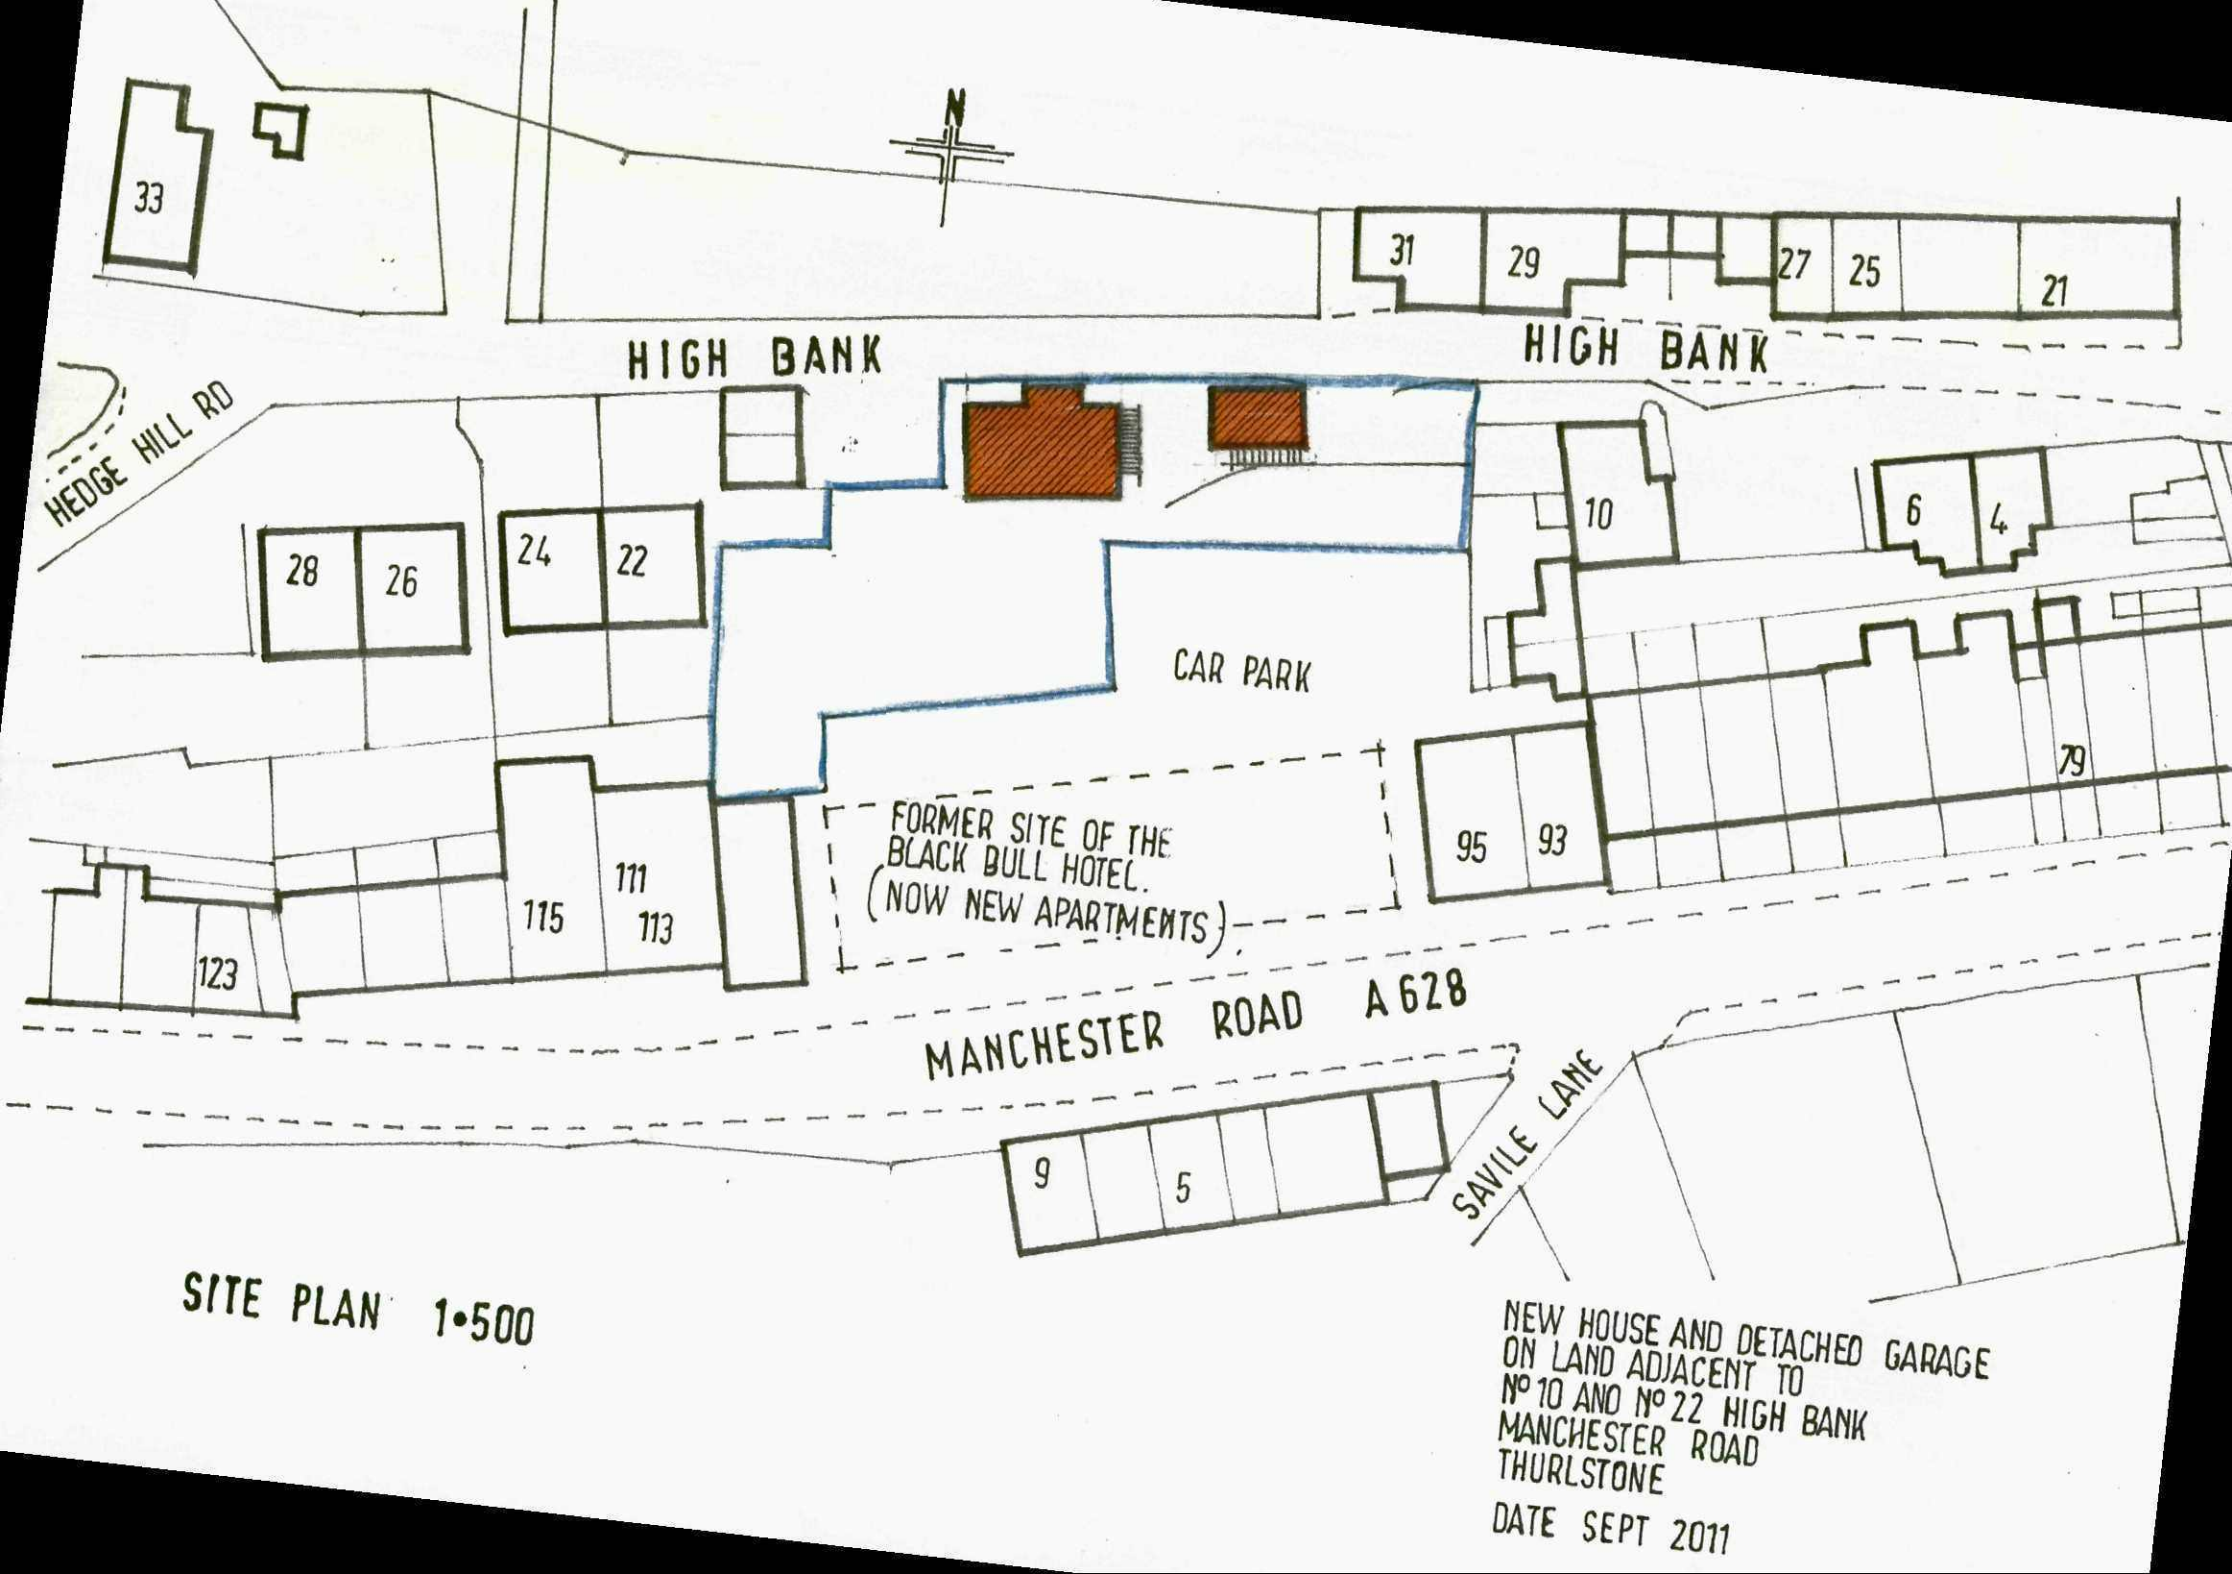

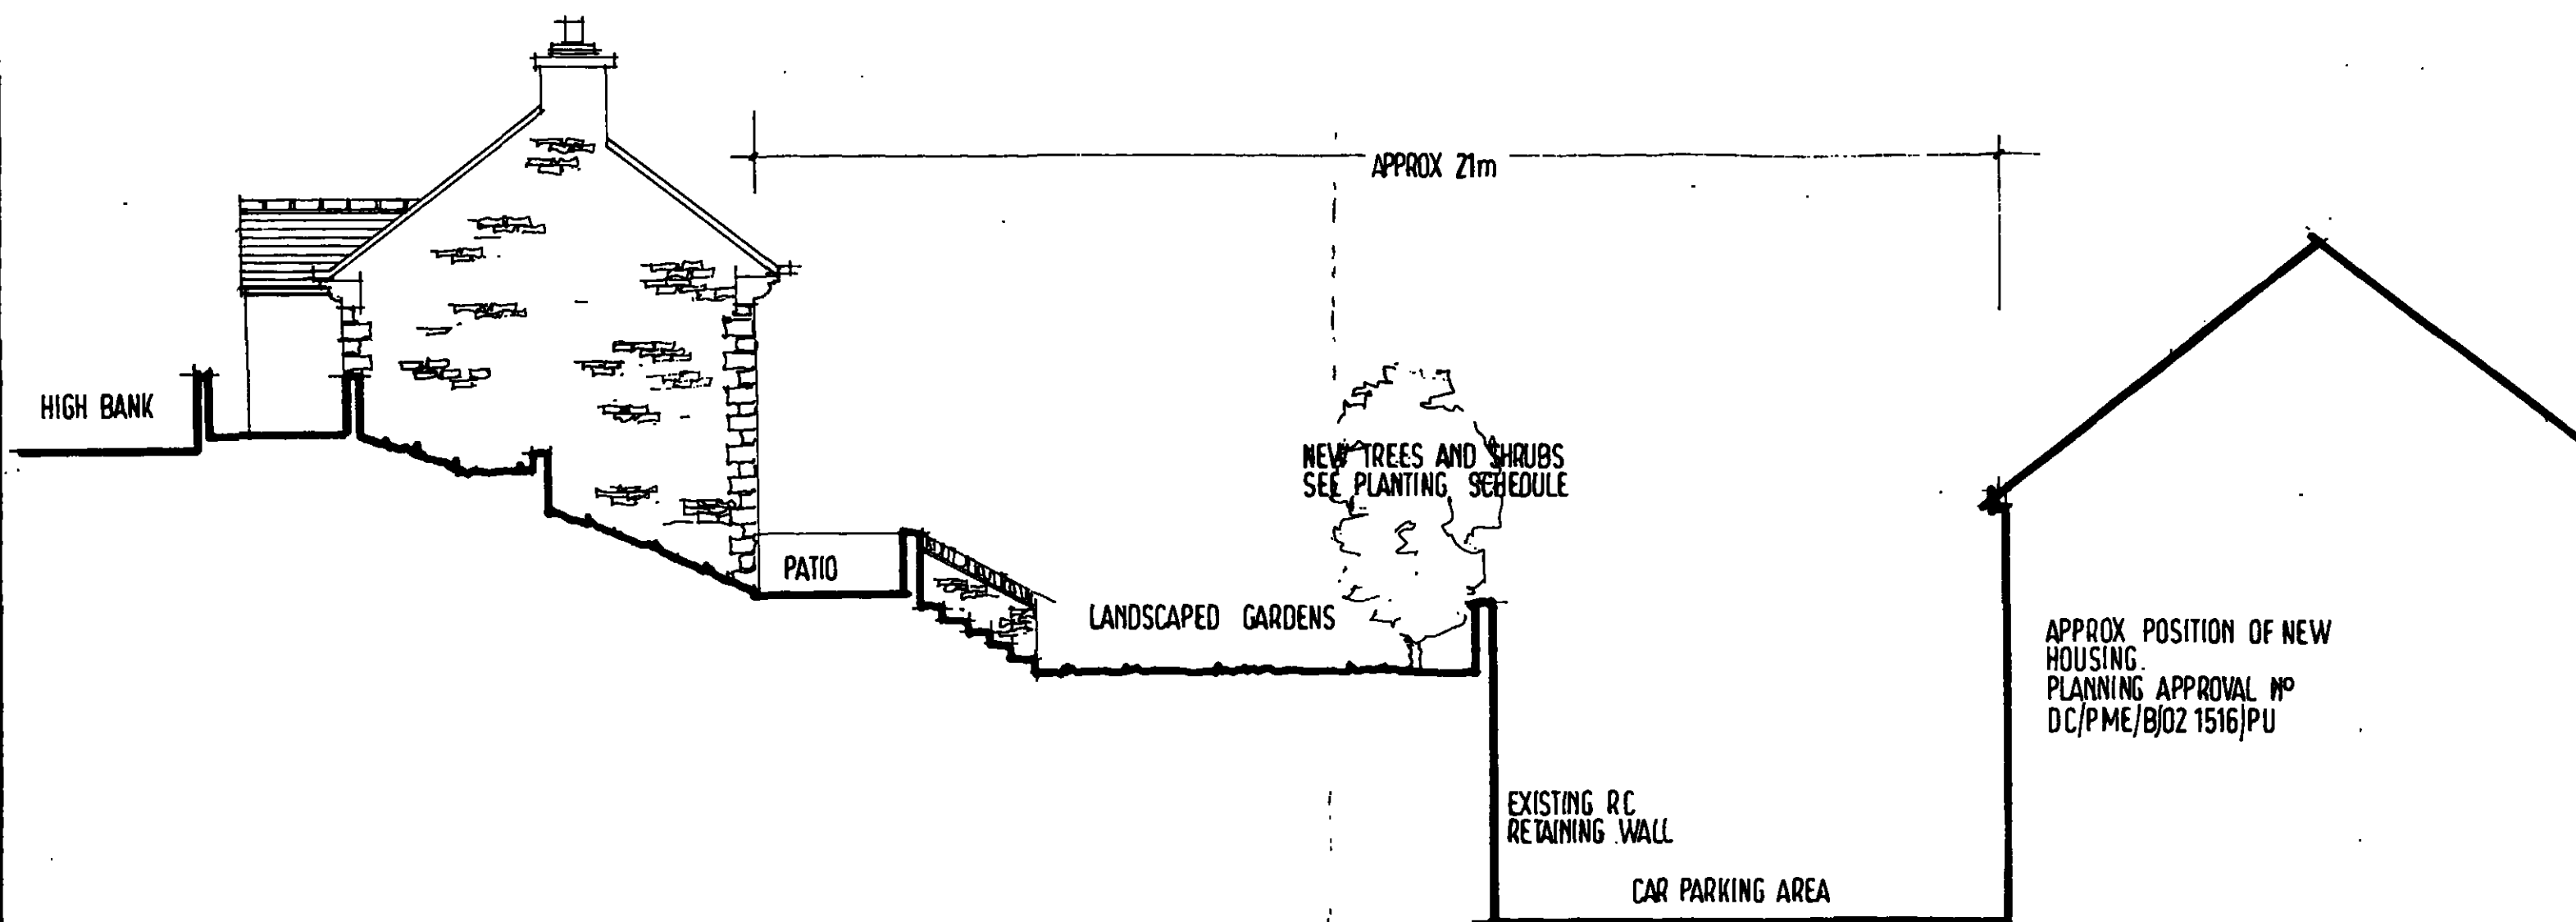

NEW HOUSE ON LAND ADJACENT TO
N° 10 AND 22
HIGH BANK.
MANCHESTER ROAD. THURLSTONE

SCALE 1:100

DATE JUNE 2012

DRAWN HARRIS

2012-20-02

Millé
design

R. Harris F.C.S.D.
M. E. Harris B.A.hons
design & construction

Architectural planning,
building & interiors
tel: & fax:
0114 2886929