

1) This drawing and the design and details depicted thereon are the copyright of Peter Dimberline Chartered Architect.
2) All dimensions on this drawing are to be checked by the Contractor and any discrepancies are to be reported to the Architect.
3) Do not scale critical dimensions off this drawing.
4) Contractor to ensure that all Health & Safety requirements (CDM Regulations) in relation to this project will be complied with.

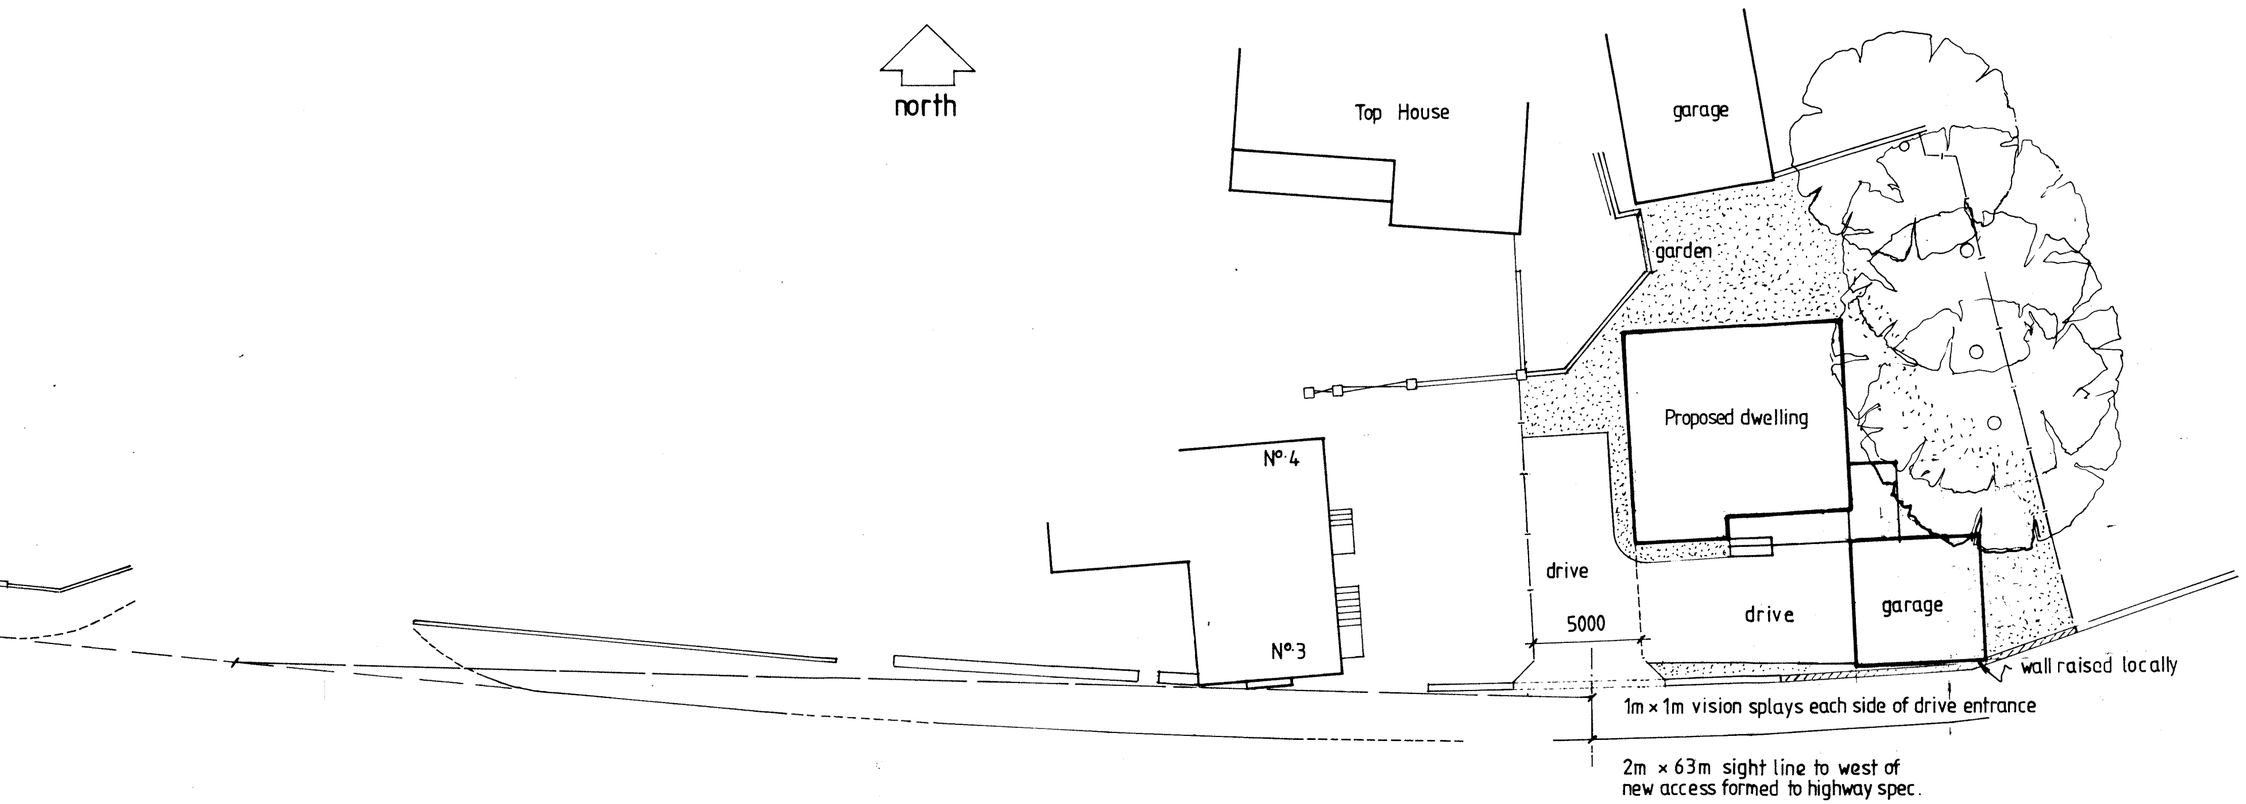

Doncaster Road

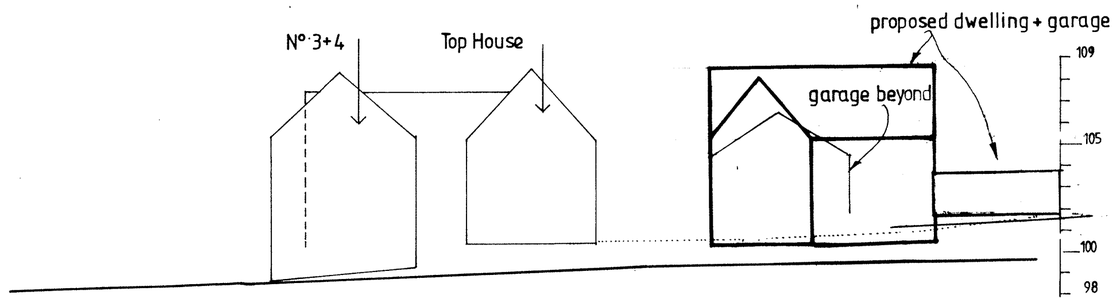

Site profile viewed from Doncaster Road
1:200

B. Garage added

REVISIONS

PETER DIMBERLINE
CHARTERED ARCHITECT
Dip. Arch. RIBA
2 TIPSEY COURT
WAKEFIELD ROAD
STAINCROSS
BARNSLEY S75 6FZ
TEL FAX 01226 390947

CLIENT
Mr and Mrs Hadfield

PROJECT
Proposed detached dwelling

LOCATION
Site adjacent Top House, Top Row, Ardsley, Barnsley.

DRAWING
Proposed site layout.

SCALES 1:200, DATE Sept. '12

DRWG. No. 2012/009/03 DRAWN BY PD.

REV B

W.Y.D.O.B.