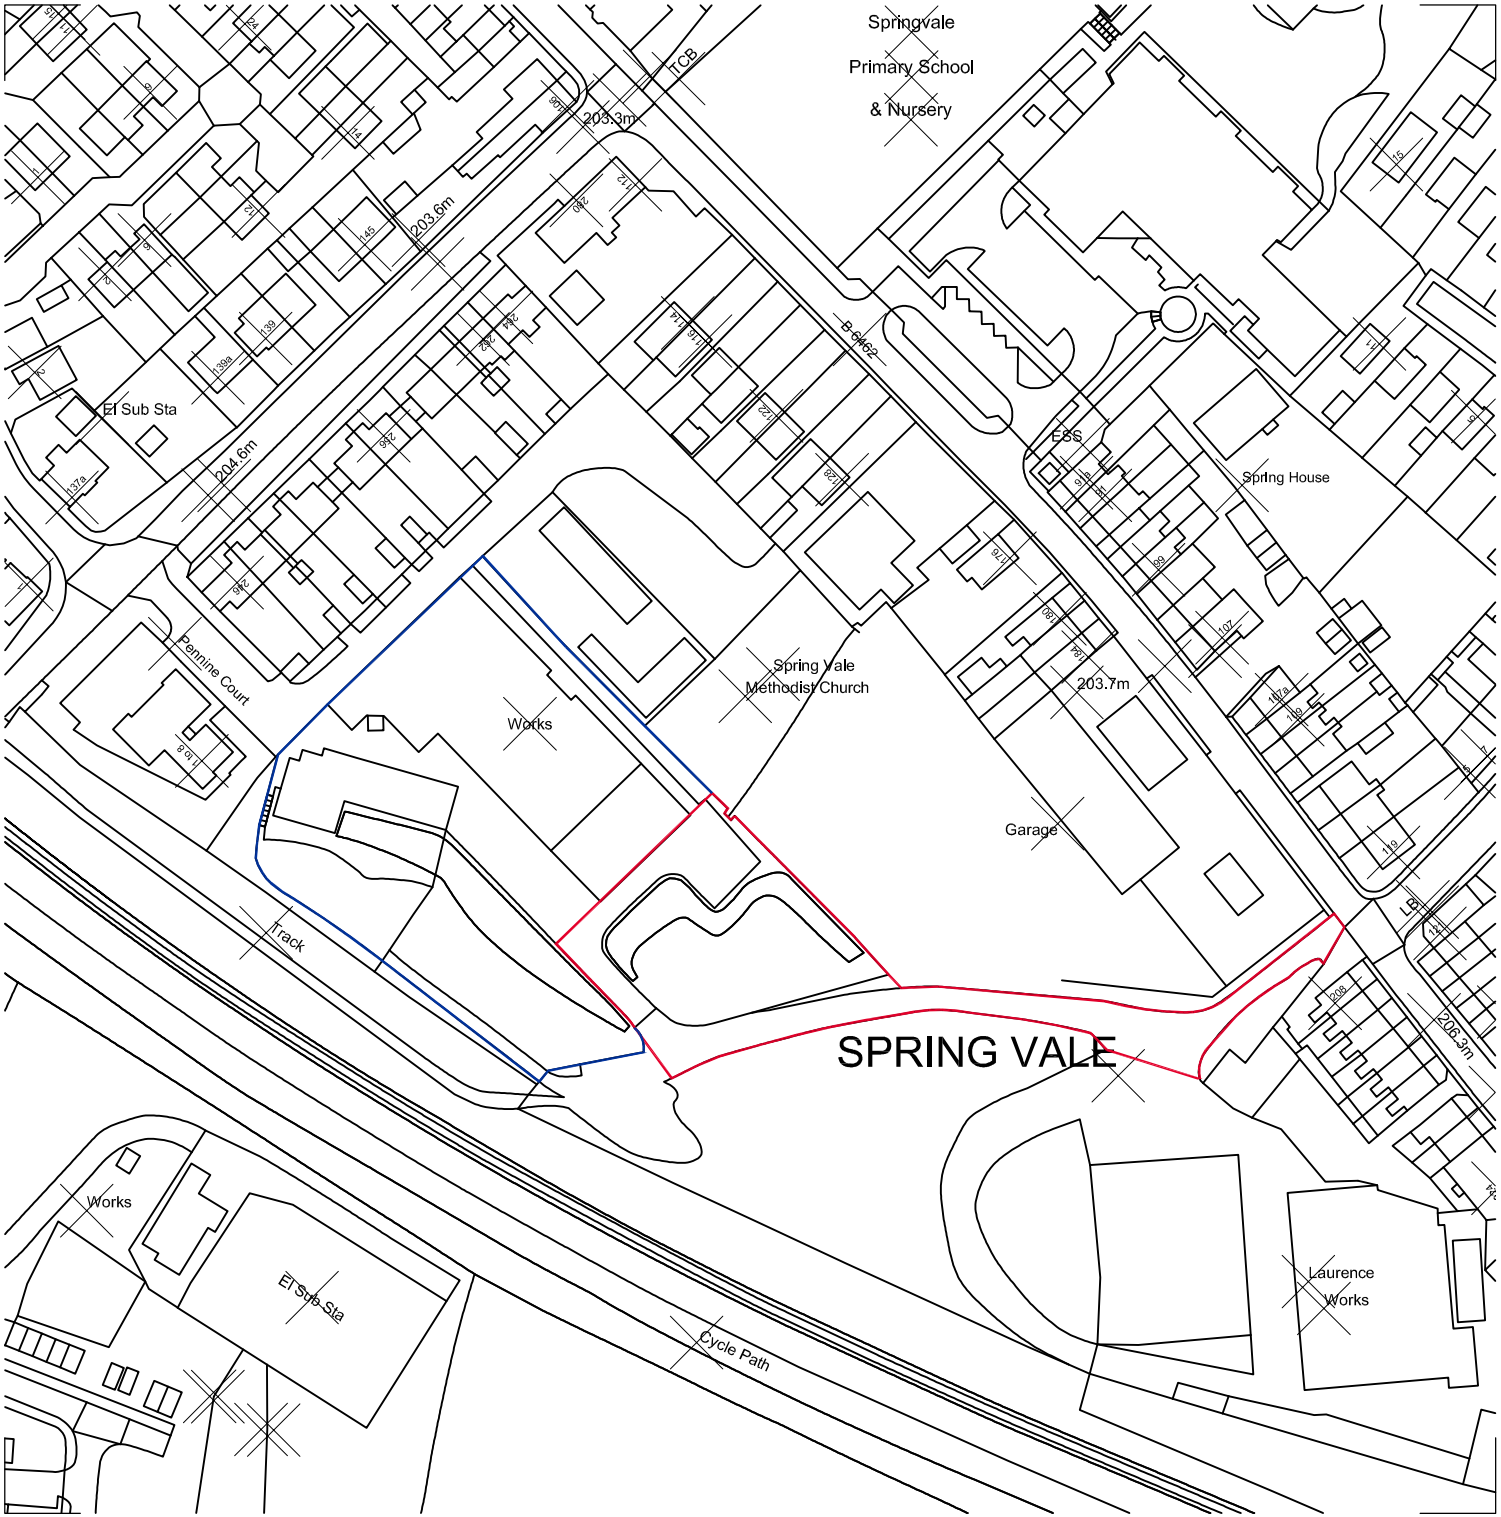


guy taylor associates
ARCHITECTS

top lock studio - navigation yard - newark - notts - NG24 4TN

T - 01636 605100 E - info@guytaylorassociates.co.uk

N

Client
Mr G Haworth

Project Title
New Felt Factory
Whitby & Chandler Ltd

Drawing Title
Site Location Plan

Scale	1:1500 at A1	Job No	27.1120.2
Date	JULY 2015	Dwg No	104
Drawn	LAF	Rev	-

This Ordinance Survey Extract has been reproduced under licence with the permission of The Controller of Her Majesty's Stationery Office Crown Copyright. Licence No. 40007936.