




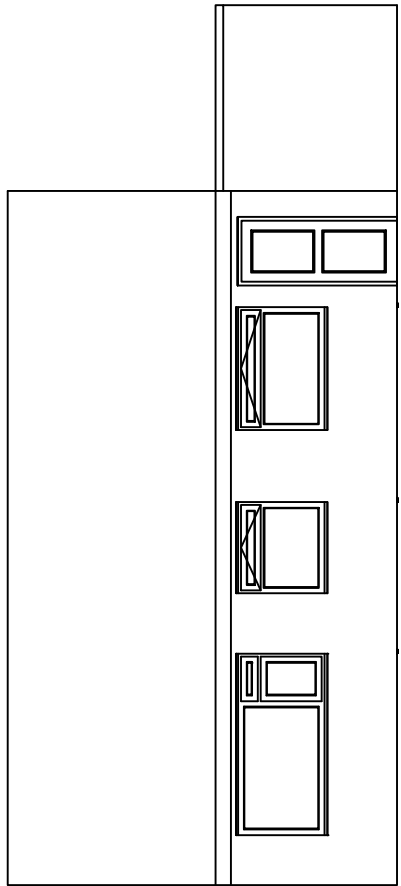


Existing Rear Elevation With Garage

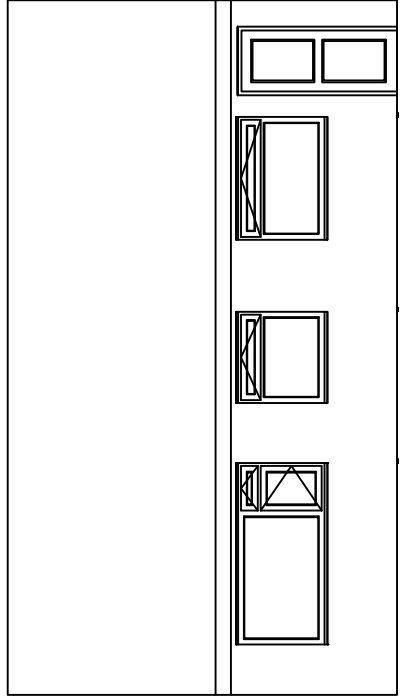



Existing Rear Elevation

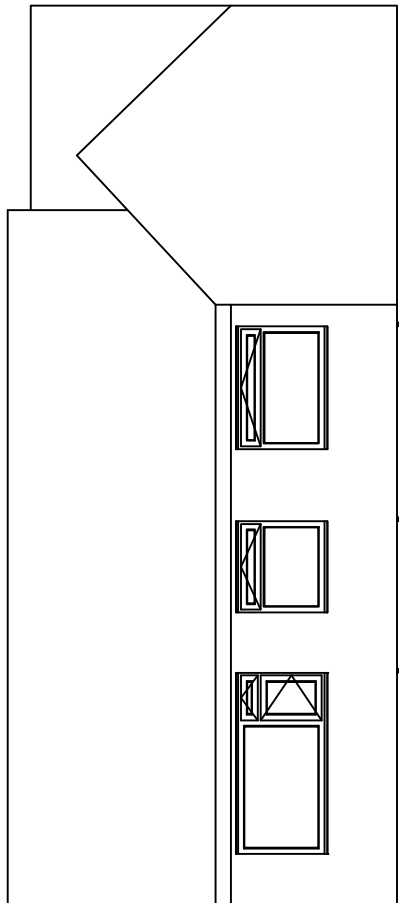


Proposed Rear Elevation

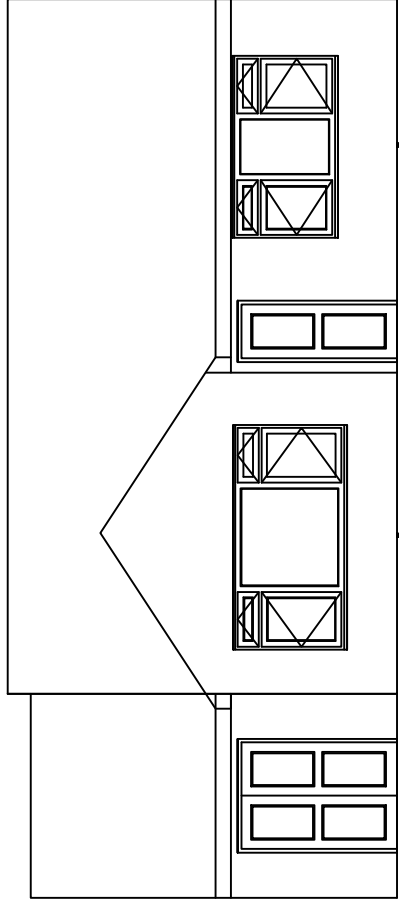


Proposed Front Elevation

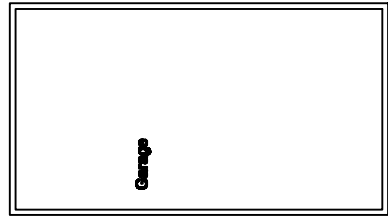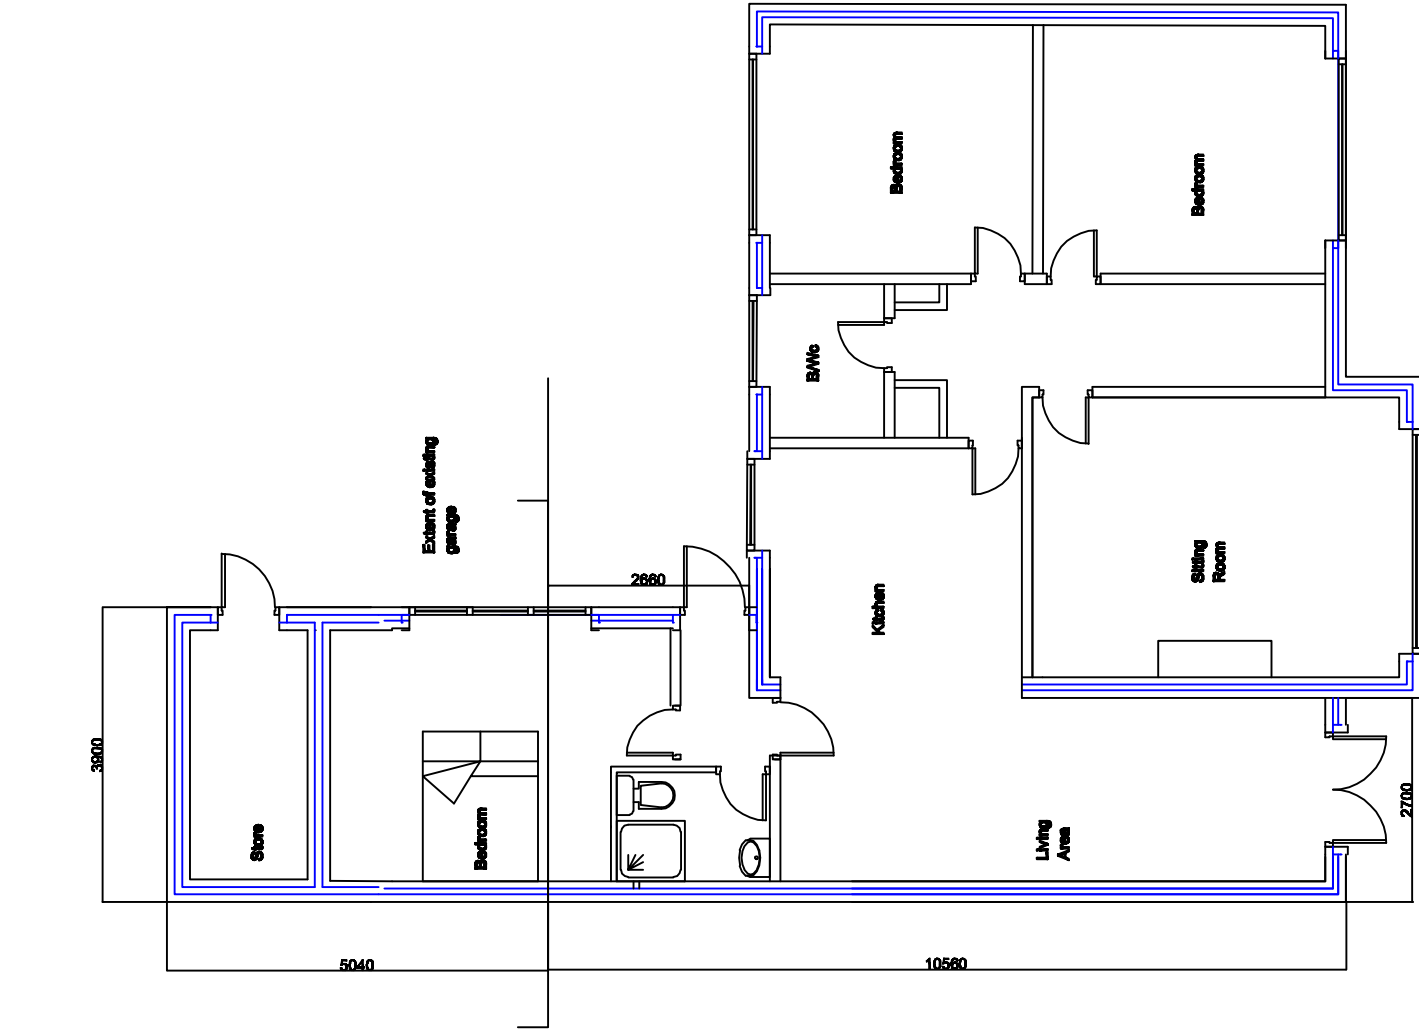


Garage

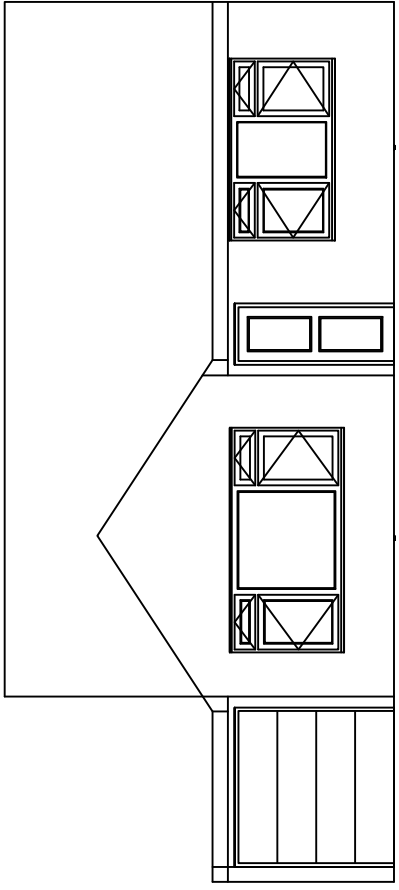



Existing Front Elevation

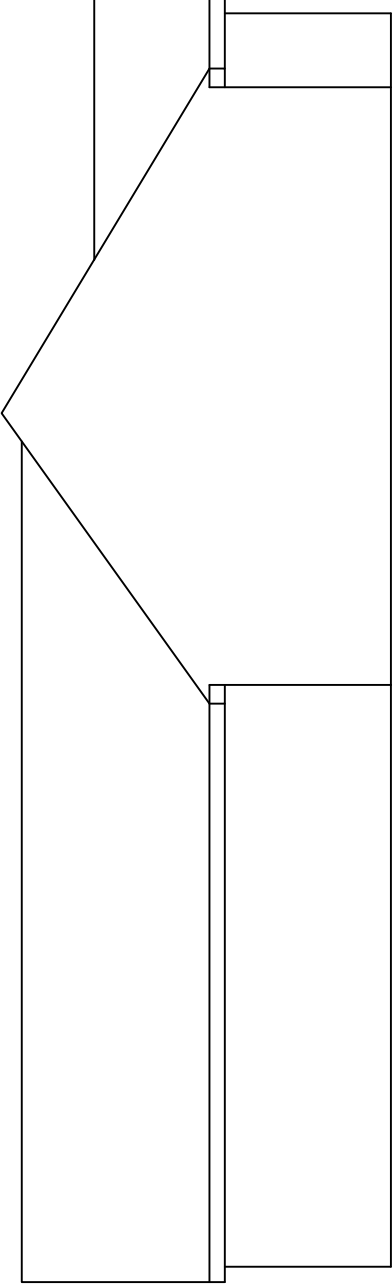


Proposed Left Hand Side

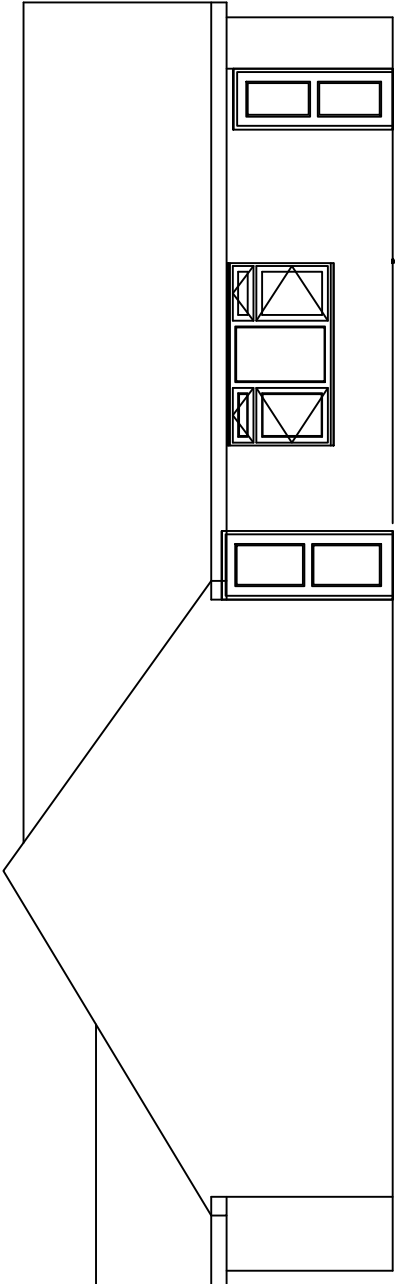


Proposed Right Hand Side

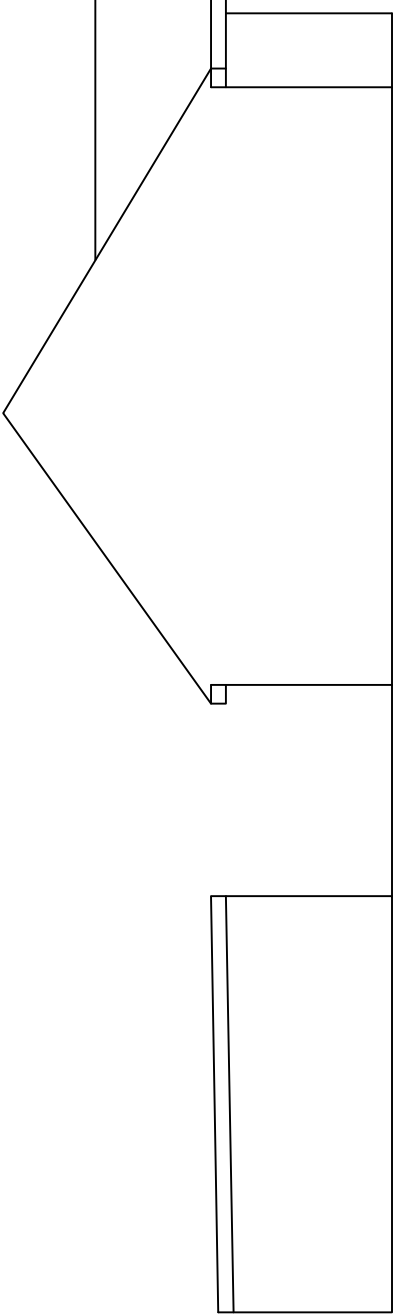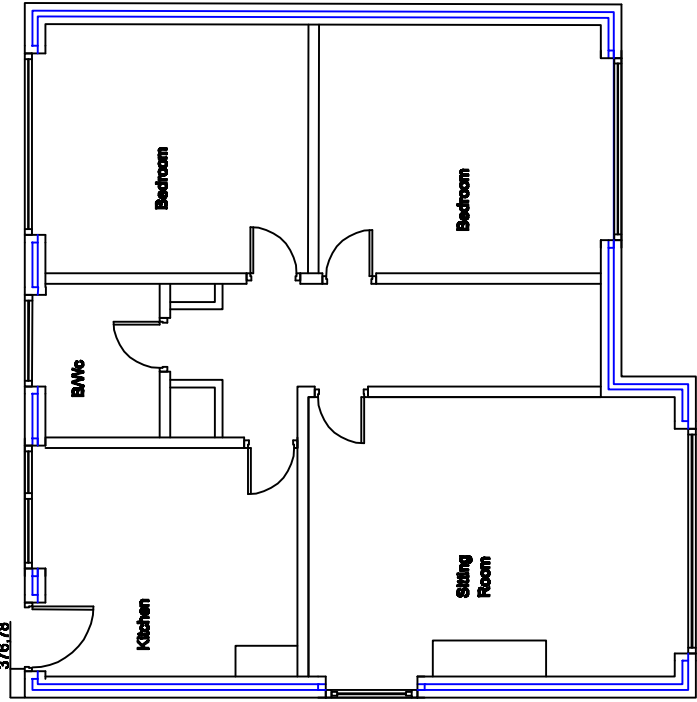

Existing Left Hand Side

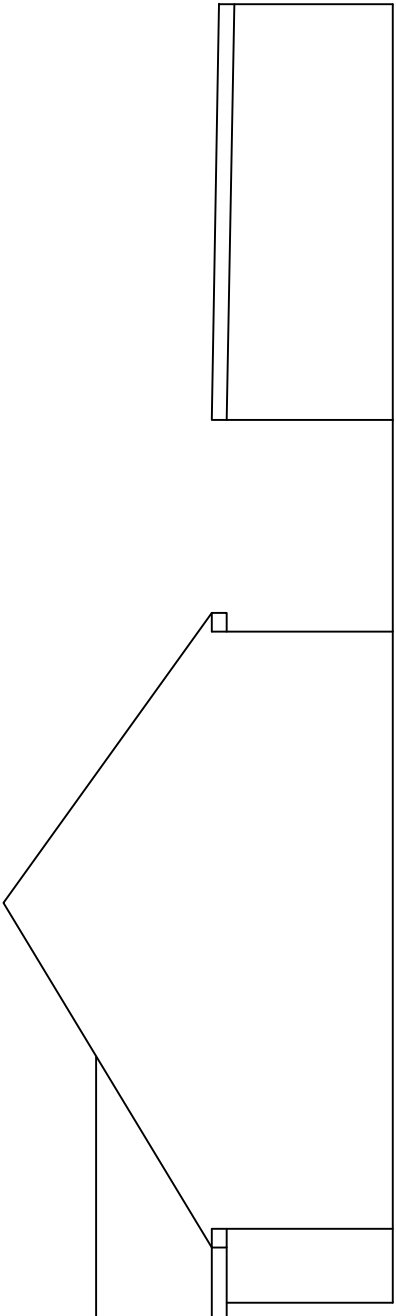

Existing Right Hand Side

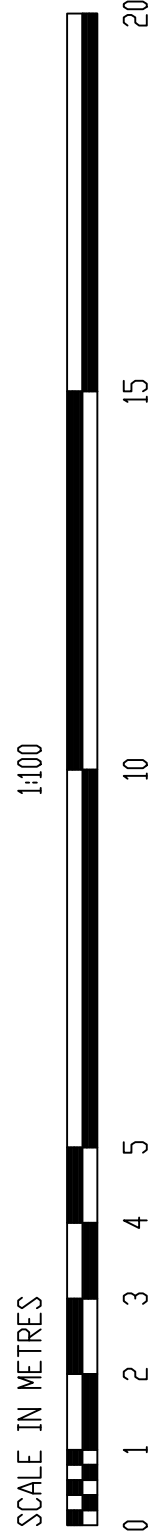

Not to be used
for planning
without owner
consent
Proposed extension to side and rear
only