
Rev	Date	Description
A	NOV 19	MINOR UPDATE FOLLOWING COMMENTS FROM CLIENT
B	JAN 20	WC2&3 CHANGED TO RETAIN EXISTING WINDOW WITH INTERNAL SECONDARY GLAZING

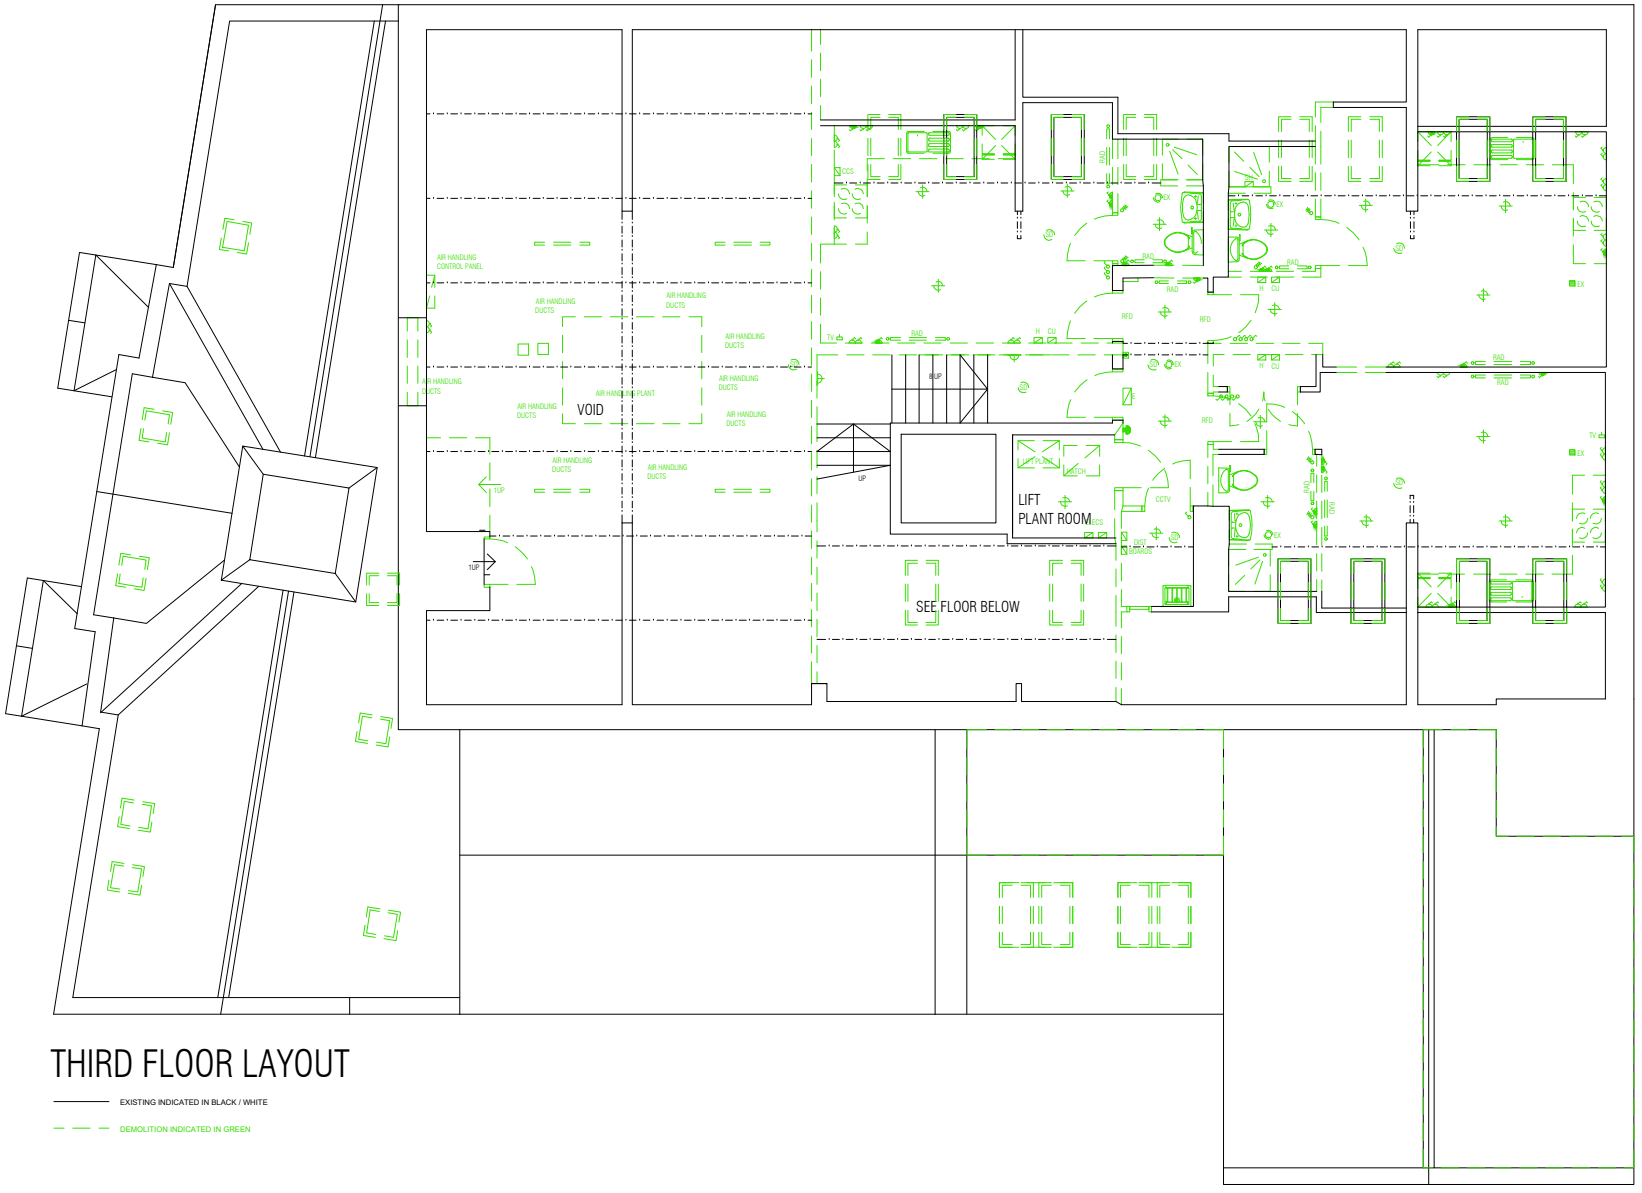

THIRD FLOOR LAYOUT

EXISTING INDICATED IN BLACK / WHITE

DEMOLITION INDICATED IN GREEN

DEMOLITION IN ACCORDANCE WITH SPEC & DRAWINGS

- STRIP OUT EXISTING REDUNDANT; ROOFS, CEILINGS, JOISTS, WALLS, DOORS, STAIRS, WINDOWS, DOORS, ARCHITRAVES, SKIRTING, FLOORS, FLOOR FINISHES, SANITARY WARE, KITCHENS, SINKS, UNITS, LIFTS, FIXTURES & FITTINGS, CLIPS, BRACKETS, CONDUITS & ACCESSORIES, INCLUDE FOR REDUCING LEVELS & ANY NECESSARY EXCAVATIONS REQUIRED TO CARRY OUT THE WORK; ALL STRIP OUT TO THE SATISFACTION OF THE CONTRACT ADMINISTRATOR; MAKE GOOD.
- STRIP OFF REDUNDANT SERVICES & ACCESSORIES, MAKE GOOD.
- INCLUDE FOR CARTING AWAY ALL WASTE.
- INCLUDE FOR THE REMOVAL OF ALL ASBESTOS (NOTE PROVISIONAL SUM)
- INCLUDE FOR TEMPORARY PROPPING WHERE STRUCTURE REMOVED OR UNDER CONSTRUCTION
- TEMPORARY SUPPORT DESIGN BY GENERAL CONTRACTOR

Arcus Consulting LLP
Wakefield 0192 466 9000 Manchester 0161 905 3222 London 0208 8742 2512
Liverpool 0151 708 1080 Newcastle 0191 272 5781 Rugby 01788 297 127
info@arcus.uk.com www.arcus.uk.com

Client
RIVERSIDE
-

Project
BEDSITS TO FLATS
HOLDEN HOUSE, 2 RACE STREET, BARNSLEY, S70 1BG

Title
DEMOLITION
THIRD FLOOR LAYOUT

Scale	Date	Stage
1:50	NOV 19	WORKING DWG
Job No	Drawing No	Rev
6078	216	AS INDICATED
Drawn	Approved	
NW	AR	

This drawing is the copyright of Arcus. Contractors must check all dimensions on site. Do not scale the drawings.Only figured dimensions are to be worked to.