





PROPOSED ELEVATIONS 1:100

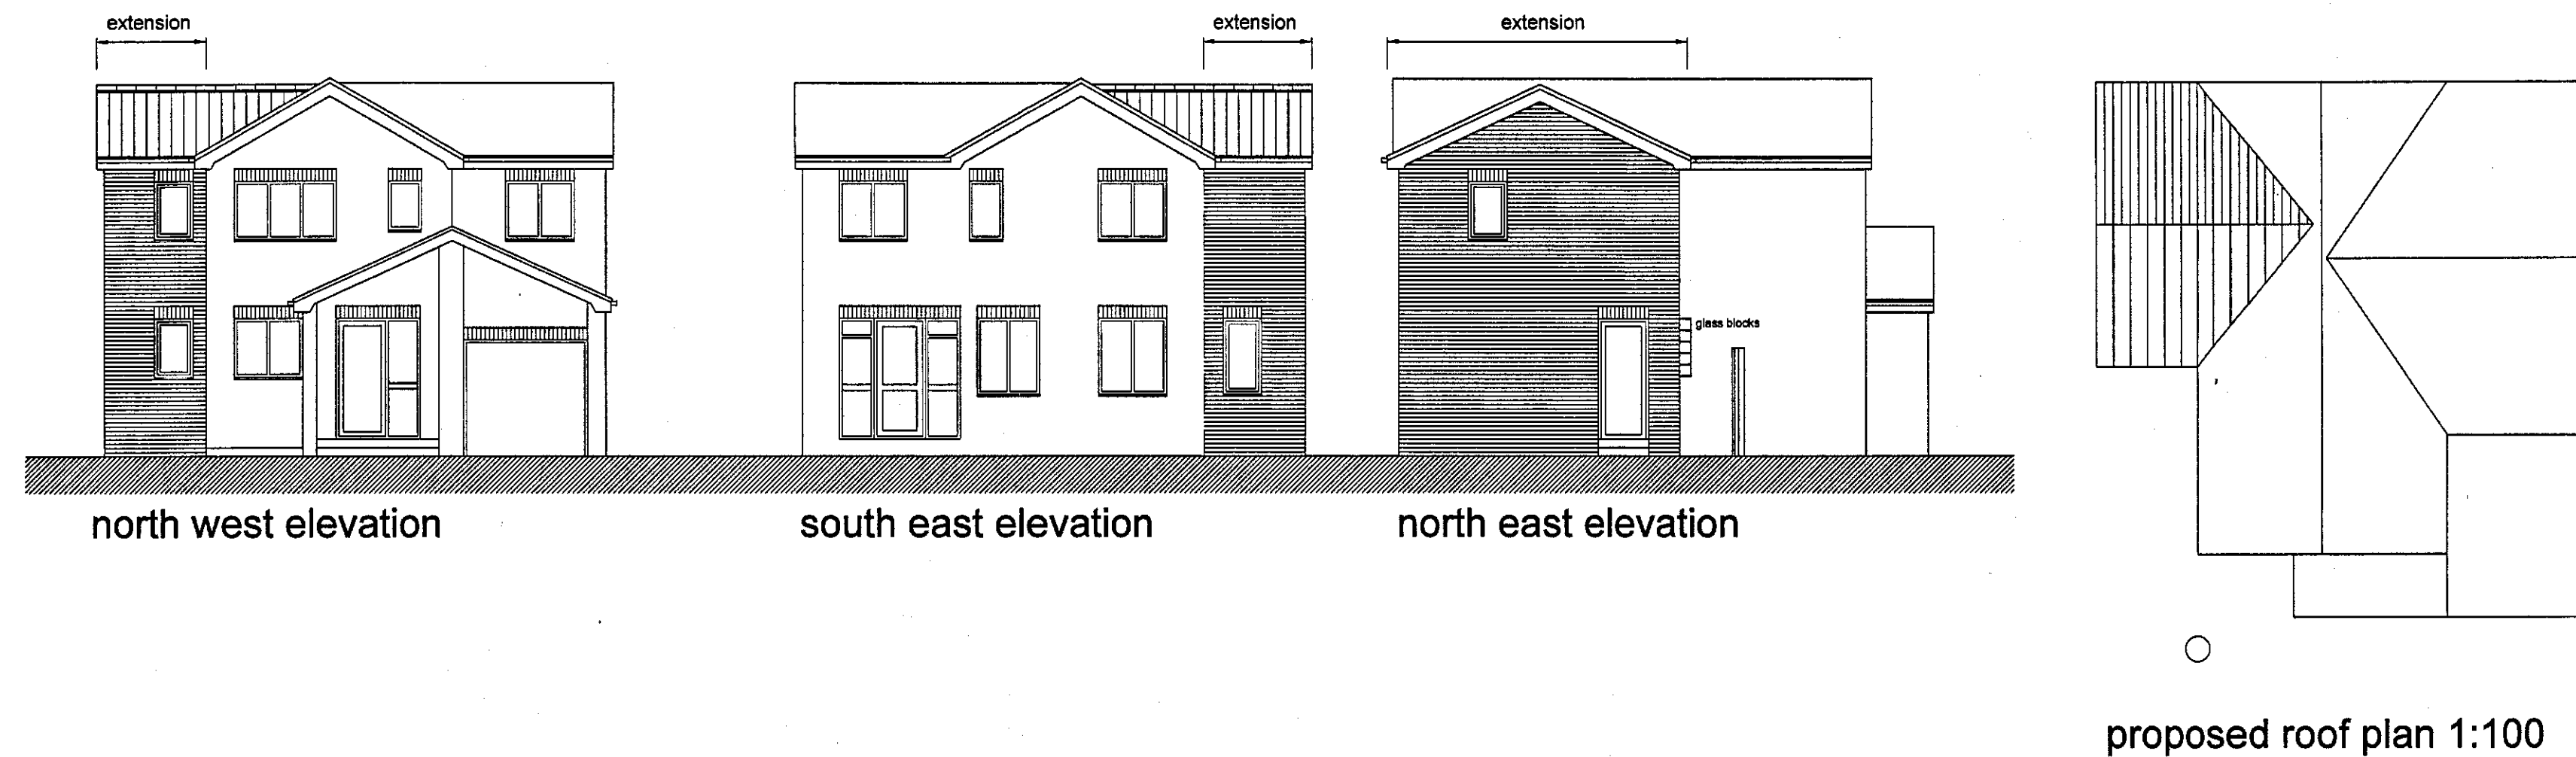

EXISTING ELEVATIONS 1:100

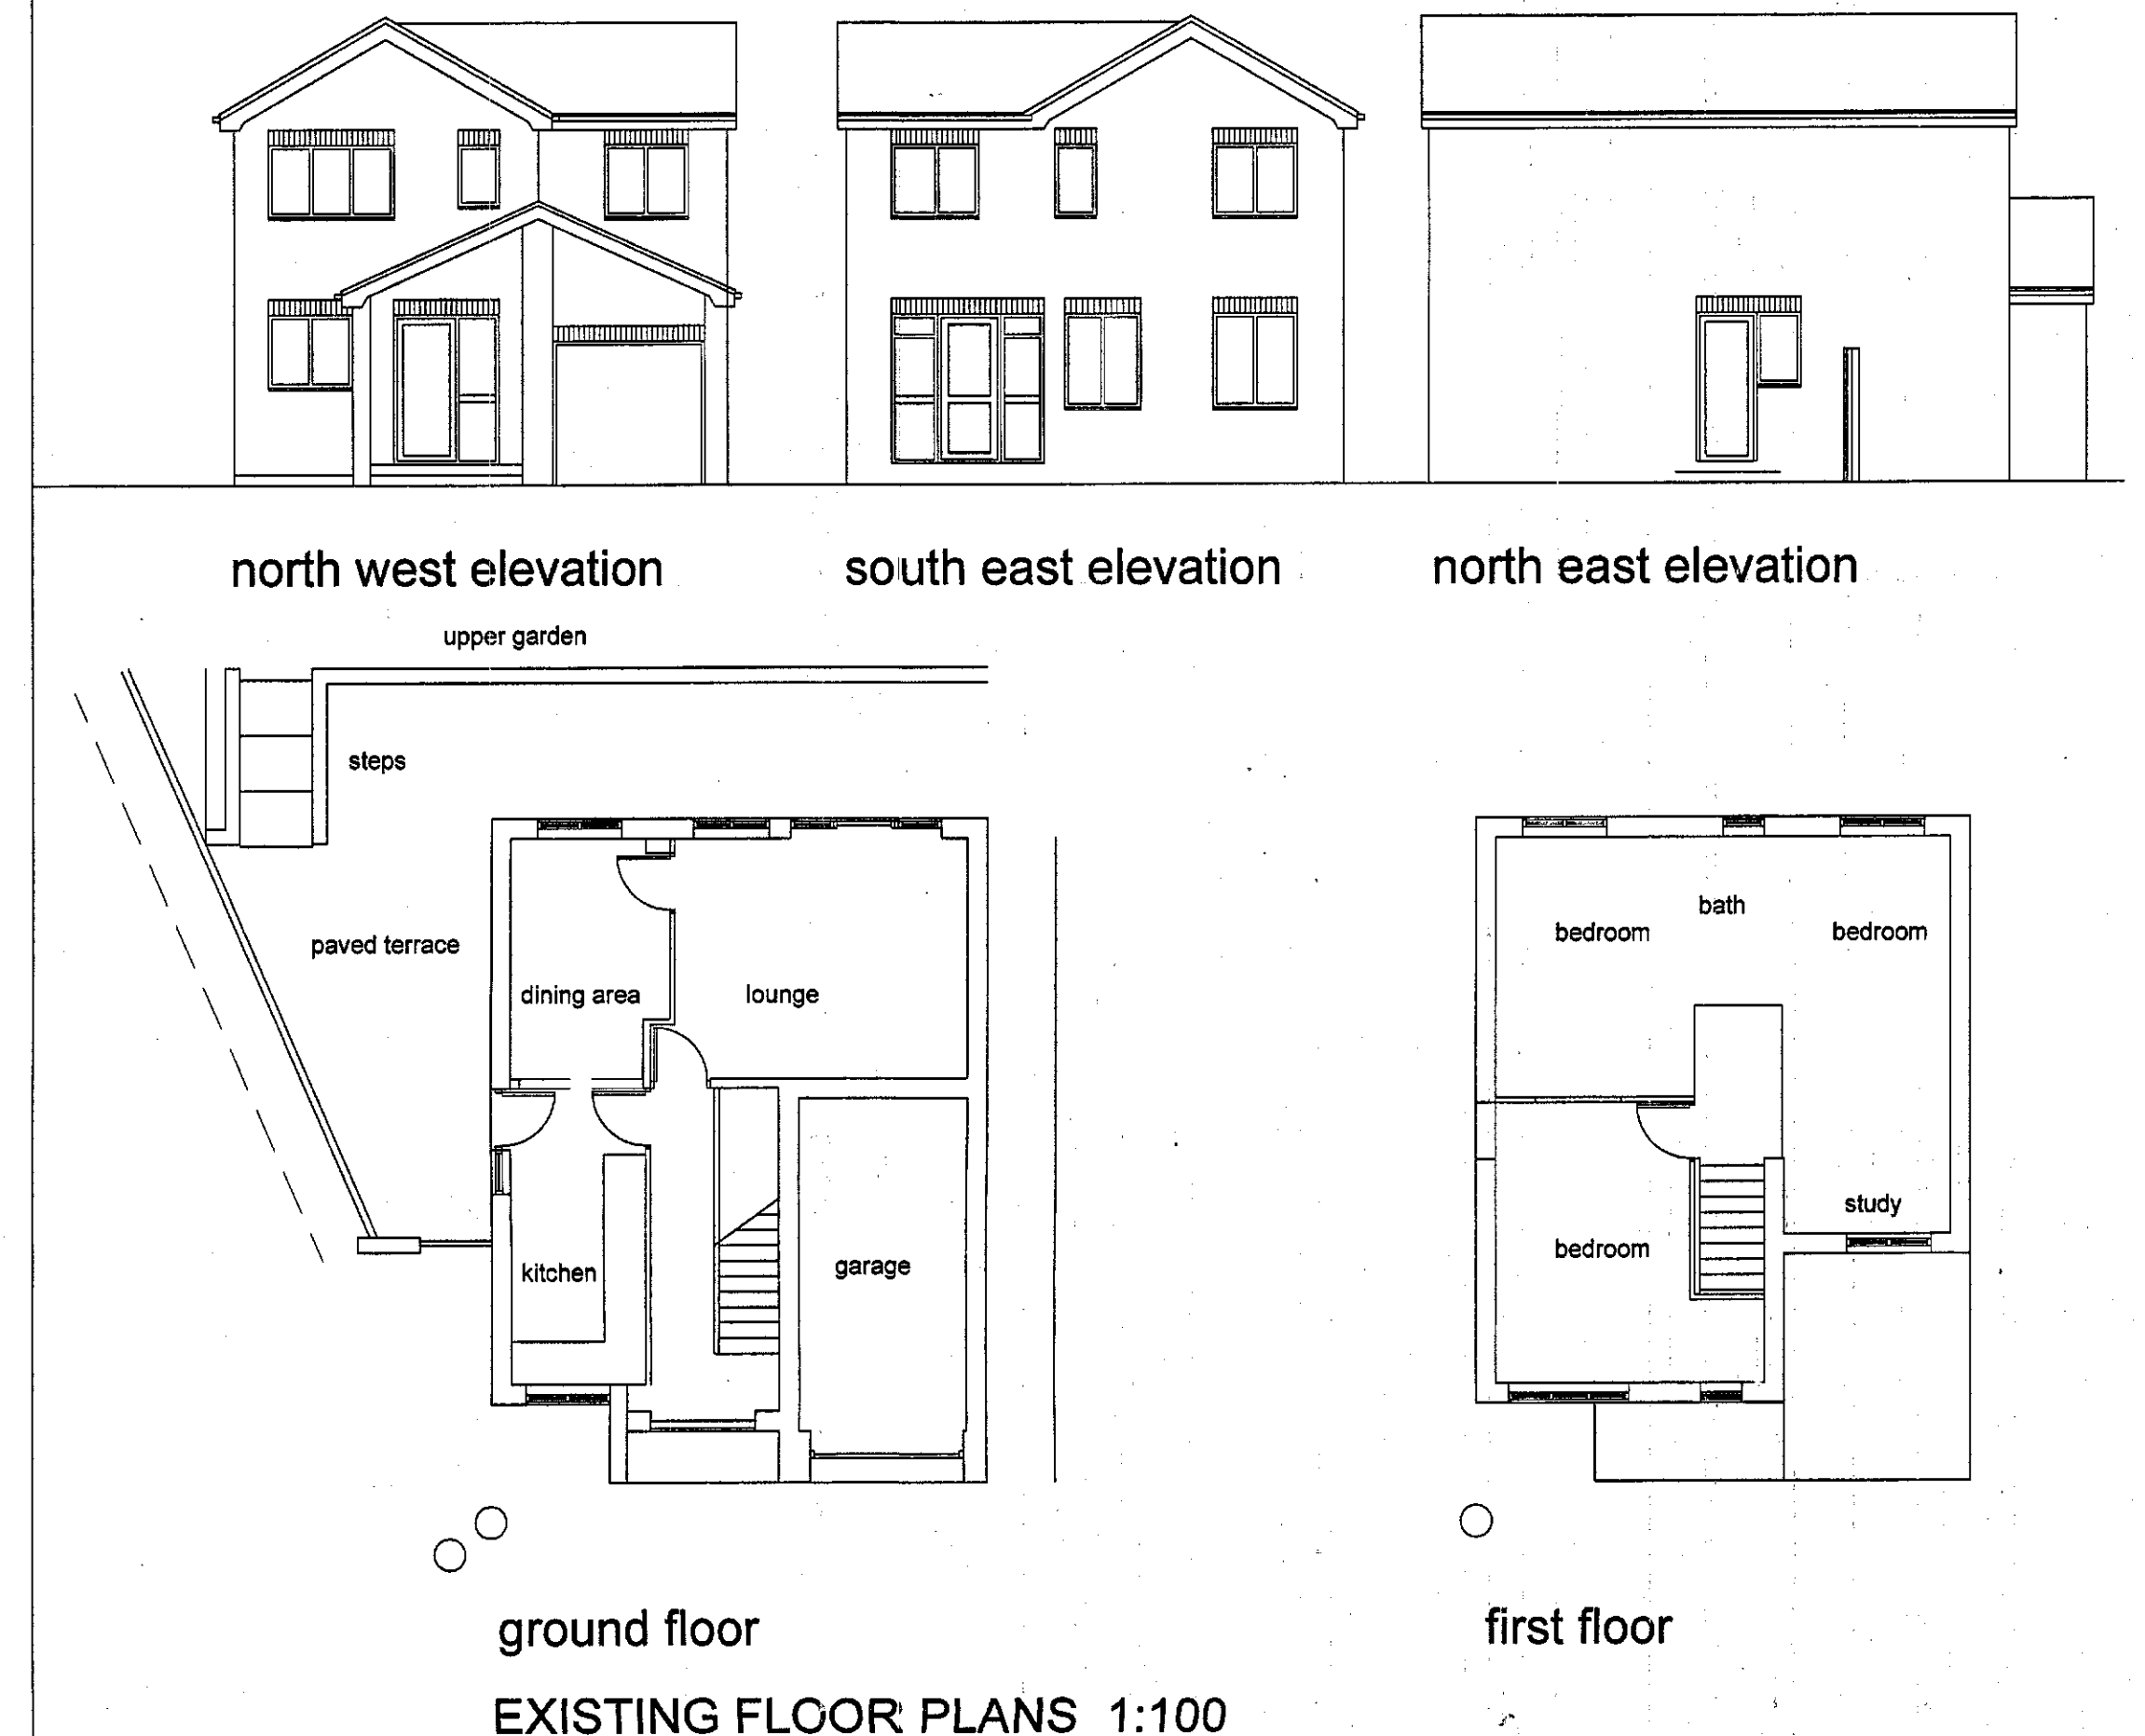


- 1) This drawing and the design and details depicted thereon are the copyright of Peter Dimberline Chartered Architect.
- 2) All dimensions on this drawing are to be checked by the Contractor and any discrepancies are to be reported to the Architect.
- 3) Do not scale critical dimensions off this drawing.
- 4) Contractor to ensure that all Health & Safety requirements (CDM Regulations) in relation to this project will be complied with.

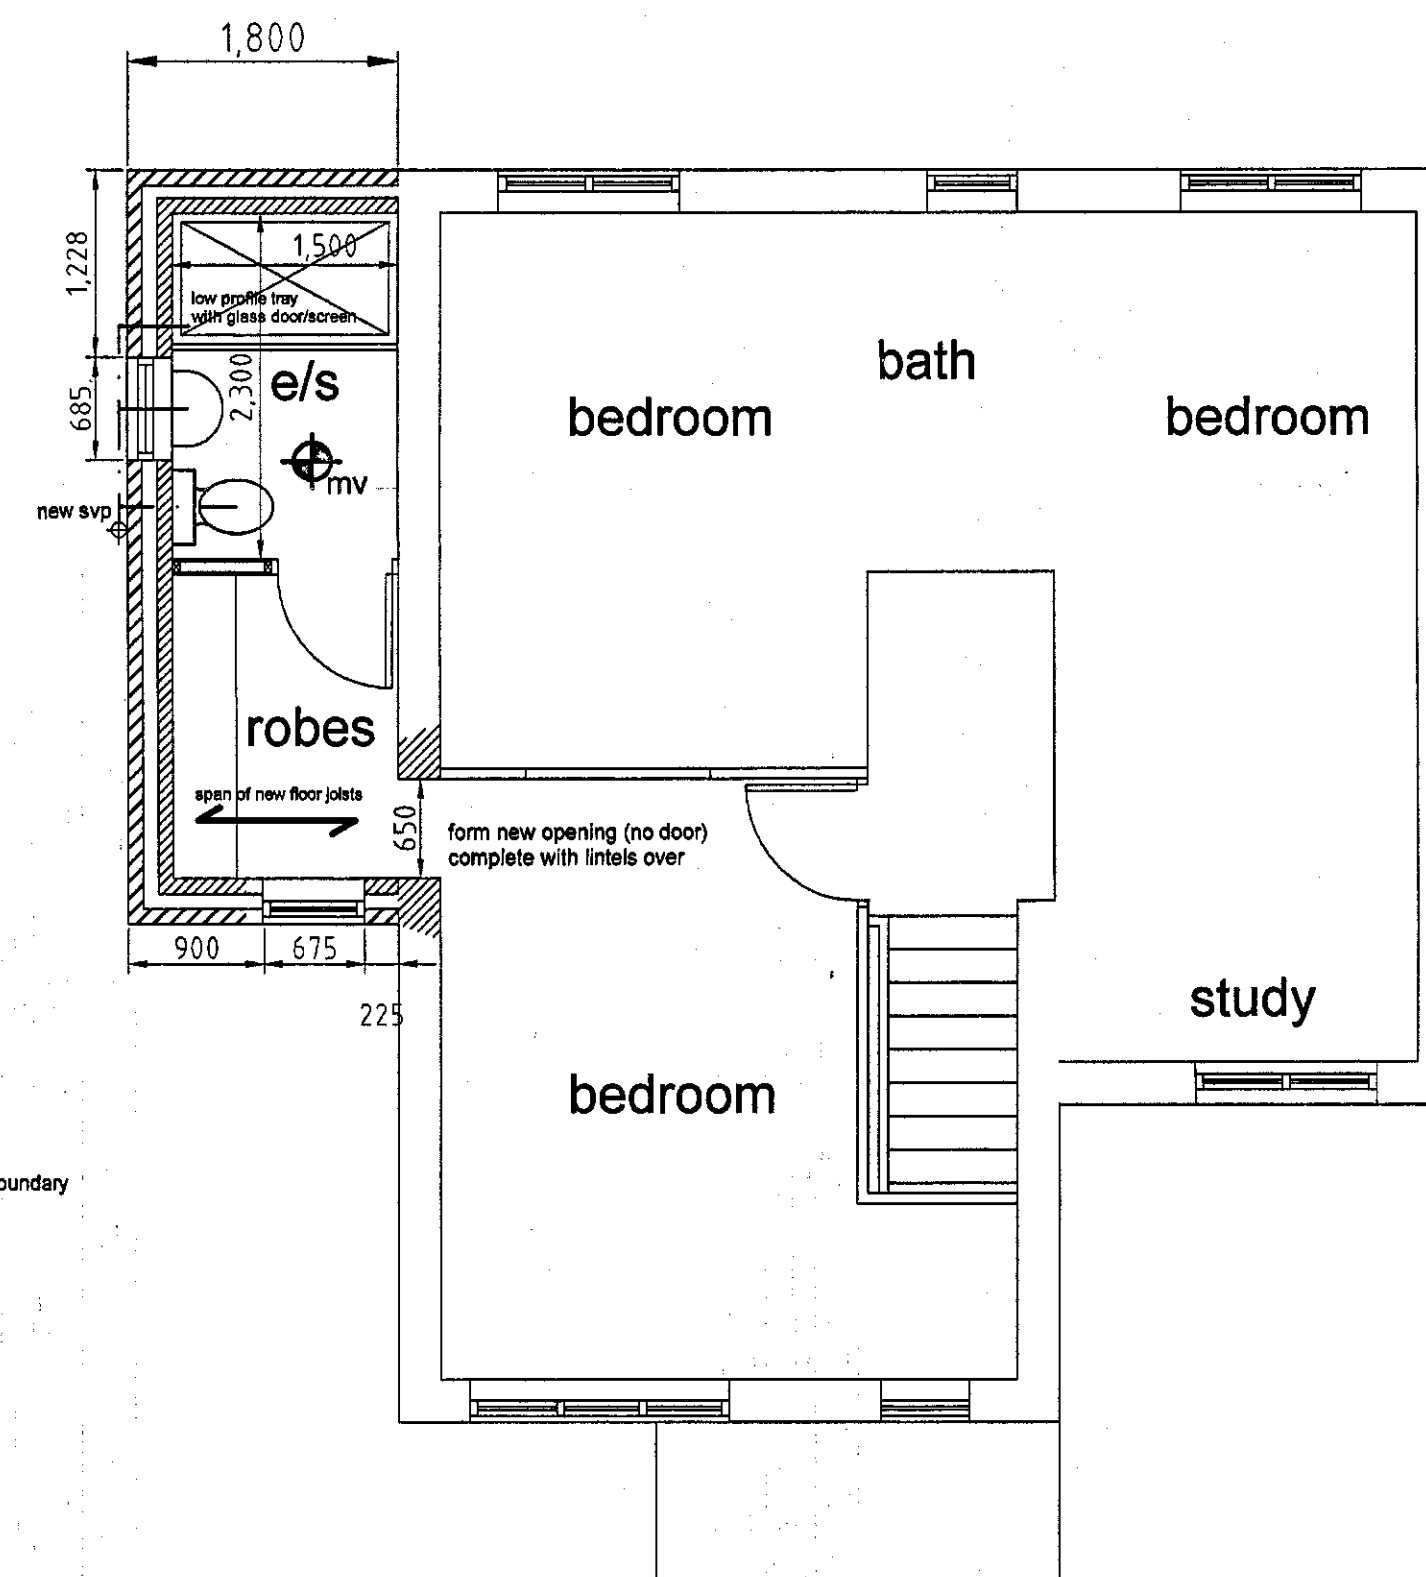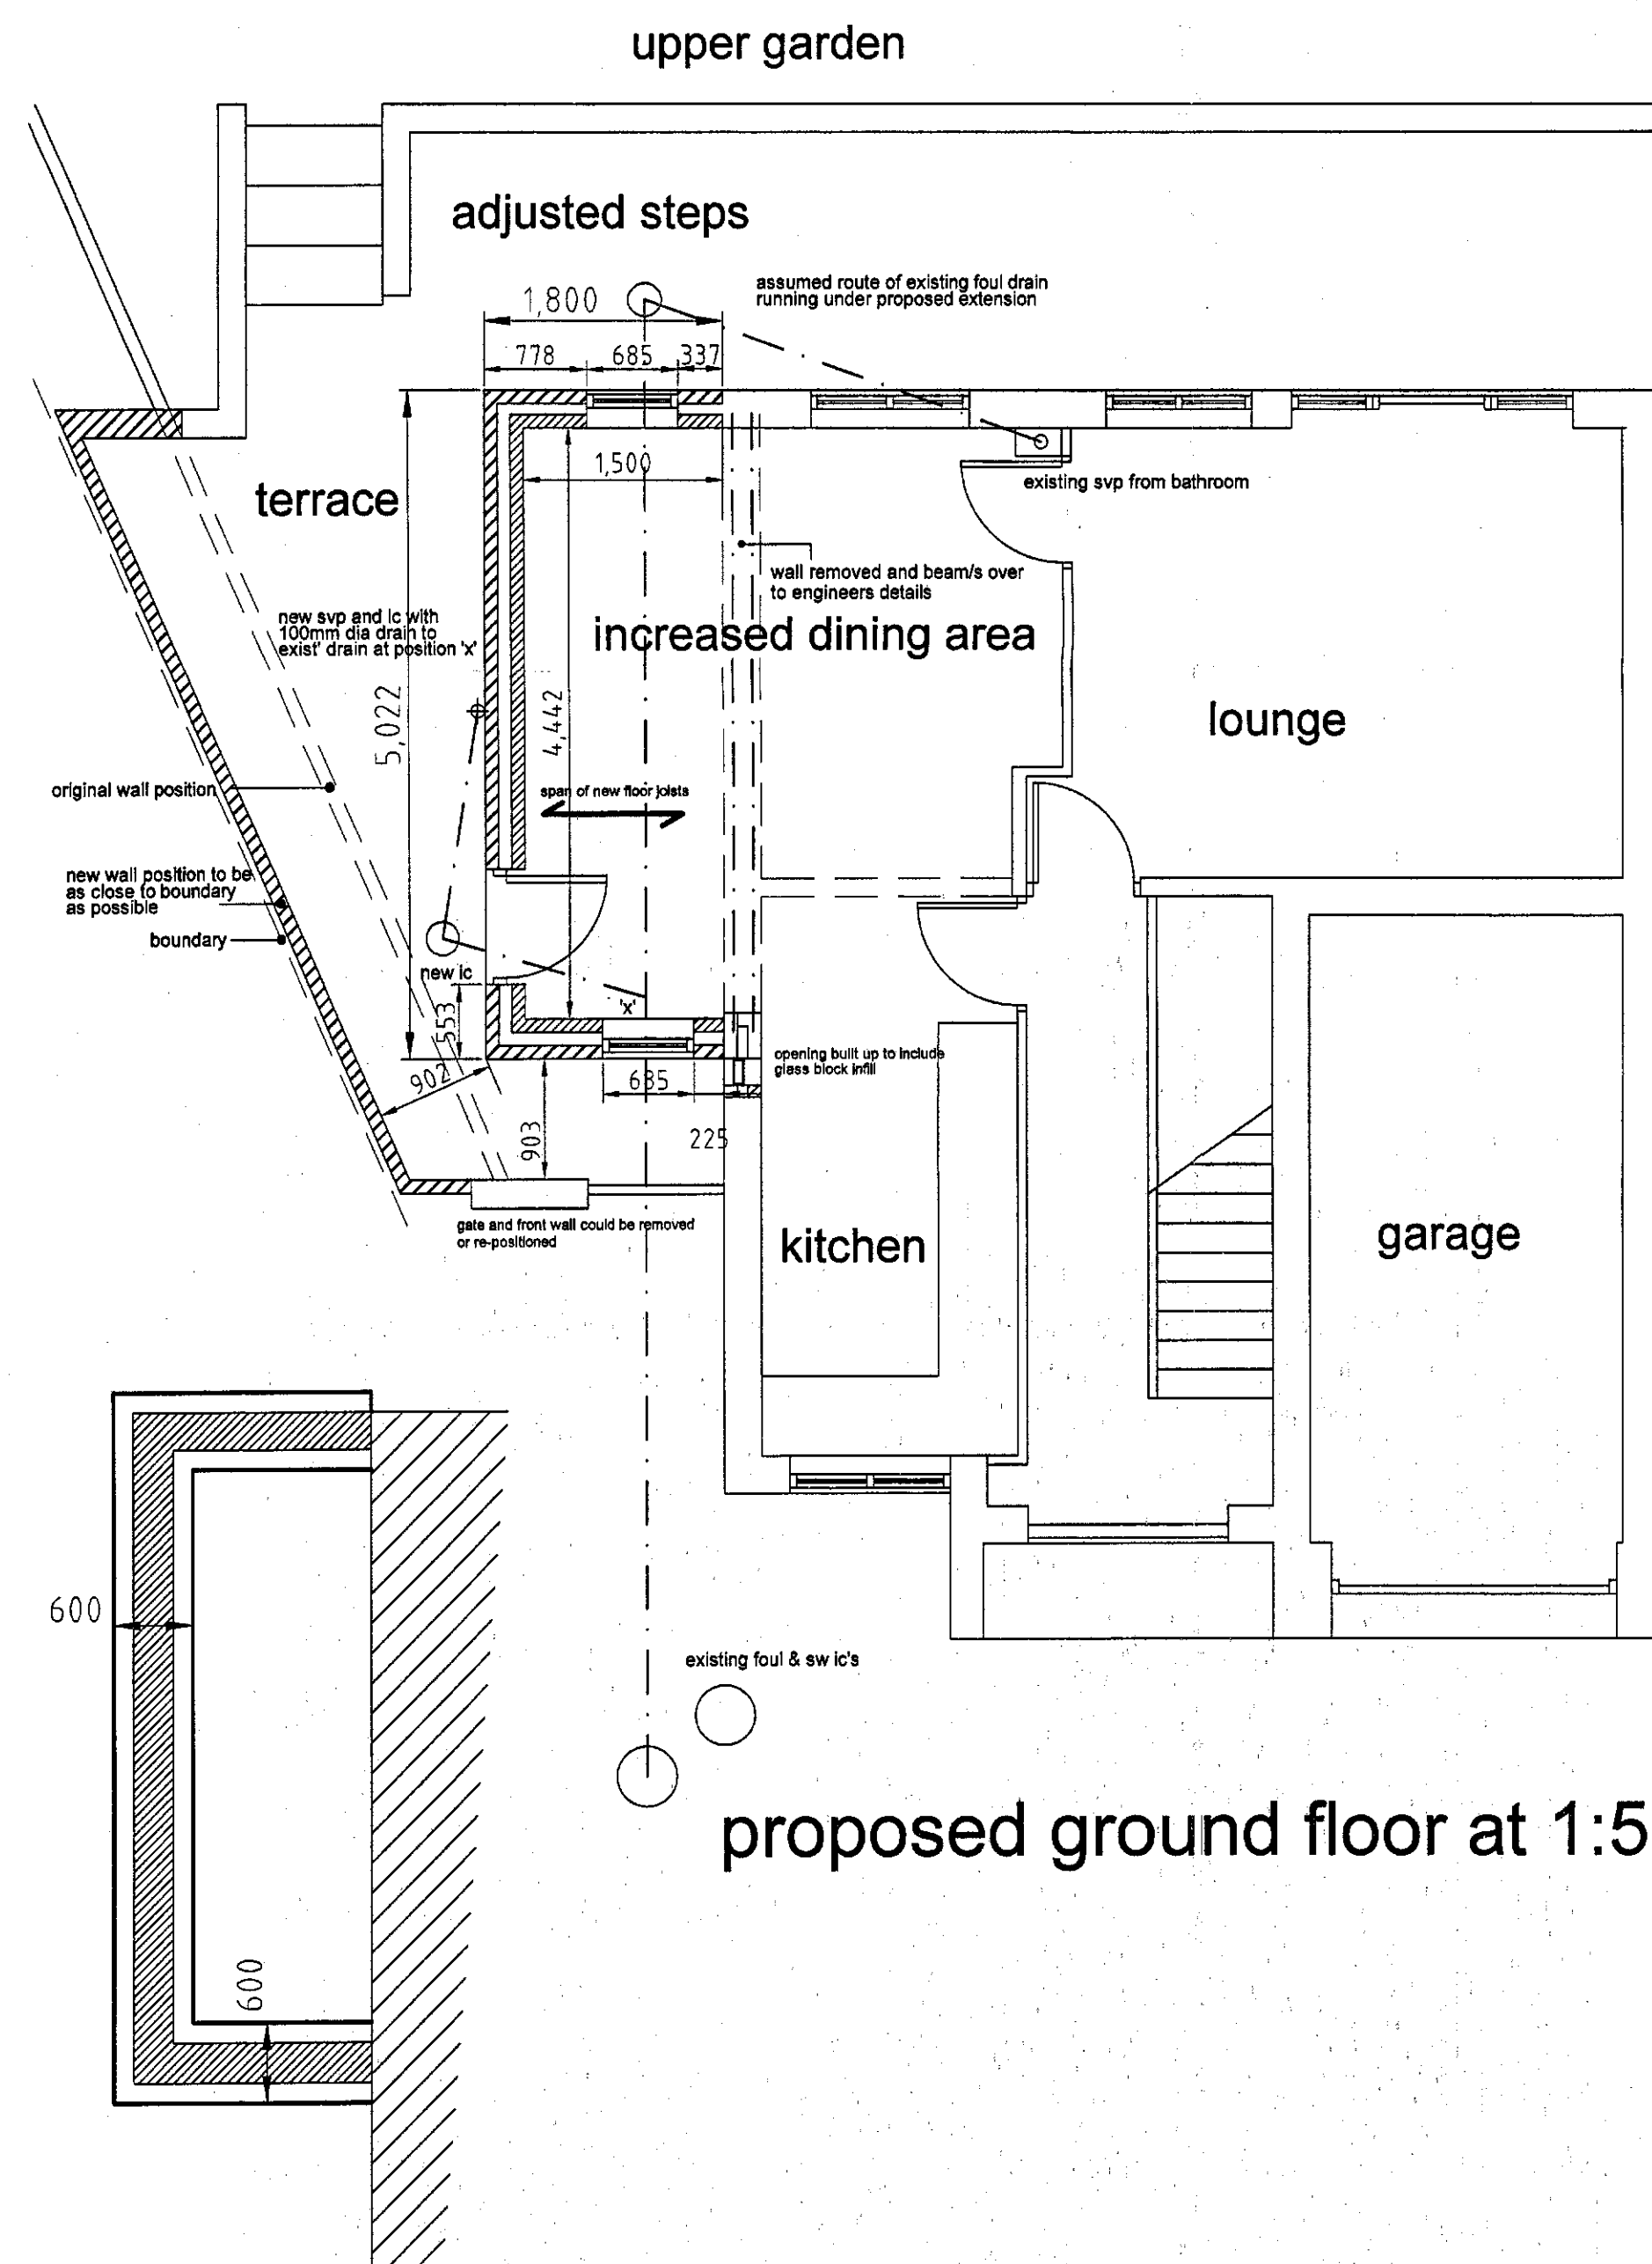

proposed foundations at 1:50

provisionally assumed to be 600 wide x 250 thick C35 grade concrete strip
all subject to suitable ground conditions and the approval of the BCO

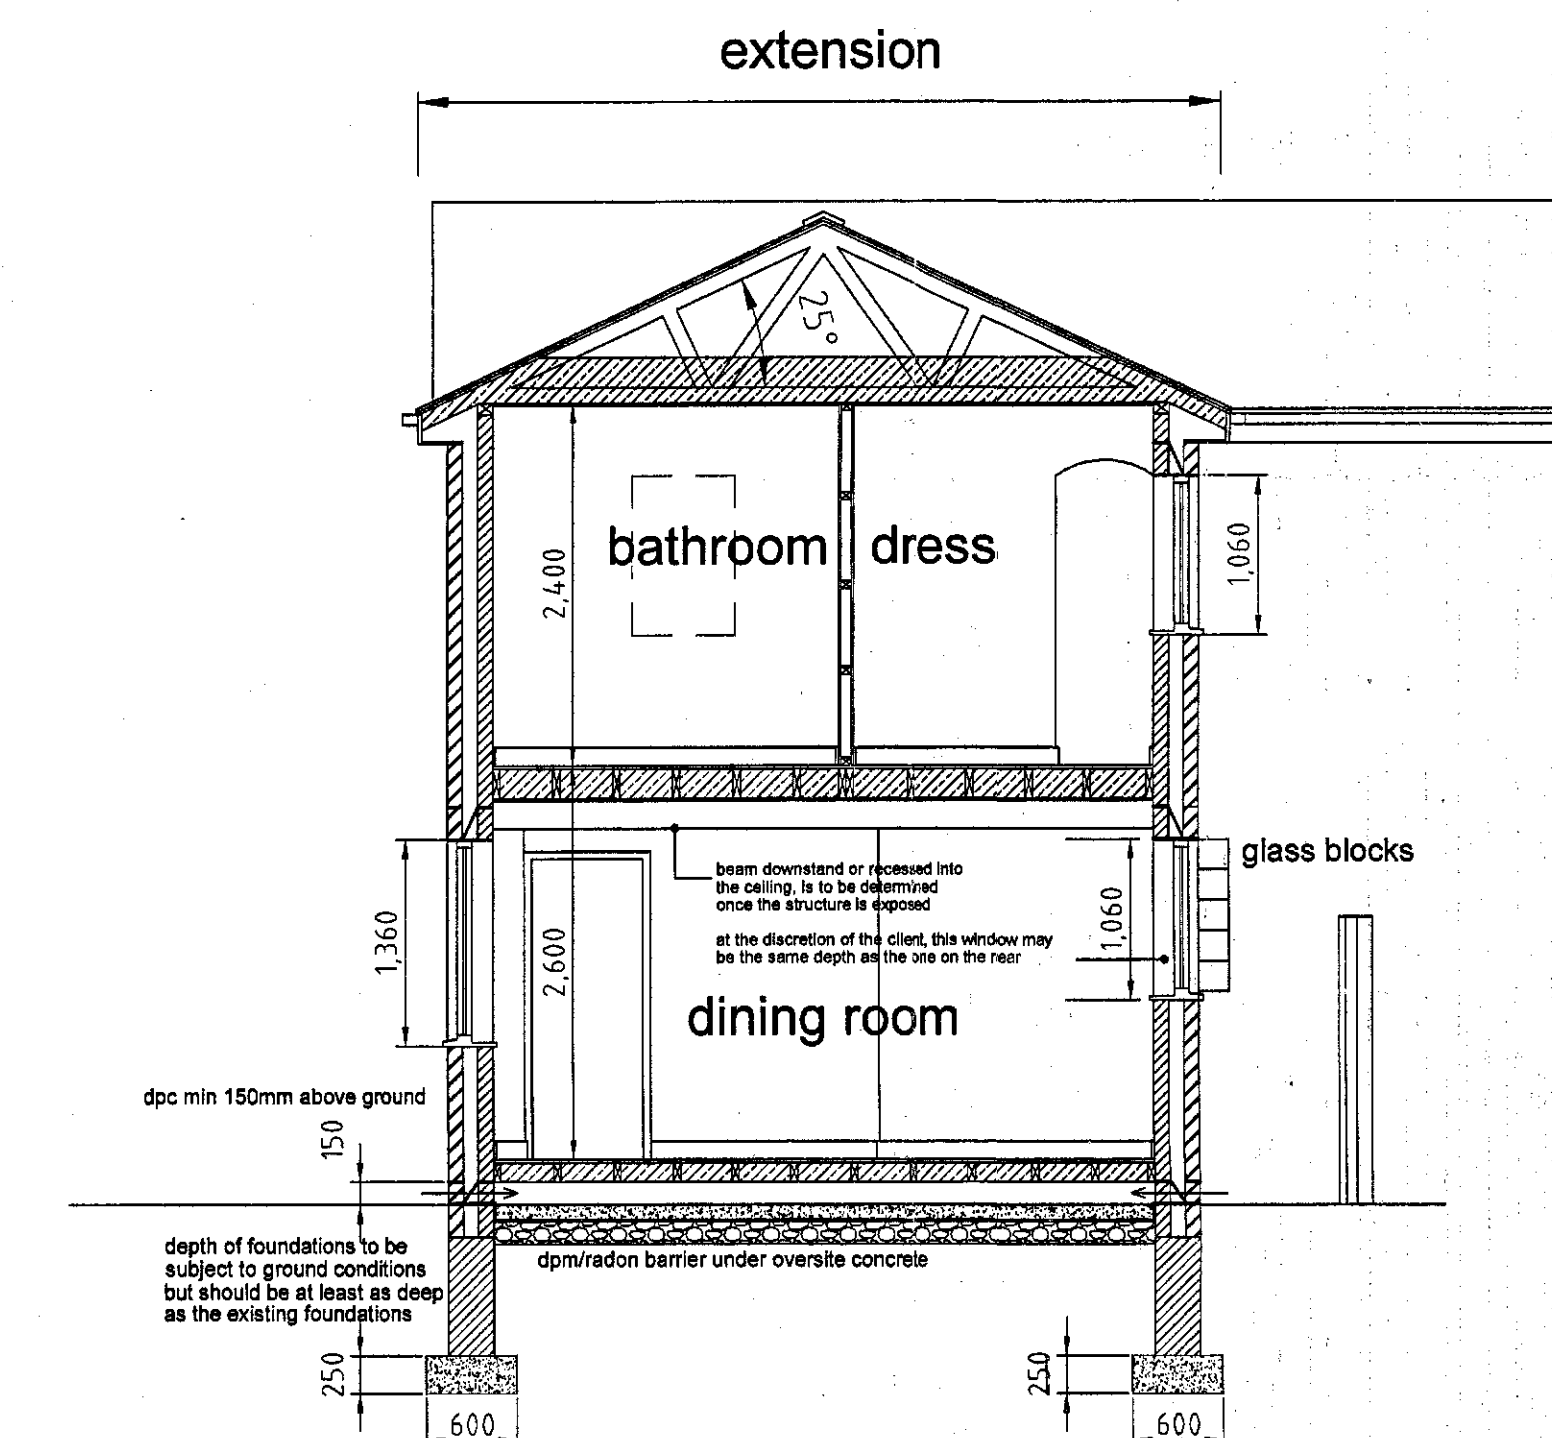

REVISIONS

PETER DIMBERLINE Dip Arch, RIBA
CHARTERED ARCHITECT

**2 TIPSEY COURT, STAINCROSS
BARNSELY, S75 6FZ**

tel/fax (01226) 390947
email: pdimberline@tiscali.co.uk

CLIENT
Dr. Thyn

PROJECT
Proposed extension to existing dwelling

LOCATION
12 Ravenshaw Close,
Redbrook, Barnsley S75 2QS

DRAWING
Existing and proposed details

SCALES 1:100, 1:50 DATE Sept '14

DRWG No. 2014/15/02

DRAWN BY
PD

REV.