
Initial Indicative drawings only subject to a full feasibility study including Structural, Mechanical, Fire Engineers Reports and Building Regulation / Warrant Legislation.
Layouts shown were supplied by a 3rd party; RLB therefore take no responsibility for the accuracy or information taken from them.

ELEVATION 03

ELEVATION 04

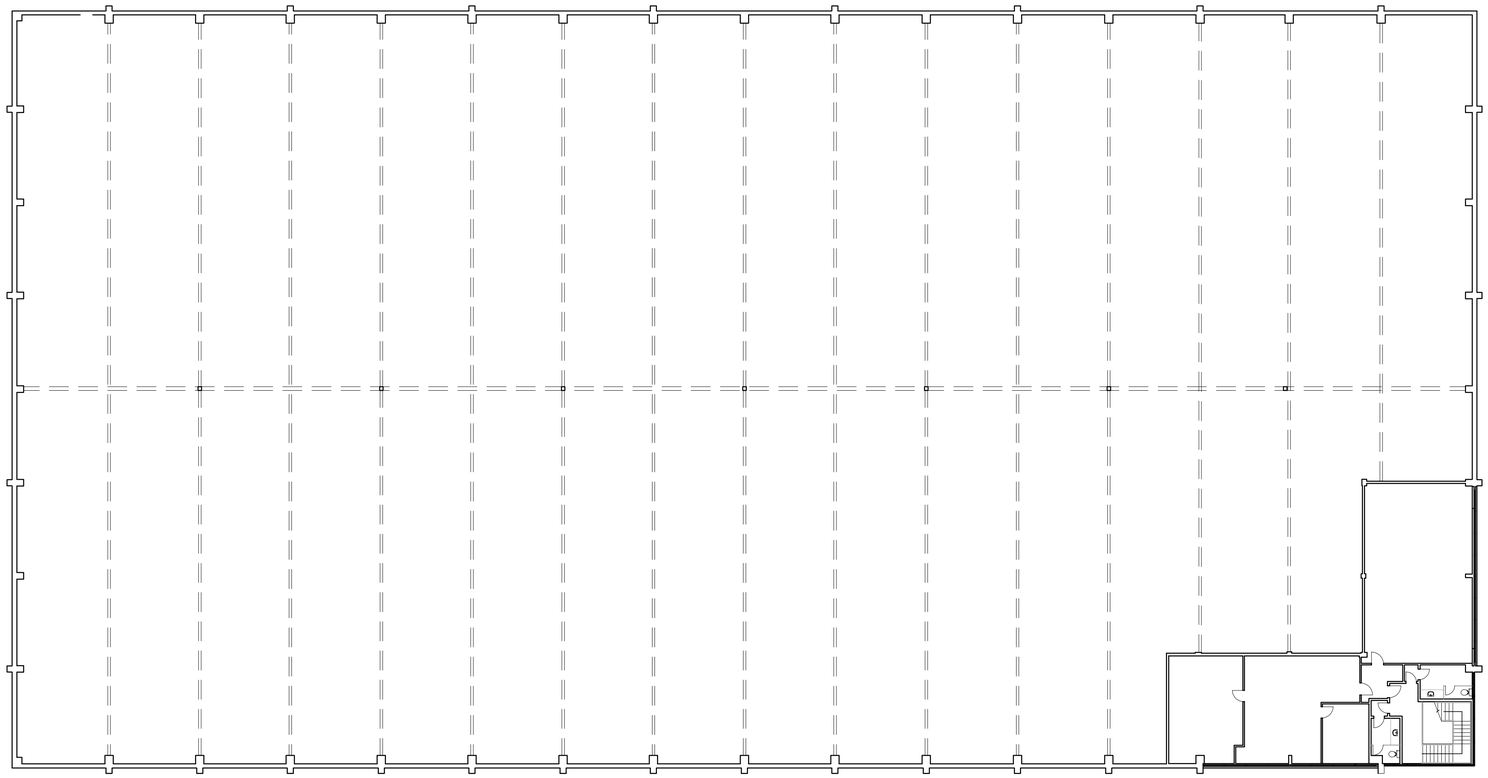

ELEVATION 01

MEZZANINE LEVEL FLOOR AS EXISTING
1:200

1:200
0 5M 10M 20M

Revisions

Client:
MORRIS & SON
LEEDS LIMITED

Issue:

Project:
Unit 1 Silkstone Court, Dodworth
Internal Alterations

Title:
Mezzanine Floor as Existing

Drawing No: 0016880001-03
Rev:
Scale @ A1: 1:200

Date: 02.05.2019
Drawn: Glyn Shooter
Approved:

Rider Levett Bucknall
6th Floor Orchard Lane
Balm Green
Sheffield
S1 2JA
+44 (0) 114 273 3343
RLB_UK
RLB.com
glyn.shooter@uk.rlb.com

- This drawing is to be read in conjunction with all relevant specifications and drawings issued.
- Do not scale this drawing, the Contractor is to check and verify all building, site dimensions and check levels before work commences.
- For discrepancies or omissions contact Rider Levett Bucknall.
- All work and materials to be in accordance with current applicable statutory legislation and to comply with all relevant Codes of Practice and British Standards.
- Copyright © 2019 Rider Levett Bucknall UK Limited