
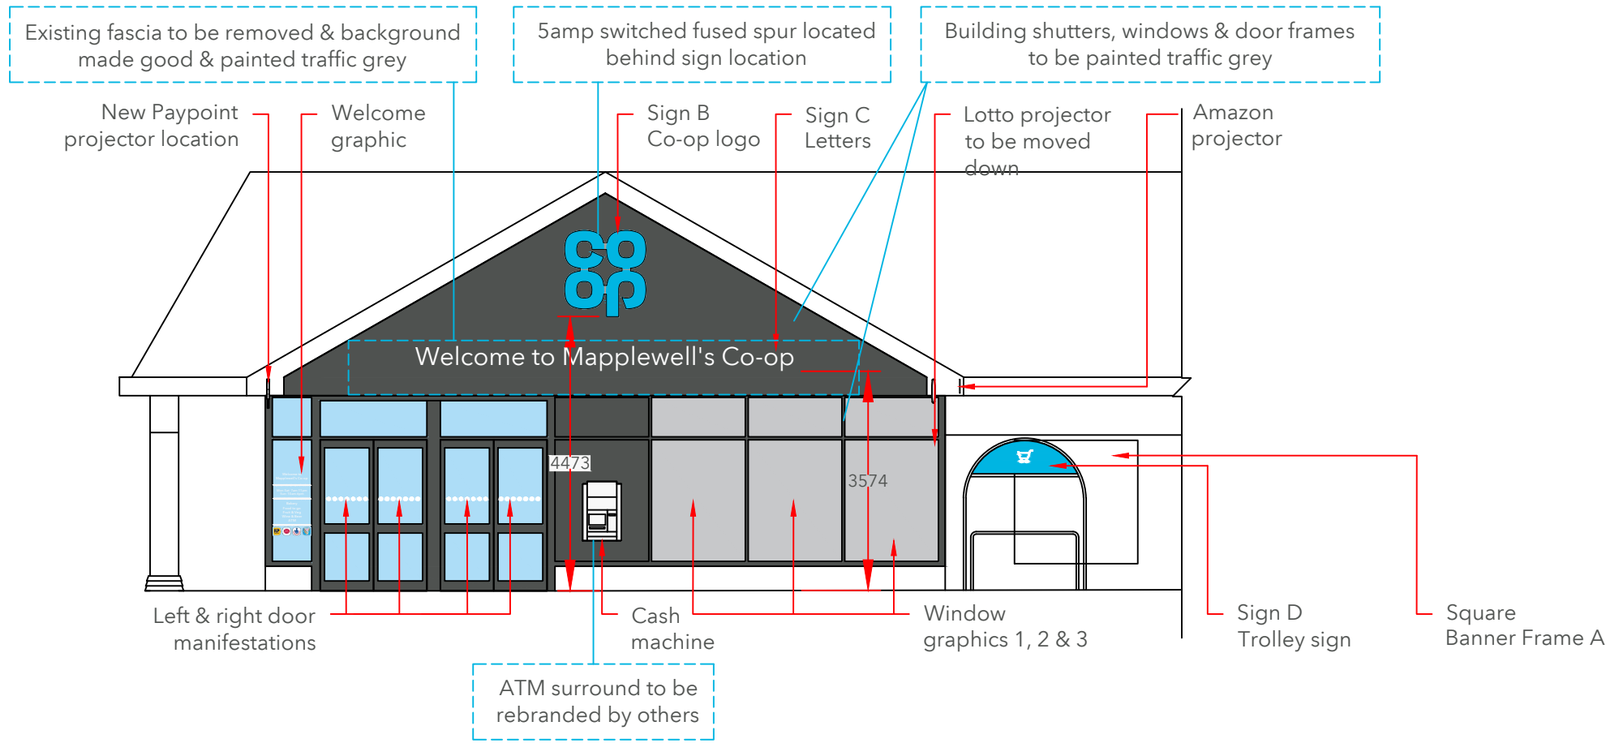


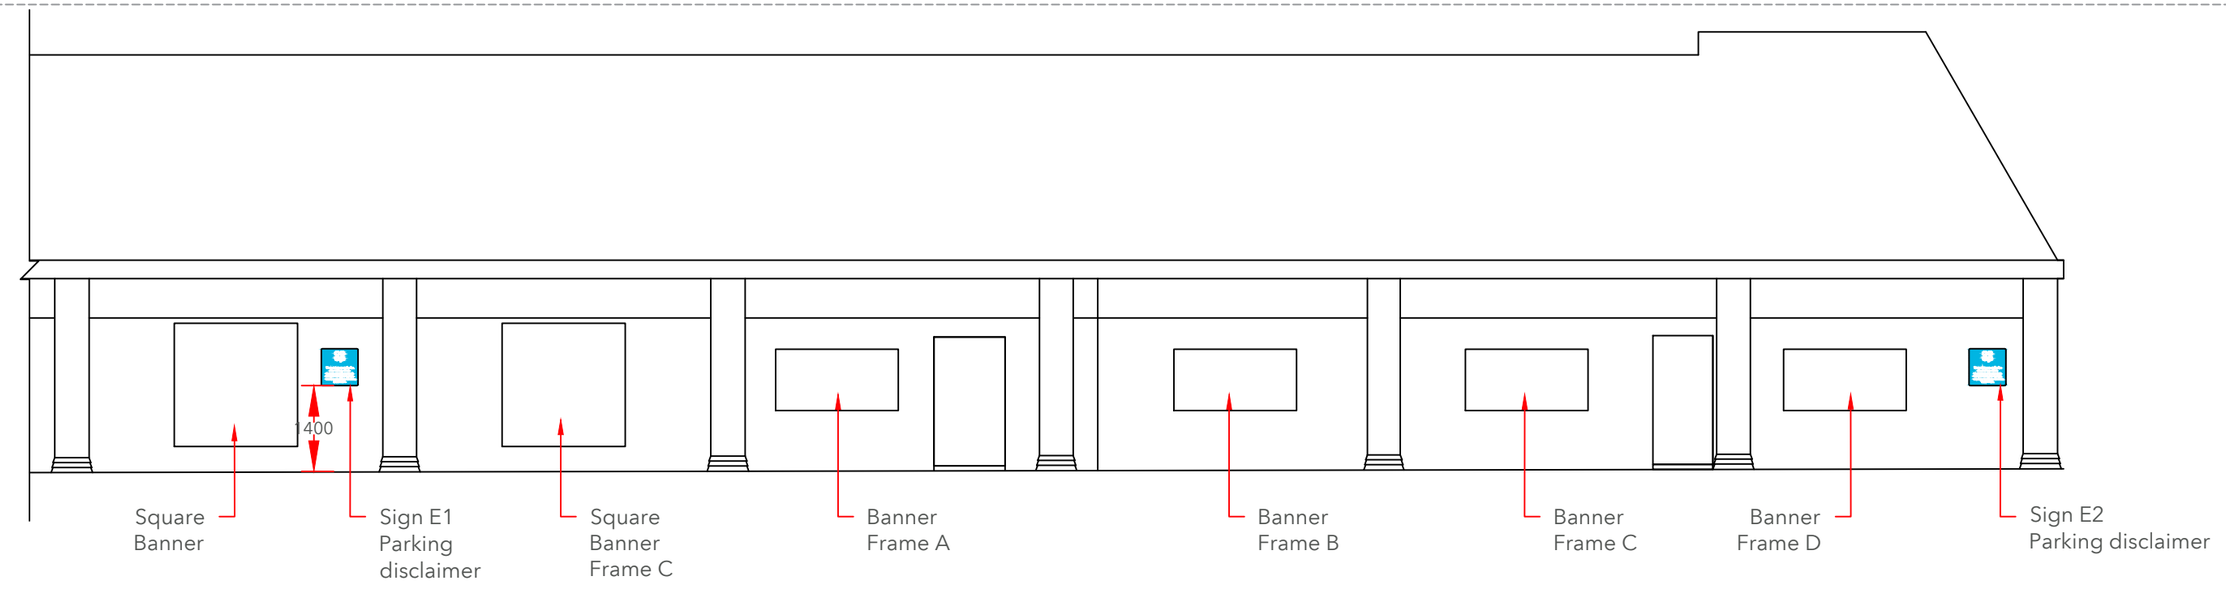

Proposed Elevation 2, Scale 1:100


Store Name:	Mapplewell	Address:	Blacker Road
Store No:	7234		Mapplewell
Futurama W.O:	128729		South Yorkshire
Store Type:	Everyday Convenience Plus - Mainstream		S75 6BW
Programme:	BAU	Revision:	Original Scheme
CAD reference:	P5F3M0 (Unlocked CAD)	Author:	KP

Olympia House
Lockwood Court
Middleton Grove
Leeds
LS11 5TY
United Kingdom

Telephone:
0113 270 5595
Facsimile:
0113 277 1143
E-mail:
postbox@futurama.ltd.uk

delivering branded environments™

futurama

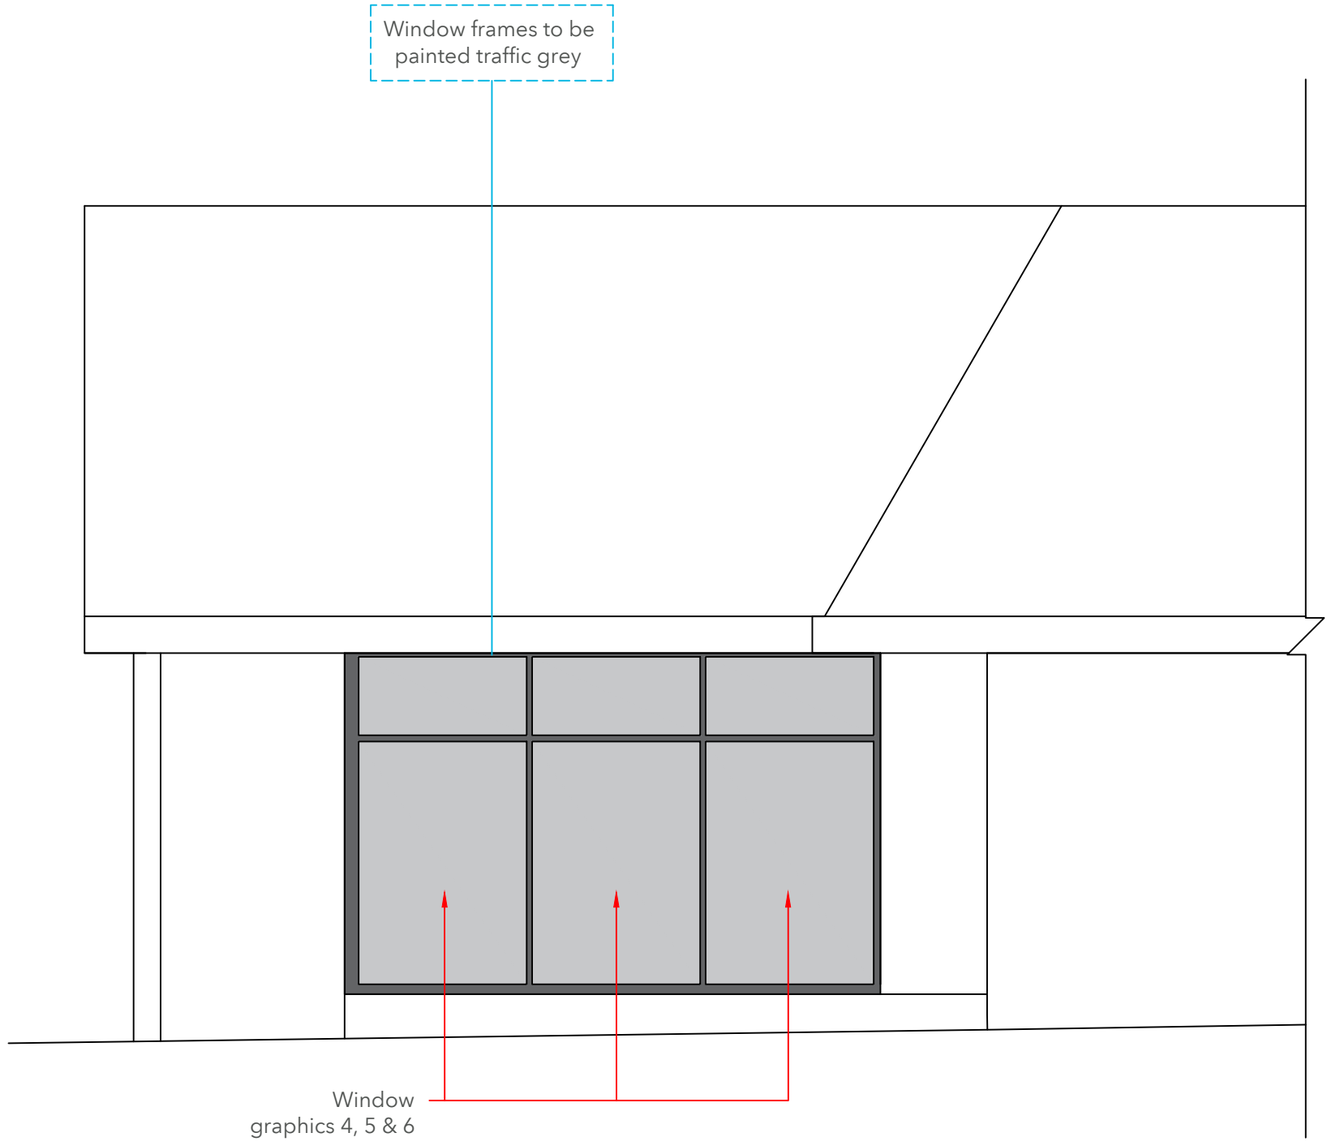

Proposed Elevation 3, Scale 1:50


Store Name:	Mapplewell	Address:	Blacker Road
Store No:	7234		Mapplewell
Futurama W.O:	128729		South Yorkshire
Store Type:	Everyday Convenience Plus - Mainstream		S75 6BW
Programme:	BAU	Revision:	Original Scheme
CAD reference:	P5F3M0 (Unlocked CAD)	Author:	KP


Olympia House
Lockwood Court
Middleton Grove
Leeds
LS11 5TY
United Kingdom

Telephone:
0113 270 5595
Facsimile:
0113 277 1143
E-mail:
postbox@futurama.ltd.uk

delivering branded environments™

futurama

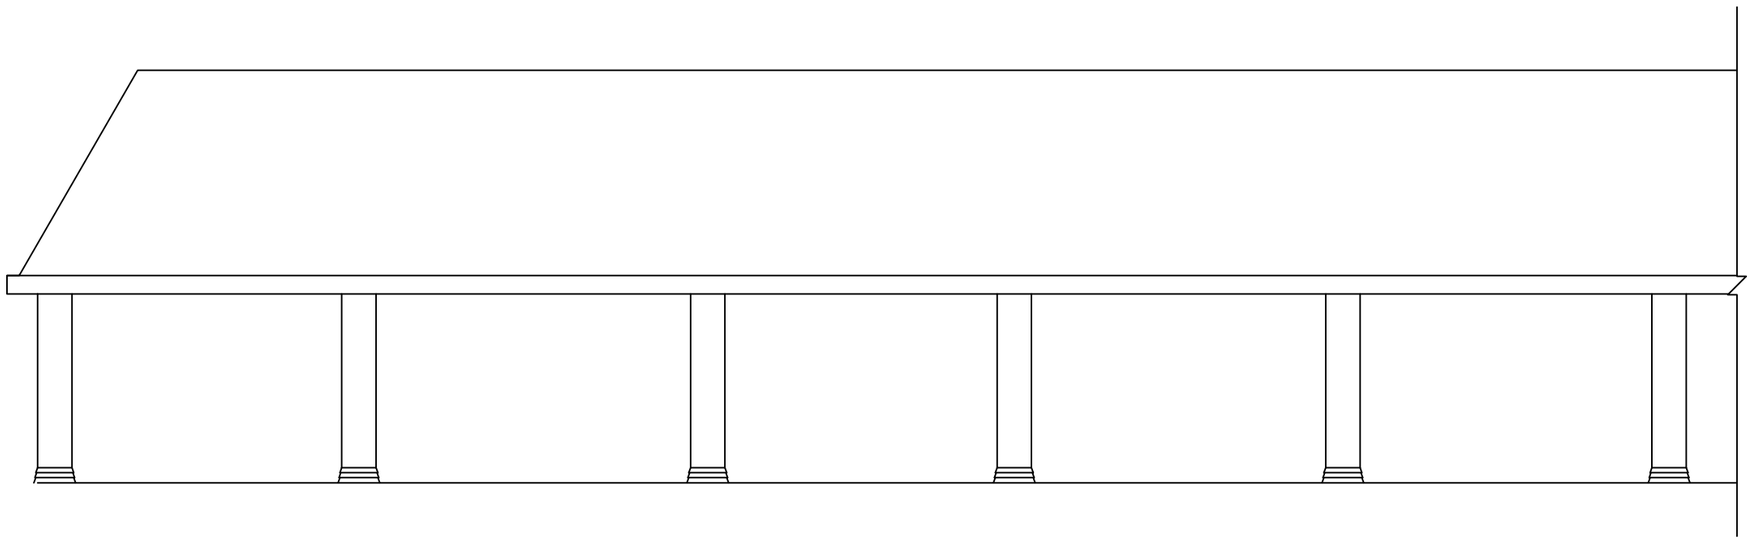

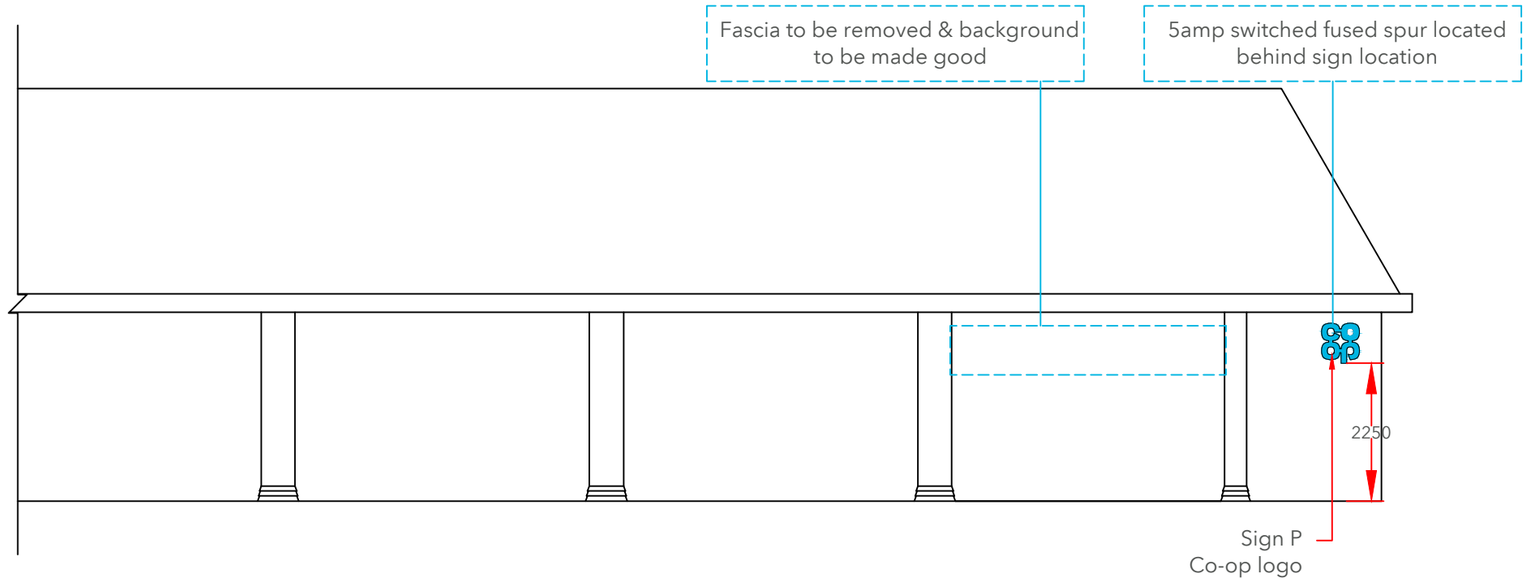

Proposed Elevation 4, Scale 1:100


Store Name:	Mapplewell	Address:	Blacker Road
Store No:	7234		Mapplewell
Futurama W.O:	128729		South Yorkshire
Store Type:	Everyday Convenience Plus - Mainstream		S75 6BW
Programme:	BAU	Revision:	Original Scheme
CAD reference:	P5F3M0 (Unlocked CAD)	Author:	KP

Olympia House
Lockwood Court
Middleton Grove
Leeds
LS11 5TY
United Kingdom

Telephone:
0113 270 5595
Facsimile:
0113 277 1143
E-mail:
postbox@futurama.ltd.uk

delivering branded environments™

futurama

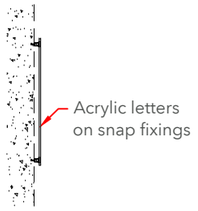

Letters Cross Section
Scale 1:20 @A3


Sign C - Letters




Sign C Specifications:

"Welcome to Anytown Co-op" 412mm to match 1400mm logo to be from 5mm WHITE Perspex 069 Acrylic on locator snap fixings.(CFP-WL1400-A/W) Scale 1:20 @A3

Letter Count: 26

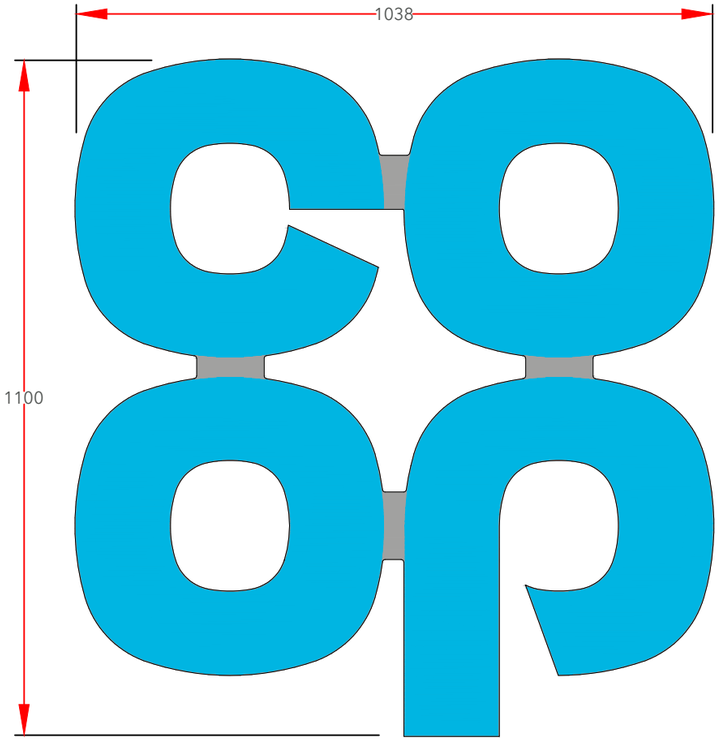

1100mm
Scale 1:10 @A3

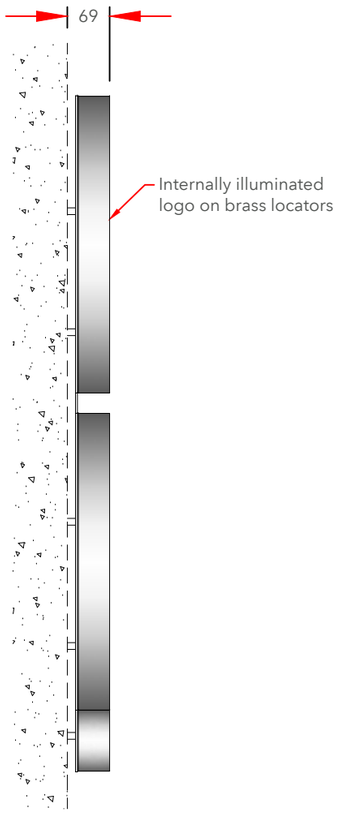

Cross Section
Scale 1:10 @A3

Sign A Specifications:

1100mm Single sided built up logo.
Steel mounting plate with individual built-up internally illuminated letters.Mounting plate to be 3mm Mild Steel fixed to building substrate with brass locator fixings.

3D built-up letters to have aluminium sides, 50mm deep with 5mm Co-op BLUE acrylic faces. All visible edges, aluminium returns & mounting plate to be finished Silver RAL 9006 60% gloss. Internally illuminated by white LEDs. (CFP-L-WM1100/B)

Collections


Store Name:	Mapplewell	Address:	Blacker Road
Store No:	7234		Mapplewell
Futurama W.O:	128729		South Yorkshire
Store Type:	Everyday Convenience Plus - Mainstream		S75 6BW
Programme:	BAU	Revision:	Original Scheme
CAD reference:	P5F3M0 (Unlocked CAD)	Author:	KP

Olympia House
Lockwood Court
Middleton Grove
Leeds
LS11 5TY
United Kingdom


Telephone:
0113 270 5595
Facsimile:
0113 277 1143
E-mail:
postbox@futurama.ltd.uk

delivering branded environments™

futurama

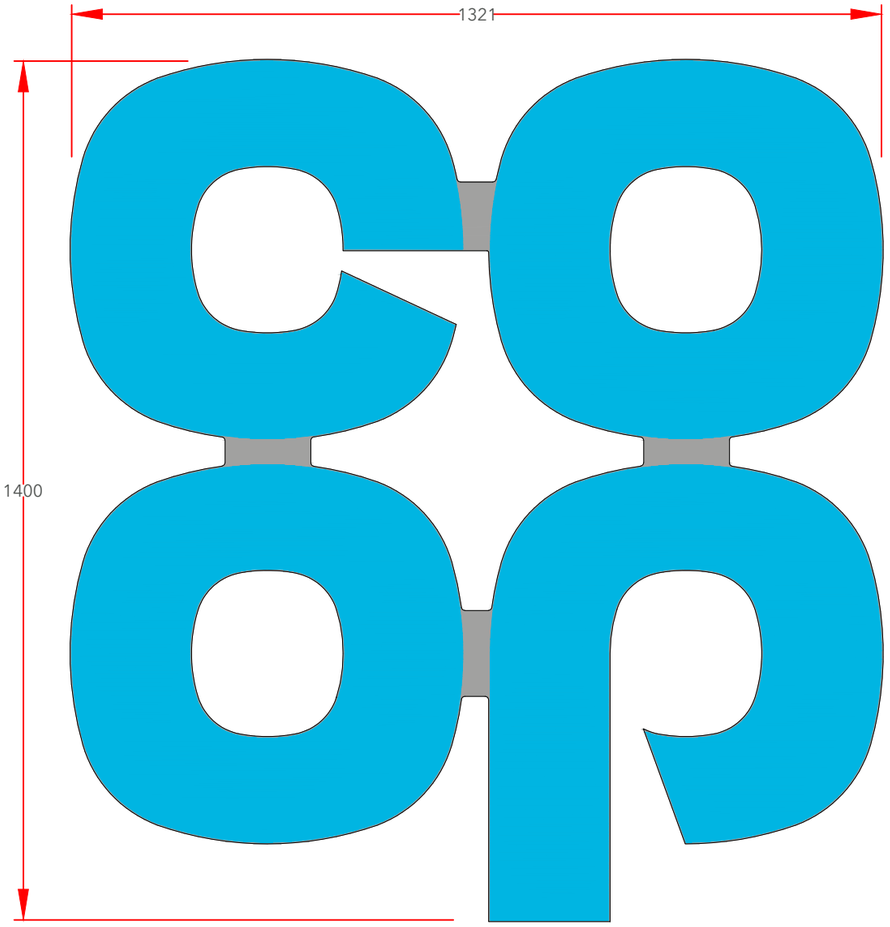

1400mm
Scale 1:10 @A3

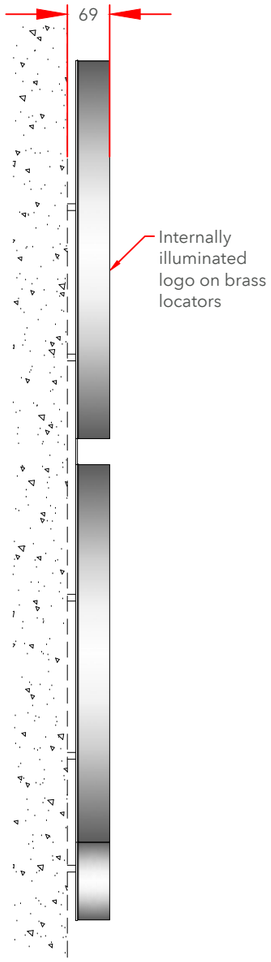


Cross Section
Scale 1:10 @A3

Sign B Specifications:

1400mm Single sided built up logo.
Steel mounting plate with individual built-up internally illuminated letters. Mounting plate to be 3mm Mild Steel fixed to building substrate with brass locator fixings.

3D built-up letters to have aluminium sides, 50mm deep with 5mm Co-op BLUE acrylic faces. All visible edges, aluminium returns & mounting plate to be finished Silver RAL 9006 60% gloss. Internally illuminated by white LEDs.
(CFP-L-WM1400/B)

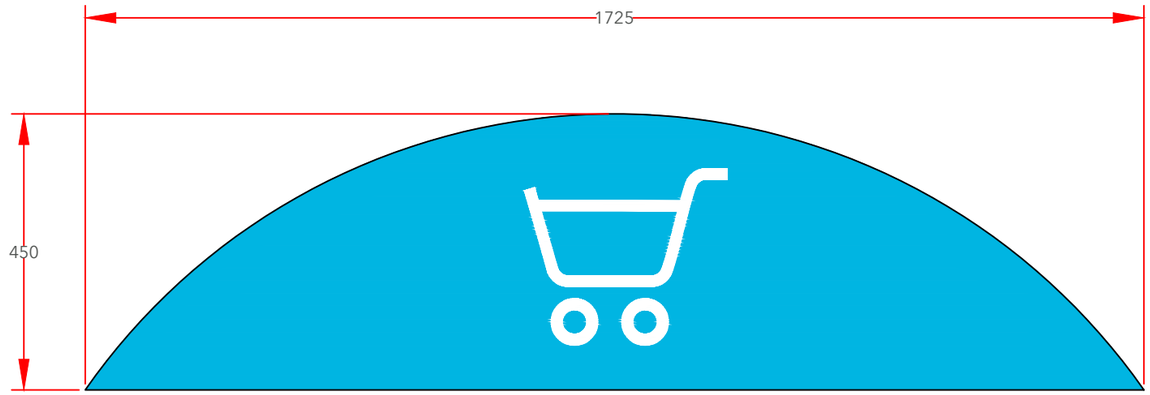

Sign D - Scale 1:10

HAGL - 1750

Face applied digitally printed vinyl sticker to arc shaped trolley bay panel.

Collections


Store Name:	Mapplewell	Address:	Blacker Road
Store No:	7234		Mapplewell
Futurama W.O:	128729		South Yorkshire
Store Type:	Everyday Convenience Plus - Mainstream		S75 6BW
Programme:	BAU	Revision:	Original Scheme
CAD reference:	P5F3M0 (Unlocked CAD)	Author:	KP

Olympia House
Lockwood Court
Middleton Grove
Leeds
LS11 5TY
United Kingdom

Telephone:
0113 270 5595
Facsimile:
0113 277 1143
E-mail:
postbox@futurama.ltd.uk

delivering branded environments™

futurama

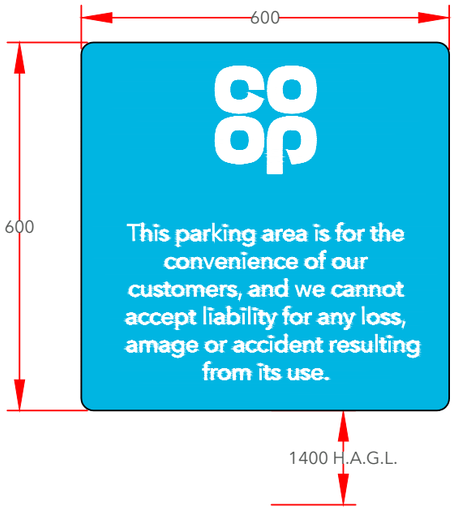

Signs E1 - E3 - Scale 1:10


600mm x 600mm parking sign "Disclaimer". 3mm ACM with applied vinyl display & anti-graffitti laminate. 20mm radius corners. Non-illuminated. (CFP-CP-0600-I028)



Signs F1 - F5 - Scale 1:10

600mm x 600mm parking sign "Disclaimer". 3mm ACM with applied vinyl display & anti-graffitti laminate. 20mm radius corners. Non-illuminated. (CFP-CP-0600-I028)

New 2700mm pole required with base plate and spiggots

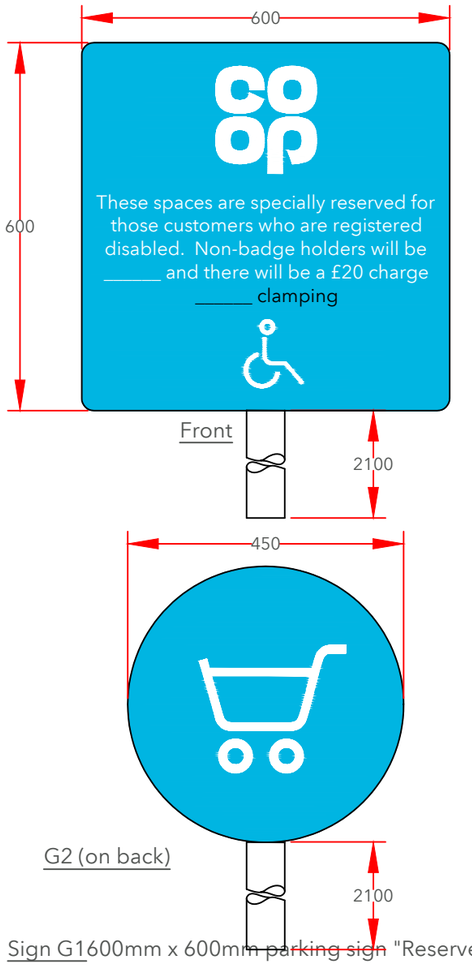


Sign G1600mm x 600mm parking sign "Reserved for Disabled". 3mm ACM with applied vinyl display & anti-graffitti laminate. 20mm radius corners. Non-illuminated. (CFP-CP-128729-G)

Sign G2

450mm dia parking roundel "Trolley". 3mm ACM with applied vinyl display & anti-graffitti laminate. Non-illuminated. (CFP-CP-0450-I005)

New 2700mm pole required with base plate and spigots, signs G1 & G2 to be fitted to same pole. Scale 1:10

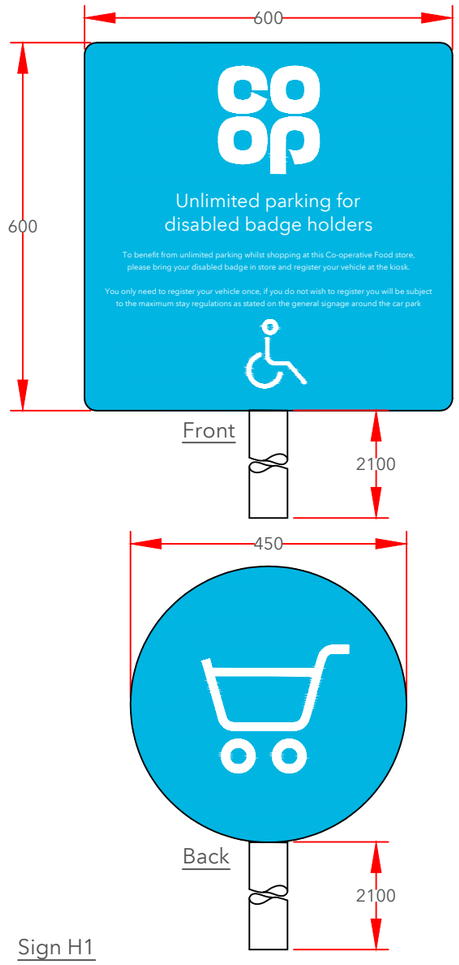

Sign H1

600mm x 600mm parking sign "Unlimited Disabled Parking". 3mm ACM with applied vinyl display & anti-graffitti laminate. 20mm radius corners. Non-illuminated. (CFP-CP-128729-H)

Sign H2

450mm dia parking roundel "Trolley". 3mm ACM with applied vinyl display & anti-graffitti laminate. Non-illuminated. (CFP-CP-0450-I005)

New 2700mm pole required with base plate and spigots,s, signs H1 & H2 to be fitted to same pole. Scale 1:10

Collections


Store Name:	Mapplewell	Address:	Blacker Road
Store No:	7234		Mapplewell
Futurama W.O:	128729		South Yorkshire
Store Type:	Everyday Convenience Plus - Mainstream		S75 6BW
Programme:	BAU	Revision:	Original Scheme
CAD reference:	P5F3M0 (Unlocked CAD)	Author:	KP

Olympia House
Lockwood Court
Middleton Grove
Leeds
LS11 5TY
United Kingdom

Telephone:
0113 270 5595
Facsimile:
0113 277 1143
E-mail:
postbox@futurama.ltd.uk

delivering branded environments™

futurama

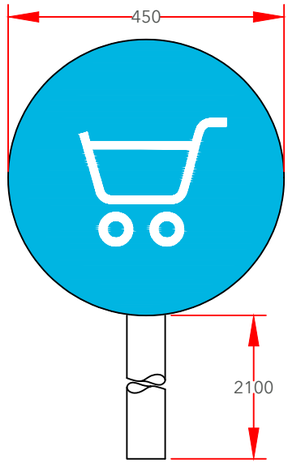

Sign I - Scale 1:10


Double sided 450mm dia parking roundel "Trolley". 3mm ACM with applied vinyl display & anti-graffitti laminate. Non-illuminated. (CFP-CP-0450-I005).

New 2550mm pole required with base plate and spiggots



Sign J1 - J3 - Scale 1:10

600mm x 600mm parking sign "Trolley instructional sign".
3mm ACM with applied vinyl display & anti-graffitti laminate. 20mm radius corners. Non-illuminated. (CFP-CP-128729-J)

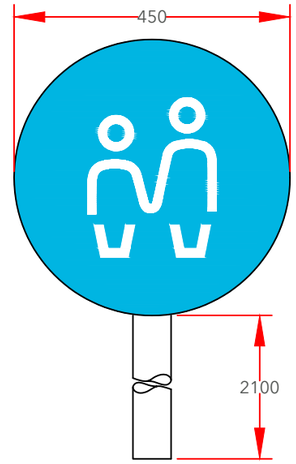

Sign K - Scale 1:10

450mm dia parking roundel "Parent & Toddler". 3mm ACM with applied vinyl display & anti-graffitti laminate. Non-illuminated. (CFP-CP-0450-I014)

New 2550mm pole required with base plate and spiggots

Collections


Store Name:	Mapplewell	Address:	Blacker Road
Store No:	7234		Mapplewell
Futurama W.O:	128729		South Yorkshire
Store Type:	Everyday Convenience Plus - Mainstream		S75 6BW
Programme:	BAU	Revision:	Original Scheme
CAD reference:	P5F3M0 (Unlocked CAD)	Author:	KP

Olympia House
Lockwood Court
Middleton Grove
Leeds
LS11 5TY
United Kingdom

Telephone:
0113 270 5595
Facsimile:
0113 277 1143
E-mail:
postbox@futurama.ltd.uk

delivering branded environments™


futurama

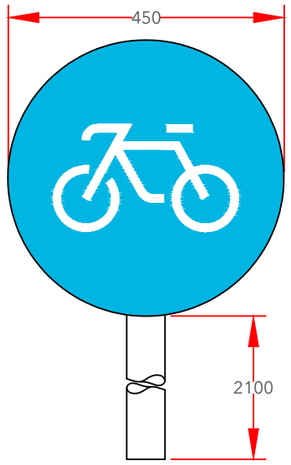

Sign L - Scale 1:10

450mm dia parking roundel "Bicycle".
3mm ACM with applied vinyl display &
anti-graffitti laminate. Non-illuminated.
(CFP-CP-0450-I016)

New 2550mm pole required with base plate anc
spiggots

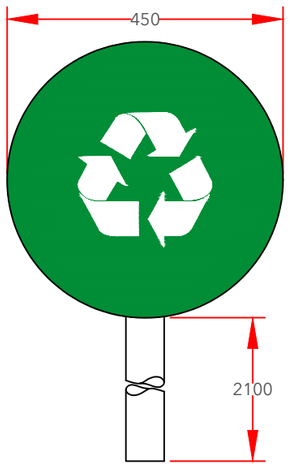

Sign M - Scale 1:10

450mm dia parking roundel "Recycle".
3mm ACM with applied vinyl display &
anti-graffitti laminate. Non-illuminated.
(CFP-CP-0450-I004)

New 2550mm pole required with base plate
and spiggots



Sign N - Scale 1:10

600mm x 600mm parking sign "Goods
Delivery".
3mm ACM with applied vinyl display &
anti-graffitti laminate. 20mm radius corners.
Non-illuminated. (CFP-CP-0600-I031)

Collections


Store Name:	Mapplewell	Address:	Blacker Road
Store No:	7234		Mapplewell
Futurama W.O:	128729		South Yorkshire
Store Type:	Everyday Convenience Plus - Mainstream		S75 6BW
Programme:	BAU	Revision:	Original Scheme
CAD reference:	P5F3M0 (Unlocked CAD)	Author:	KP

Olympia House
Lockwood Court
Middleton Grove
Leeds
LS11 5TY
United Kingdom

Telephone:
0113 270 5595
Facsimile:
0113 277 1143
E-mail:
postbox@futurama.ltd.uk


delivering branded environments™

futurama

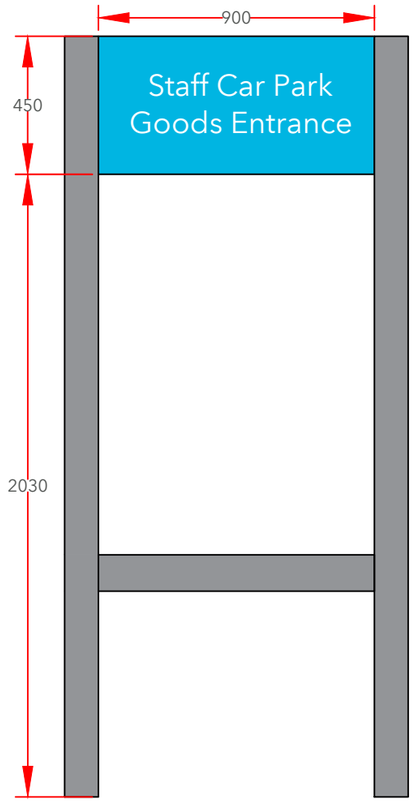


Sign O - Scale 1:20

900 x 450mm sign "Staff Parking & Goods Entrance". 3mm ACM with applied vinyl display & anti-graffitti laminate to be fixed to existing sign.
(CFP-CP-128729-N)

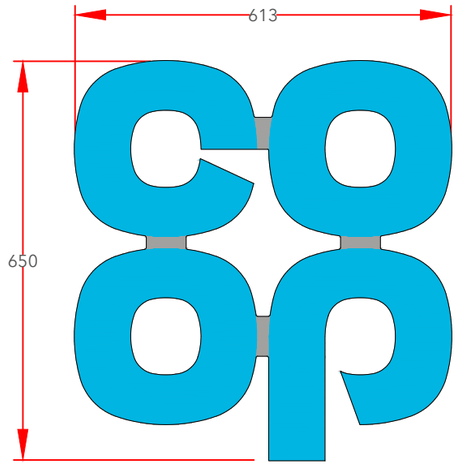

650mm
Scale 1:10 @A3

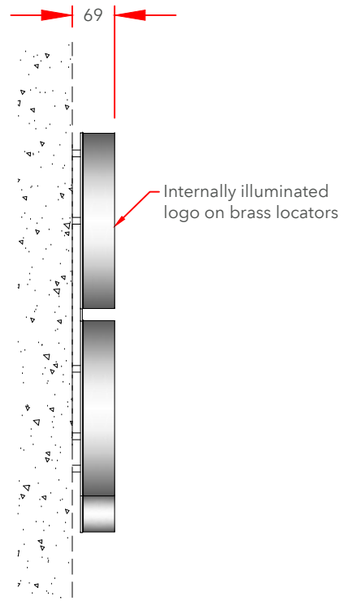

Cross Section
Scale 1:10 @A3

Sign P Specifications:

650mm Single sided built up logo.
Steel mounting plate with individual built-up internally illuminated letters.Mounting plate to be 3mm Mild Steel fixed to building substrate with brass locator fixings.

3D built-up letters to have aluminium sides, 50mm deep with 5mm Co-op BLUE acrylic faces. All visible edges, aluminium returns & mounting plate to be finished Silver RAL 9006 60% gloss. Internally illuminated by white LEDs.
(CFP-L-WM0650/B)

Collections

Store Name:	Mapplewell	Address:	Blacker Road
Store No:	7234		Mapplewell
Futurama W.O:	128729		South Yorkshire
Store Type:	Everyday Convenience Plus - Mainstream		S75 6BW
Programme:	BAU	Revision:	Original Scheme
CAD reference:	P5F3M0 (Unlocked CAD)	Author:	KP

Olympia House
Lockwood Court
Middleton Grove
Leeds
LS11 5TY
United Kingdom

Telephone:
0113 270 5595
Facsimile:
0113 277 1143
E-mail:
postbox@futurama.ltd.uk

delivering branded environments™

futurama