DIMENSIONS IN mm - DO NOT SCALE FROM DRAWING - REFER TO ANNOTATION

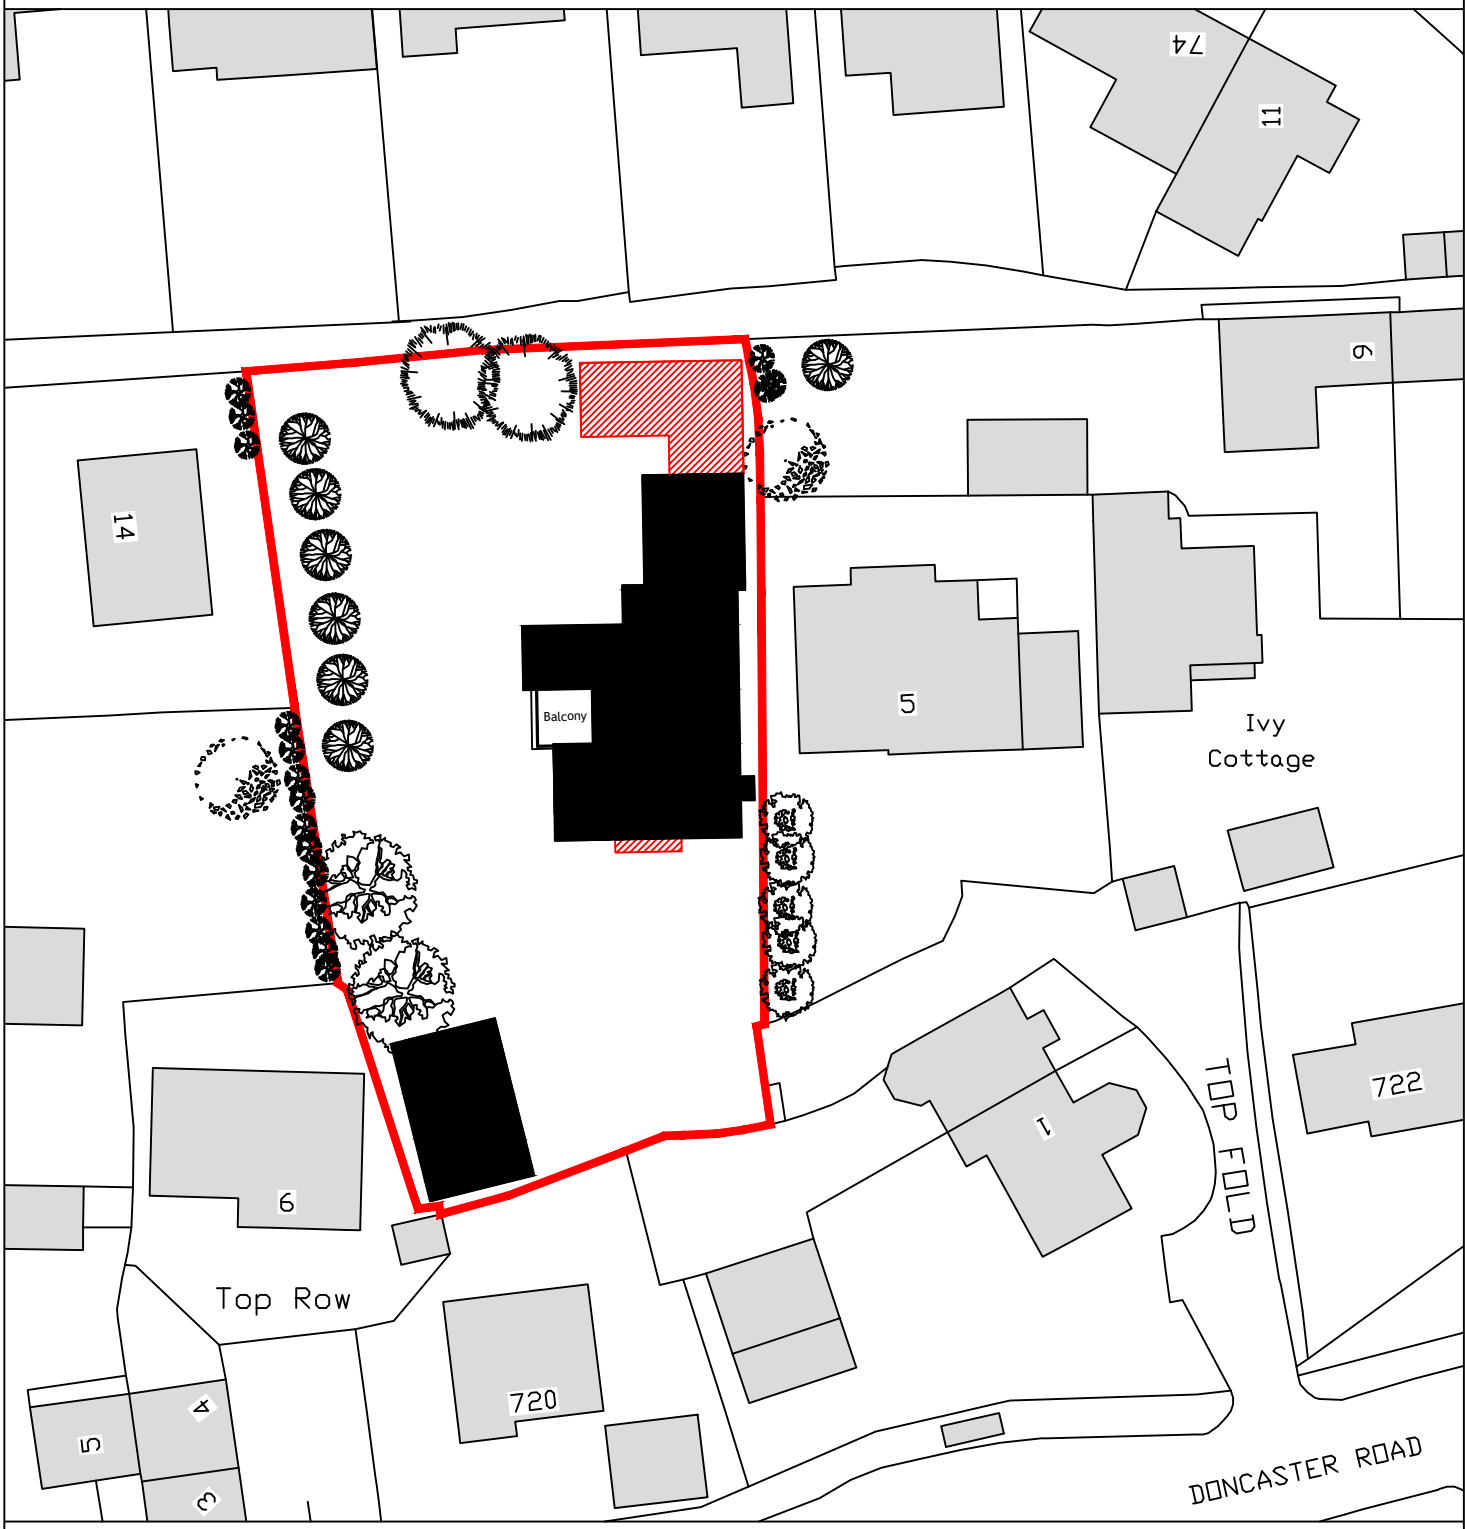

ProMan Consultancy Ltd.
14 LAPWING VIEW
HORBURY BRIDGE
WAKEFIELD
WF4 5NZ

Tel: 01924 279307
Mobile: 07985 043318

PROJECT MANAGEMENT & ARCHITECTURAL SERVICES
Web: www.promanconsultancy.co.uk EMAIL: info@promanconsultancy.co.uk

Project:
Mr & Mrs Kirkland
7 Topfold, Doncaster Road,
S71 5EL

Drawing Title:
Block Plan

N
W
E
S

Project No.	*Drawing No.*	*Revision:*	*Drawn:*	*Date:*	*Scale:*
1433	1433-11	01	DK	Nov 21	1:1500@A4