

EXISTING SITE SIGNAGE



CLIENT	ONE STOP	REF No.	RA/----	REV	DATE	DESCRIPTION
STORE NAME	Barnsley Hoyland	DATE	23/02/2017	-	-	-
EPOS CODE	5017	SCALE	as detailed @ A3	-	-	-
PROJ TYPE	Refit	DRAWN	IR	-	-	-
PM	Rob Archer	DWG No.	A	-	-	-

PROPOSED SITE SIGNAGE

Item 1 - One Stop Fascia
550mm Logo
See specification page for detail

a. size: 10,090mm x 660mm H x 75mm D
b. size: 4,750mm x 660mm H x 75mm D

Item 2 - One Stop Projecting Sign
See specification page for detail.

size: 940mm x 610mm x 150mm D

Item 3 - Subway Fascia
400mm Logo
See specification page for detail

size: 6,375mm x 660mm H x 200mm D

Item 4 - Subway Projecting Sign
See specification page for detail.



size: 915mm x 610mm x 85mm D

Item 5 - PETG Frames
Extruded aluminium panatrim frame finished white to incorporate a clear polycarbonate face with a digitally printed image applied to reverse of the panel backed up with white vinyl/foamex

a. size: 1,200mm x 1,750mm H
includes 20mm top/bottom brackets

Item 6 - Manifestation
Window manifestation

size: to suit area

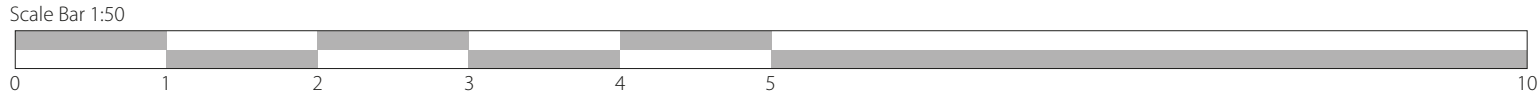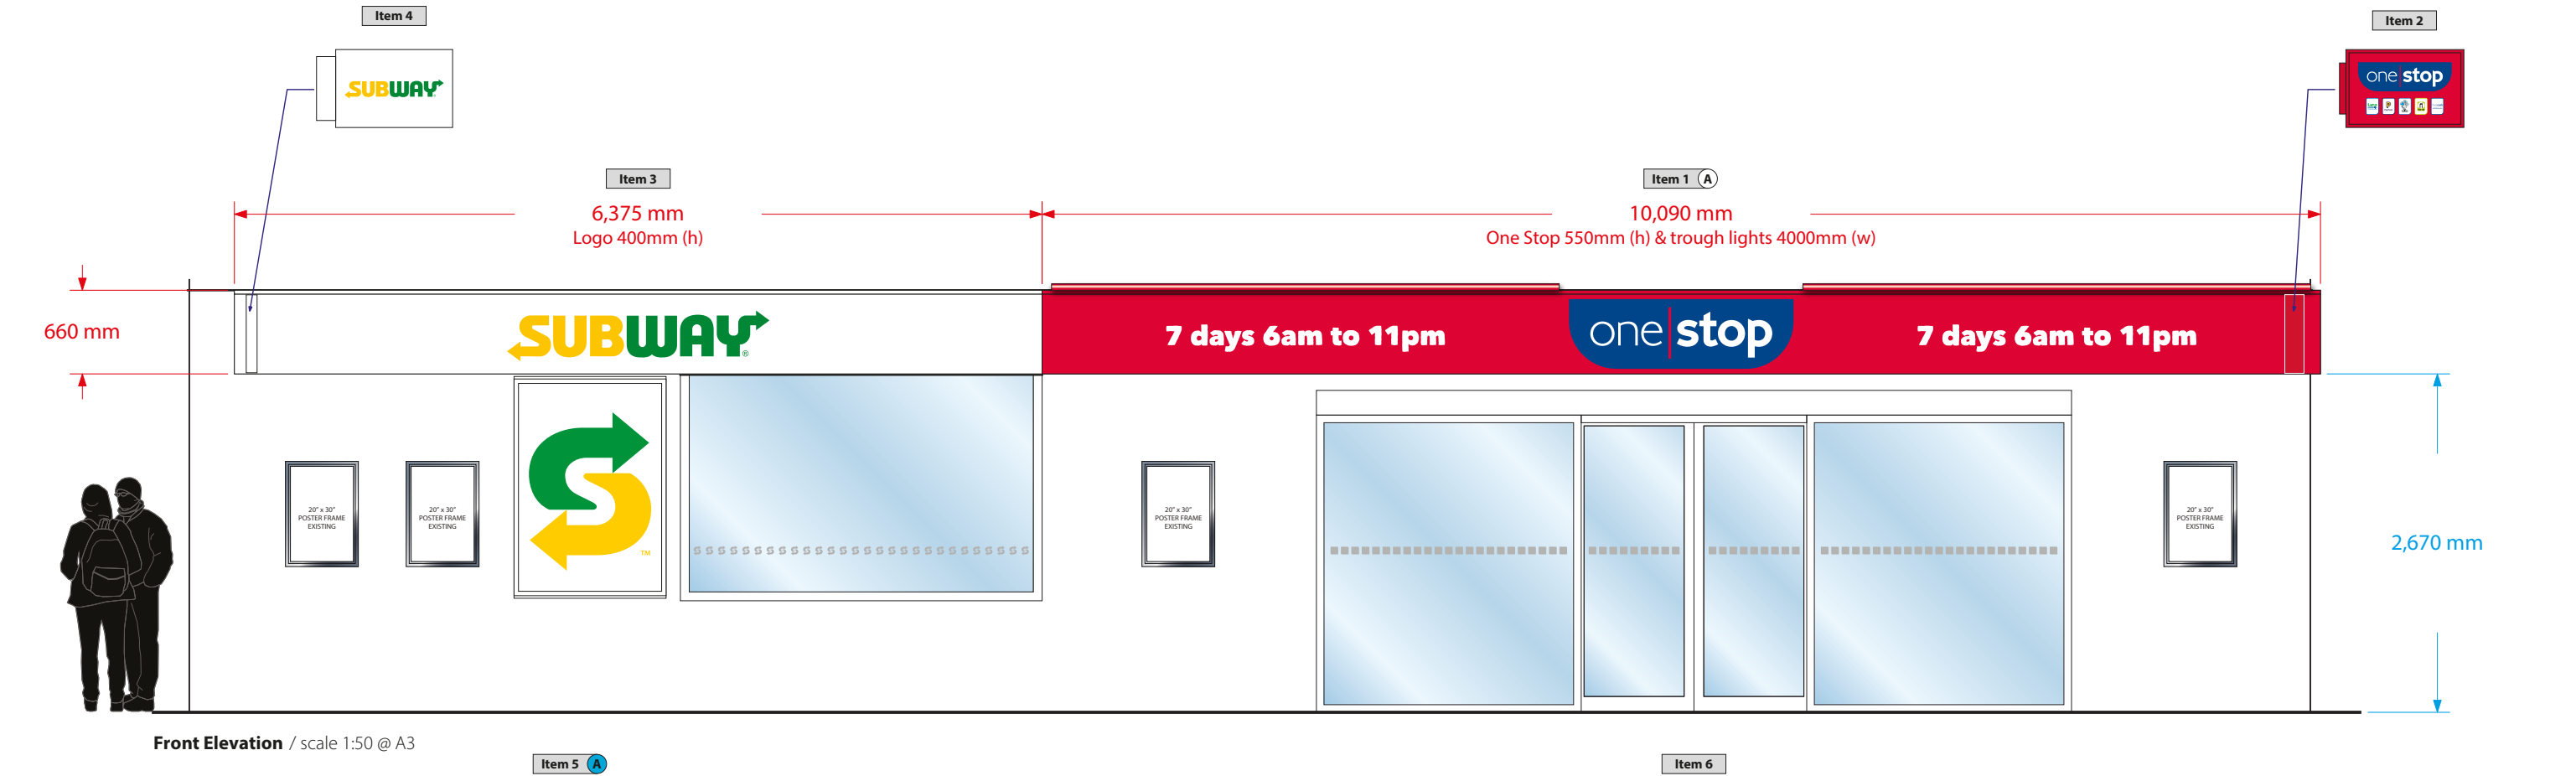

Key: ● ACM Panel ● PETG ● Window Vinyl - External ● Window Vinyl - Internal




Unit 7 Fulcrum One, Solent Way
Whiteley, Hants PO15 7FE
Tel: 0845 8722 870
Fax: 0845 8722 871
Web: www.innovatesigns.co.uk
Email: info@innovatesigns.co.uk

CLIENT	ONE STOP	REF No.	RA/----	REV	DATE	DESCRIPTION
STORE NAME	Barnsley Hoyland	DATE	23/02/2017	-	-	-
EPOS CODE	5017	SCALE	as detailed @ A3	-	-	-
PROJ TYPE	Refit	DRAWN	IR	-	-	-
PM	Rob Archer	DWG No.	A	-	-	-


This drawing is for approval purposes.
Please check all details noted on the drawing including spelling, and provide written confirmation of your approval to the Innovate Signs project manager. Once approved production will commence based on the approved drawing. Any changes made after production has begun will incur an additional cost.

PROPOSED SITE SIGNAGE

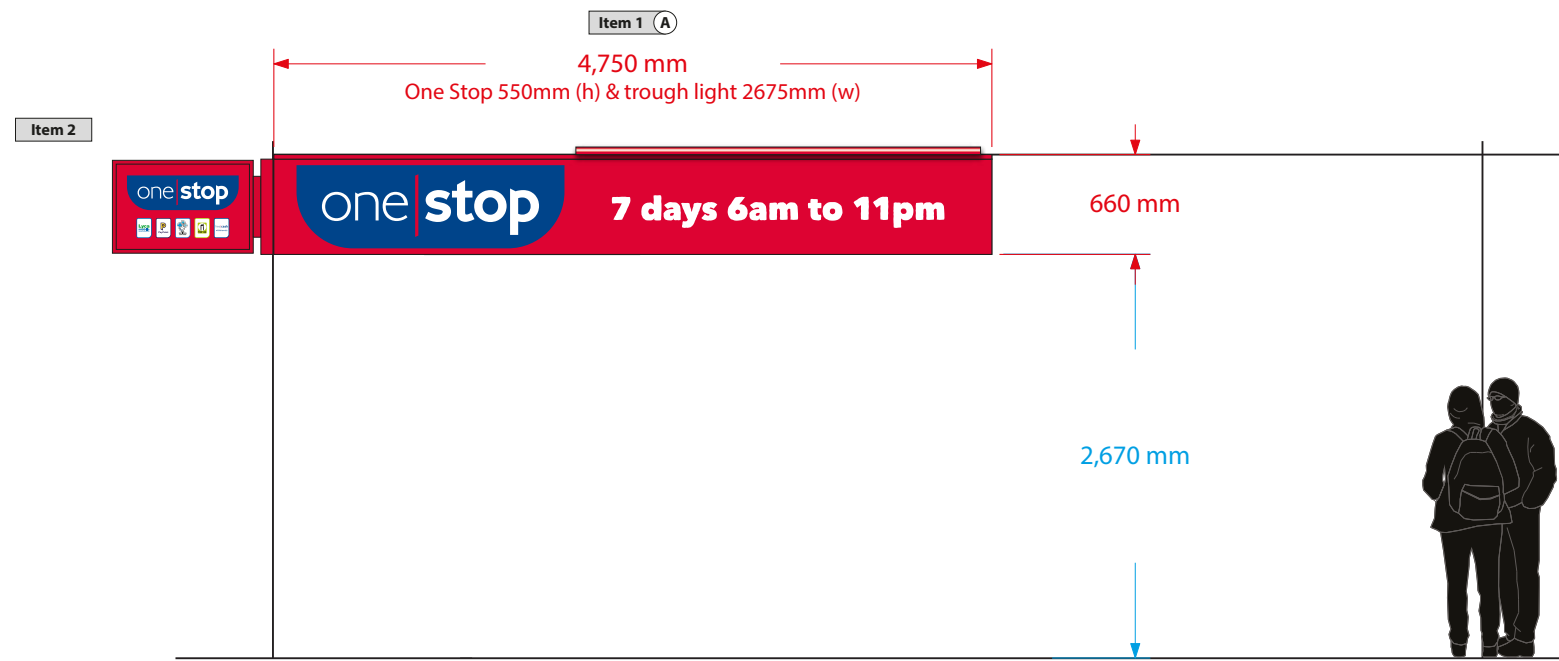

Side Elevation / scale 1:50 @ A3



Scale Bar 1:50

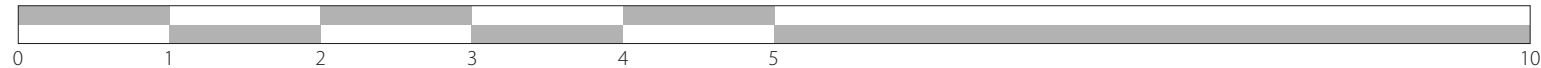

Key: ACM Panel PETG Window Vinyl - **External** Window Vinyl - **Internal**

 Unit 7 Fulcrum One, Solent Way Whiteley, Hants PO15 7FE Tel: 0845 8722 870 Fax: 0845 8722 871 Web: www.innovatesigns.co.uk Email: info@innovatesigns.co.uk	CLIENT	ONE STOP	REF No.	RA/----	REV	DATE	DESCRIPTION	This drawing is for approval purposes. Please check all details noted on the drawing including spelling, and provide written confirmation of your approval to the Innovate Signs project manager. Once approved production will commence based on the approved drawing. Any changes made after production has begun will incur an additional cost.
	STORE NAME	Barnsley Hoyland	DATE	23/02/2017	-	-	-	
	EPOS CODE	5017	SCALE	as detailed @ A3	-	-	-	
	PROJ TYPE	Refit	DRAWN	IR	-	-	-	
	PM	Rob Archer	DWG No.	A	-	-	-	

FASCIA SIGN SPECIFICATION

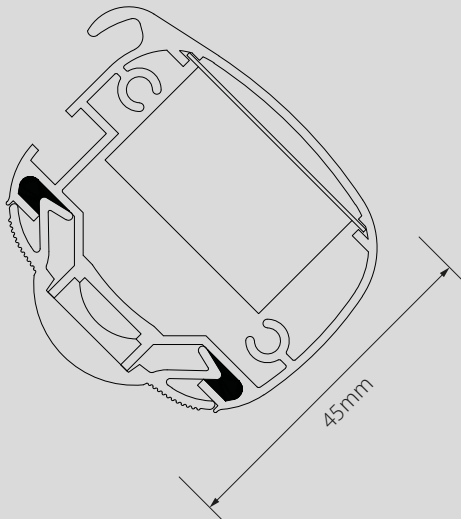
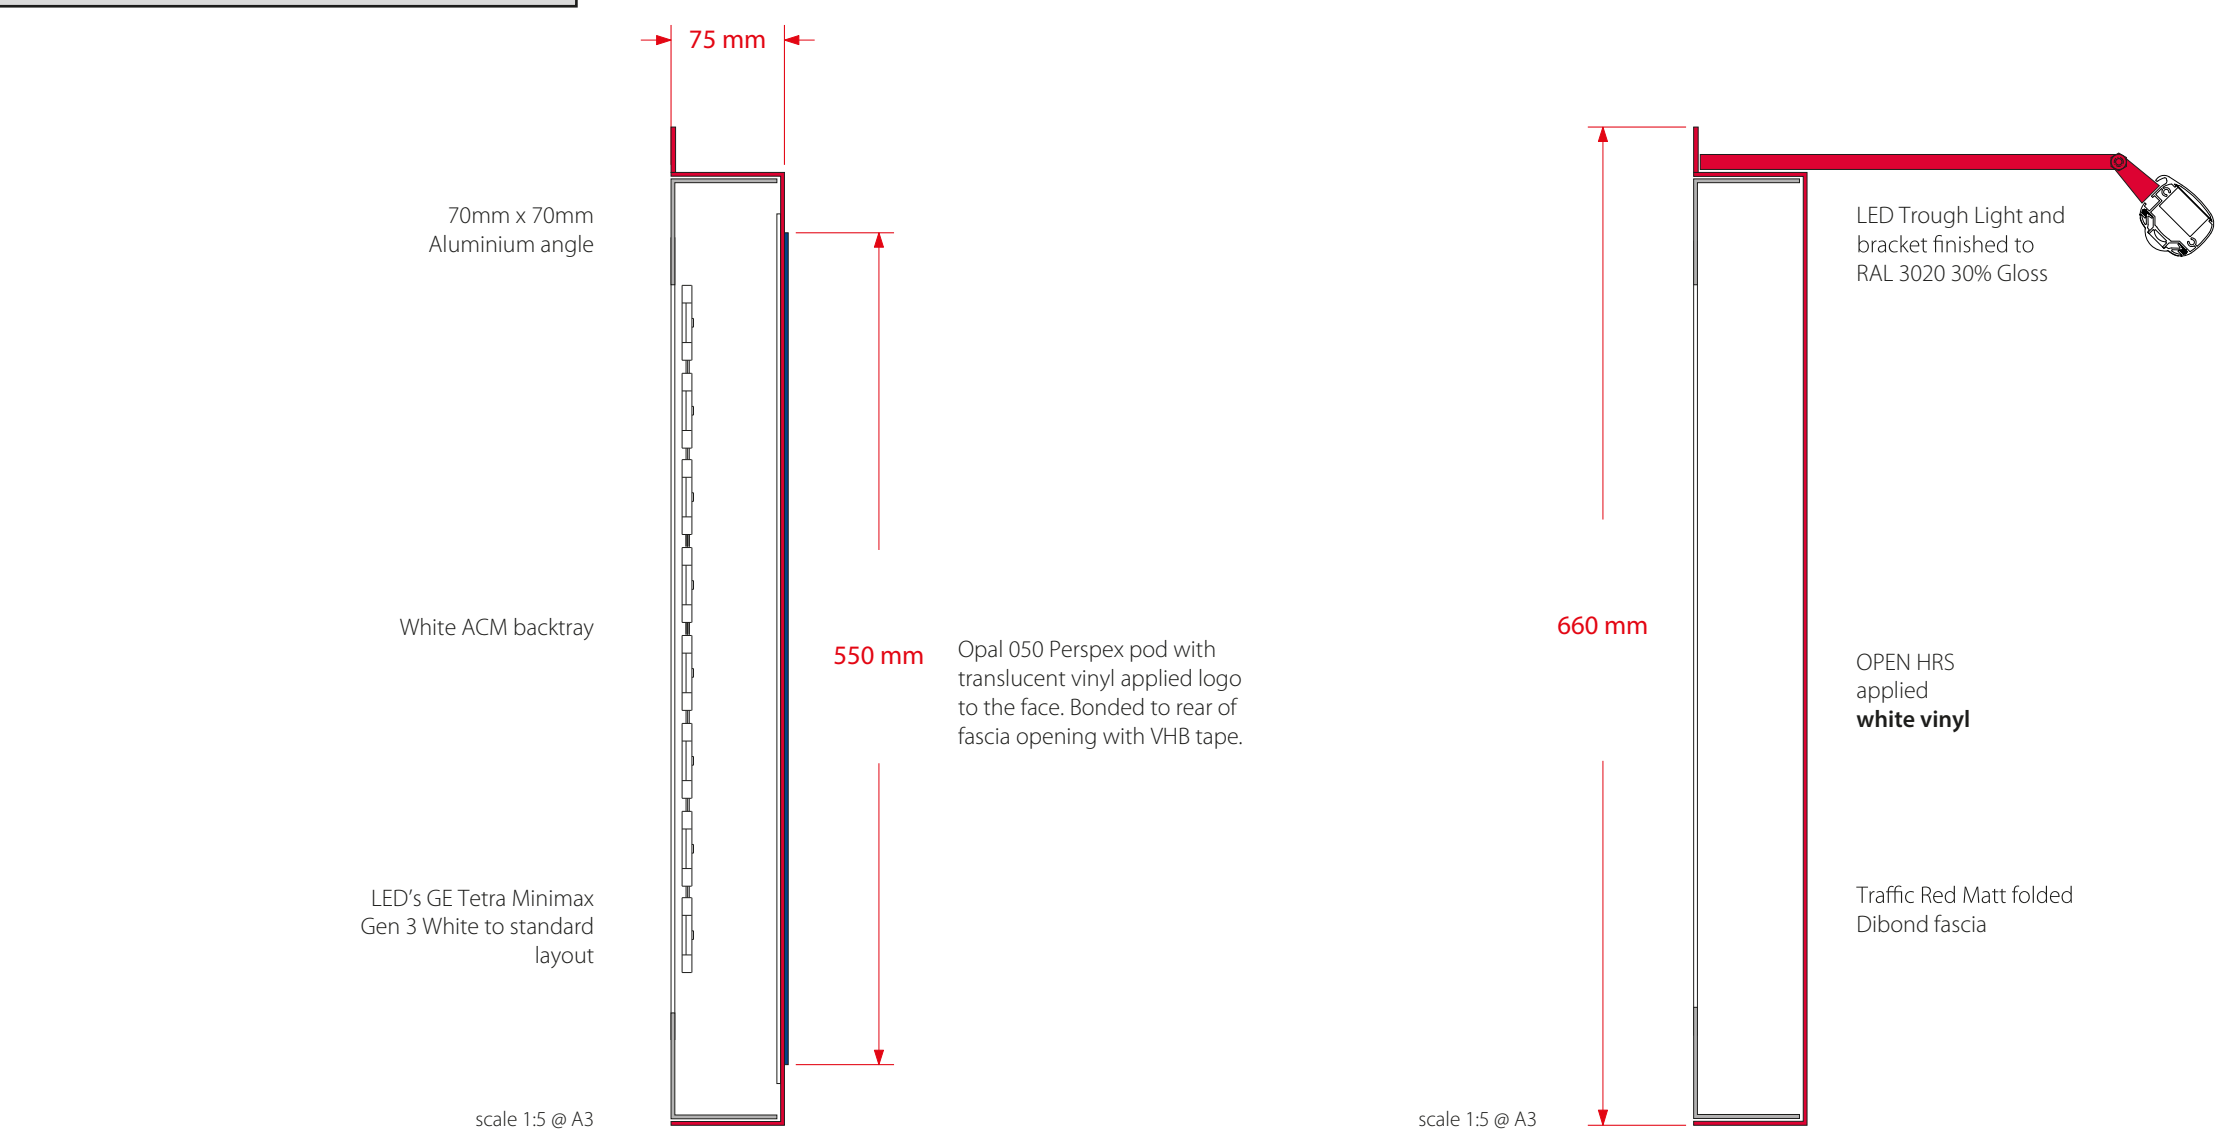


Technical Specification - Ecolux Mini

LED strip
Latest high lighting chip giving 1650 Lumens per metre LED output. Only 14.4 watts per metre power consumption 75% energy saving compared to Fluorescent.
24 volt input, less current less voltage drop. 6000k cool white or 3000k warm white 120 degree angle.
IP65 protected, 50,000 hours+ lamp life. 5 year Warranty.
Full CE certification and ROHS compliant.

Drivers
Epoxy encapsulated fully isolated case with IP67 protection. Constant voltage design. Short circuit, over current, over voltage protection. Fitted onto quick release slide in Gear Trays. Full CE certification and ROHS compliant.

Light Fitting
Specially designed 45mm aluminium extrusion supplied up to 6000mm lengths which can be joined together using cast aluminium connectors. Die cast aluminium end caps with rear cable entry Standard 300mm multi brackets. Snap-in polycarbonate 90 degree magnifying lens diffuser. Casing sealed and certificated to IP65. Full CE certificate and 5 year parts warranty. Conforms to BS EN 60598-1:2015 and BS EN 60598-2-1:1989 'UK Deviations Only'.

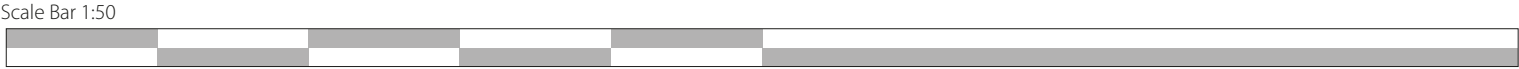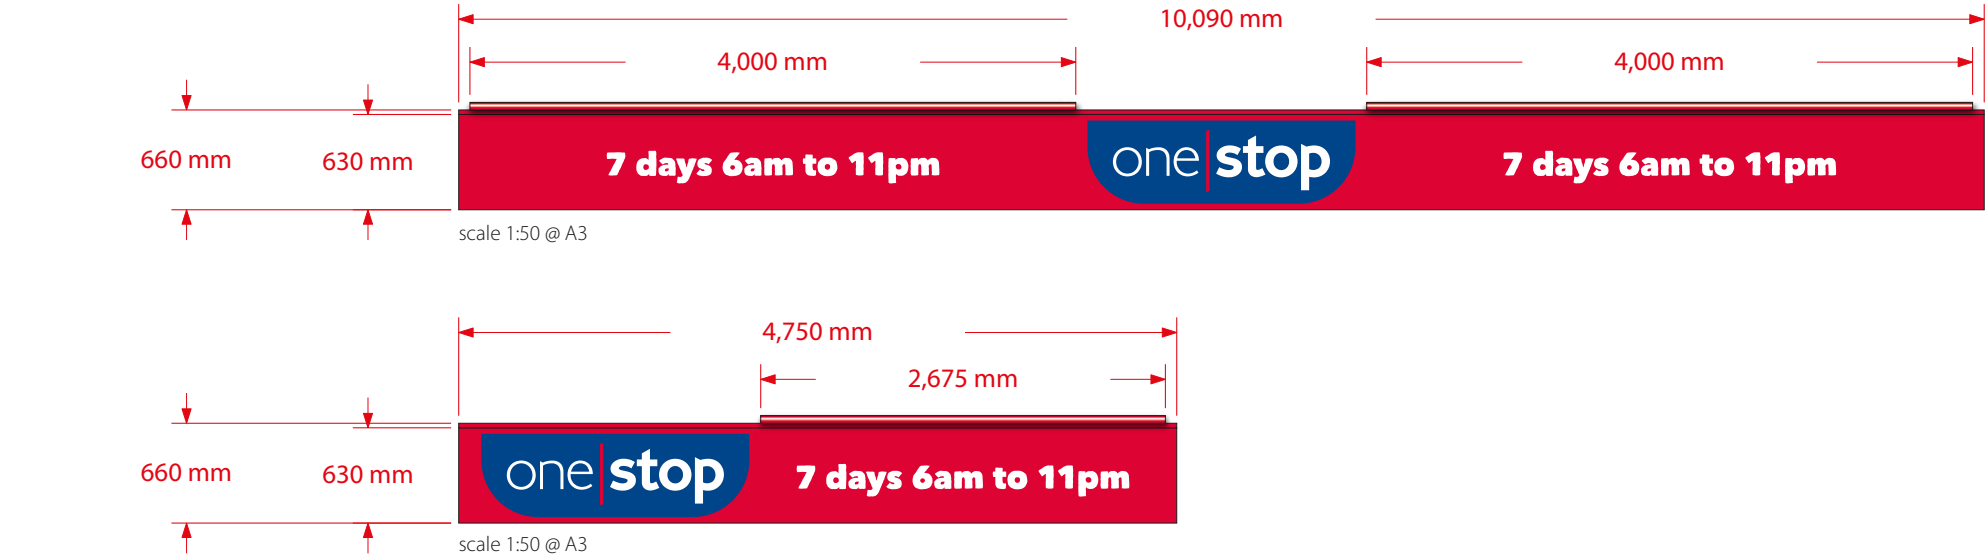

Unit 7 Fulcrum One, Solent Way
Whiteley, Hants PO15 7FE
Tel: 0845 8722 870
Fax: 0845 8722 871
Web: www.innovatesigns.co.uk
Email: info@innovatesigns.co.uk

CLIENT	ONE STOP	REF No.	RA/----	REV	DATE	DESCRIPTION
STORE NAME	Barnsley Hoyland	DATE	23/02/2017	-	-	-
EPOS CODE	5017	SCALE	as detailed @ A3	-	-	-
PROJ TYPE	Refit	DRAWN	IR	-	-	-
PM	Rob Archer	DWG No.	A	-	-	-

This drawing is for approval purposes.
Please check all details noted on the drawing including spelling, and provide written confirmation of your approval to the Innovate Signs project manager. Once approved production will commence based on the approved drawing. Any changes made after production has begun will incur an additional cost.






Aluminium signcase finished red. Opal acrylic faces on both sides of sign (sign is double sided) with face applied digitally printed graphics. Internally illuminated by LED's.

Scale 1:10 @ A3

Replacement panels required for exisitng projection sign

CLIENT	ONE STOP	REF No.	RA/----	REV	DATE	DESCRIPTION
STORE NAME	Barnsley Hoyland	DATE	23/02/2017	-	-	-
EPOS CODE	5017	SCALE	as detailed @ A3	-	-	-
PROJ TYPE	Refit	DRAWN	IR	-	-	-
PM	Rob Archer	DWG No.	A	-	-	-

SUBWAY SIGN SPECIFICATION

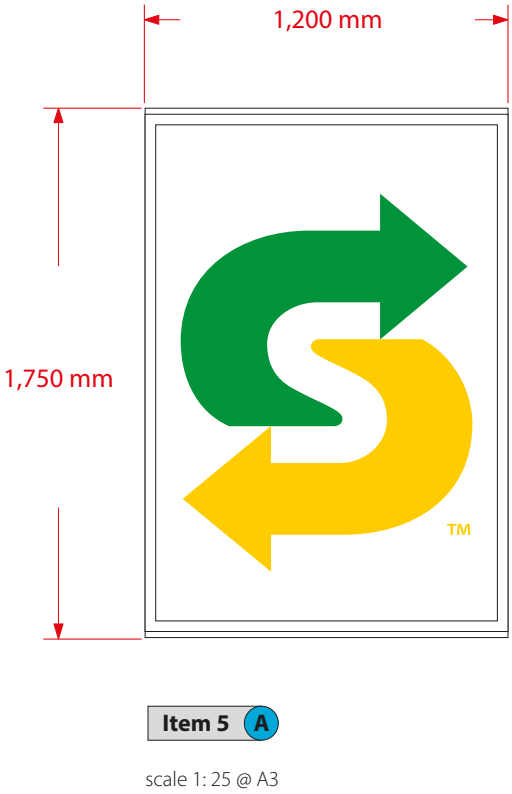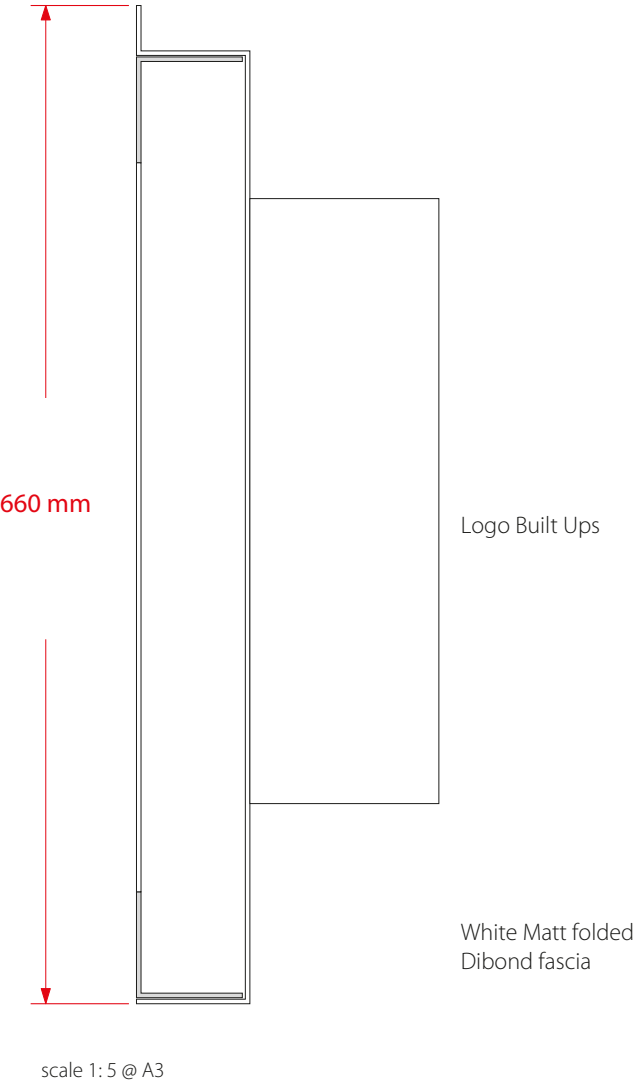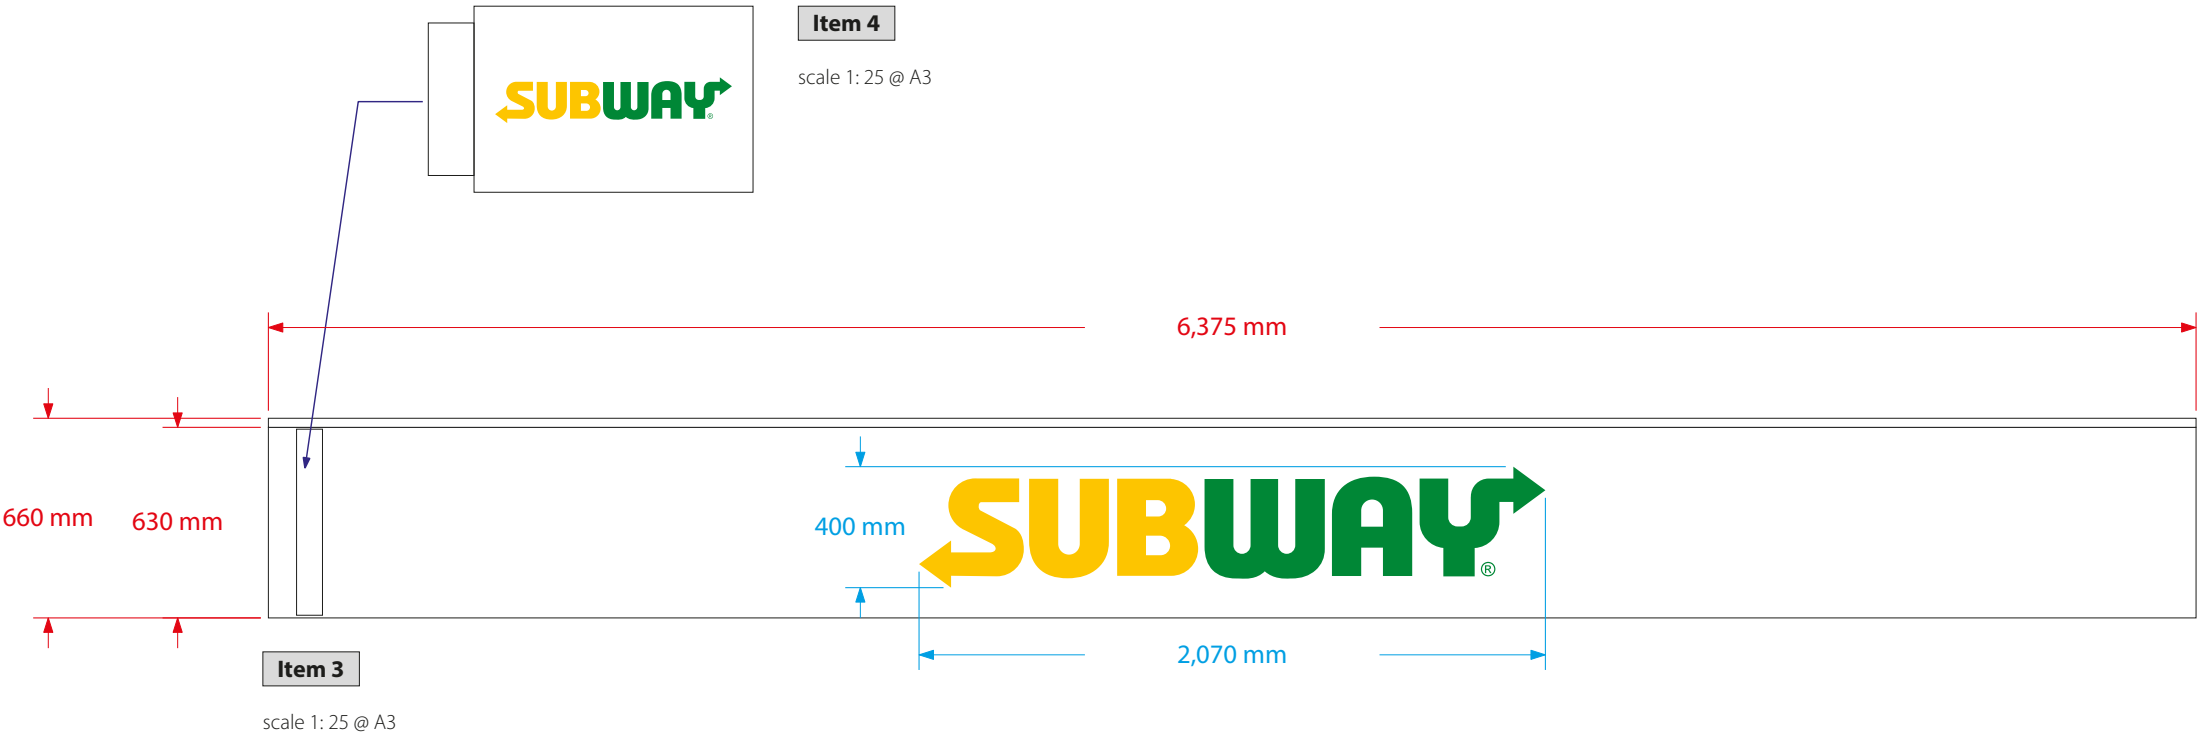


Manifestation



CLIENT	ONE STOP	REF No.	RA/----	REV	DATE	DESCRIPTION
STORE NAME	Barnsley Hoyland	DATE	23/02/2017			
EPOS CODE	5017	SCALE	as detailed @ A3			
PROJ TYPE	Refit	DRAWN	IR			
PM	Rob Archer	DWG No.		-	-	-



Subway Signage: Projecting Sign

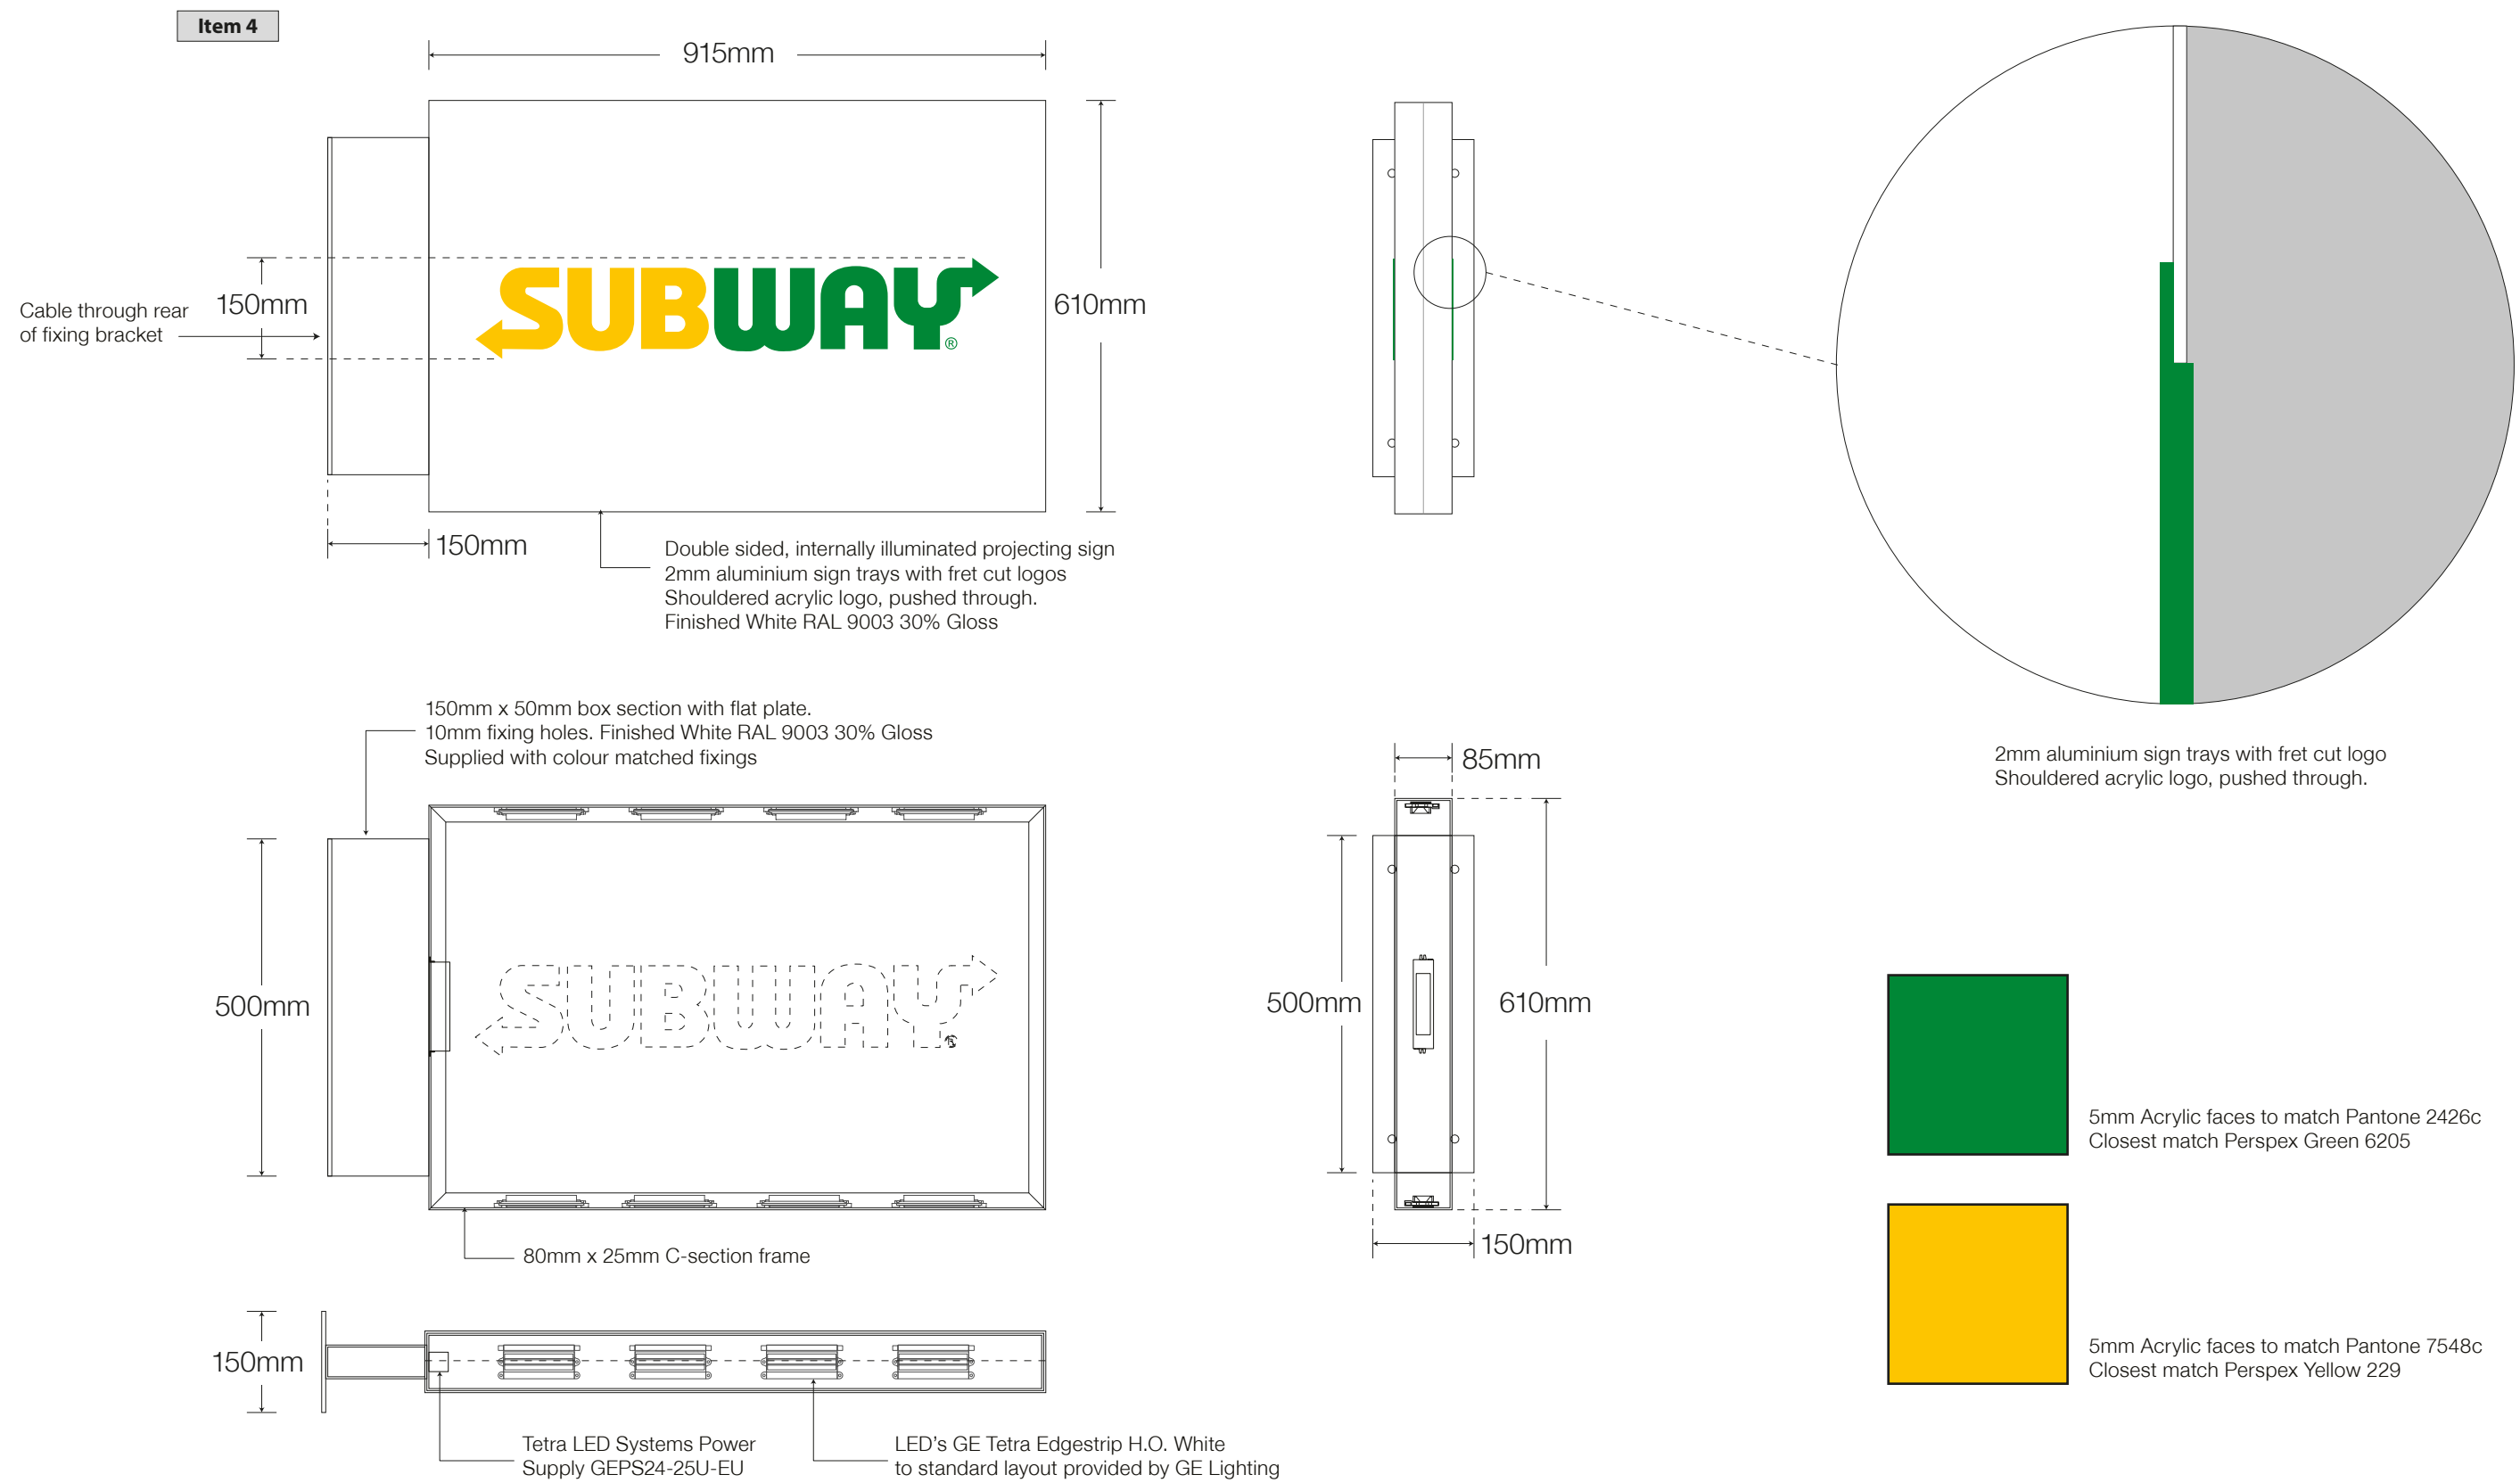

CLIENT	ONE STOP	REF No.	RA/----	REV	DATE	DESCRIPTION
STORE NAME	Barnsley Hoyland	DATE	23/02/2017	-	-	-
EPOS CODE	5017	SCALE	as detailed @ A3	-	-	-
PROJ TYPE	Refit	DRAWN	IR	-	-	-
PM	Rob Archer	DWG No.	A	-	-	-







Stainless steel built up letters with 125mm returns
Finishes to match Pantone 7548c and Pantone 2426c with 30% Gloss
Internally finished white. Internal illumination via Agilight LEDs
Colour matching 5mm acrylic faces.
® logo built up only with White Self adhesive face, non-illuminated.

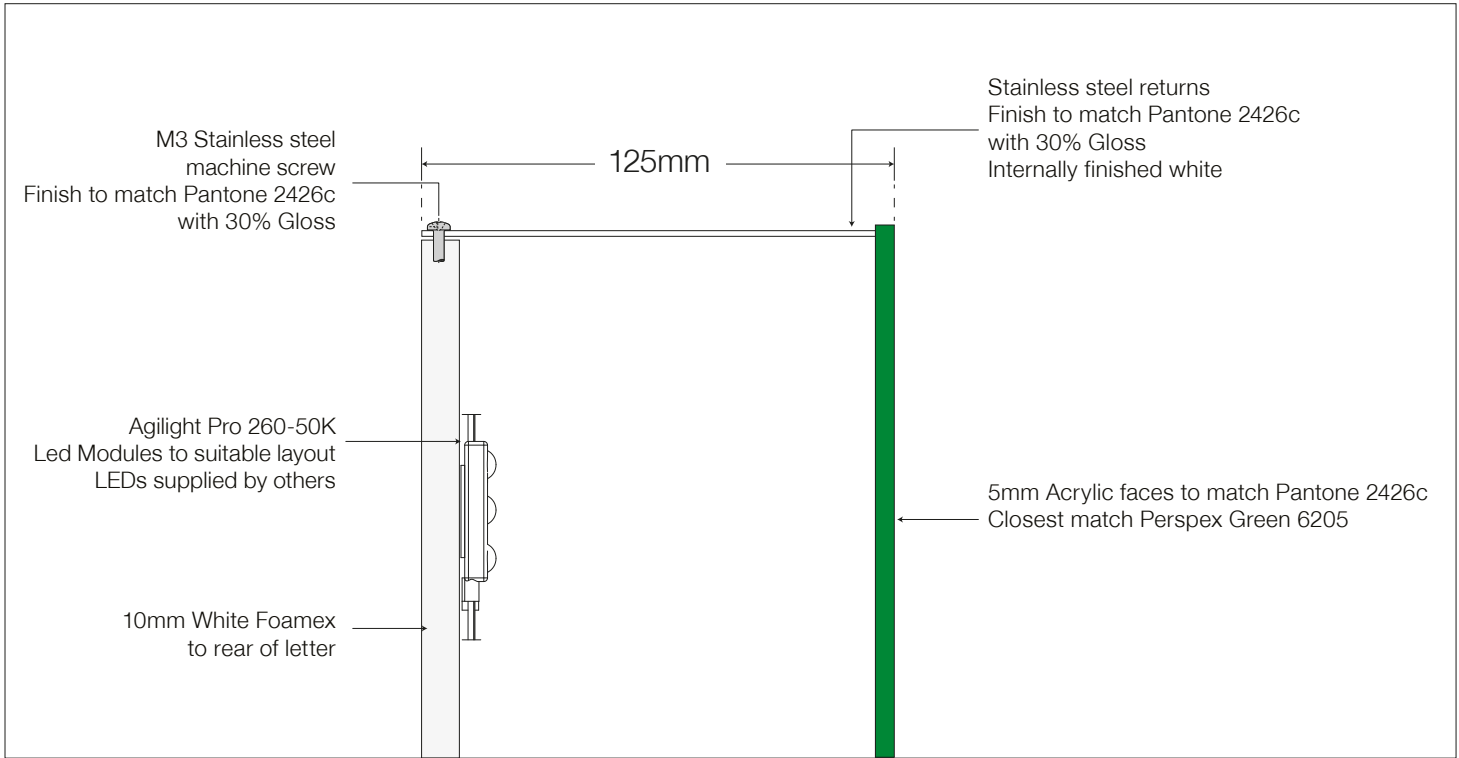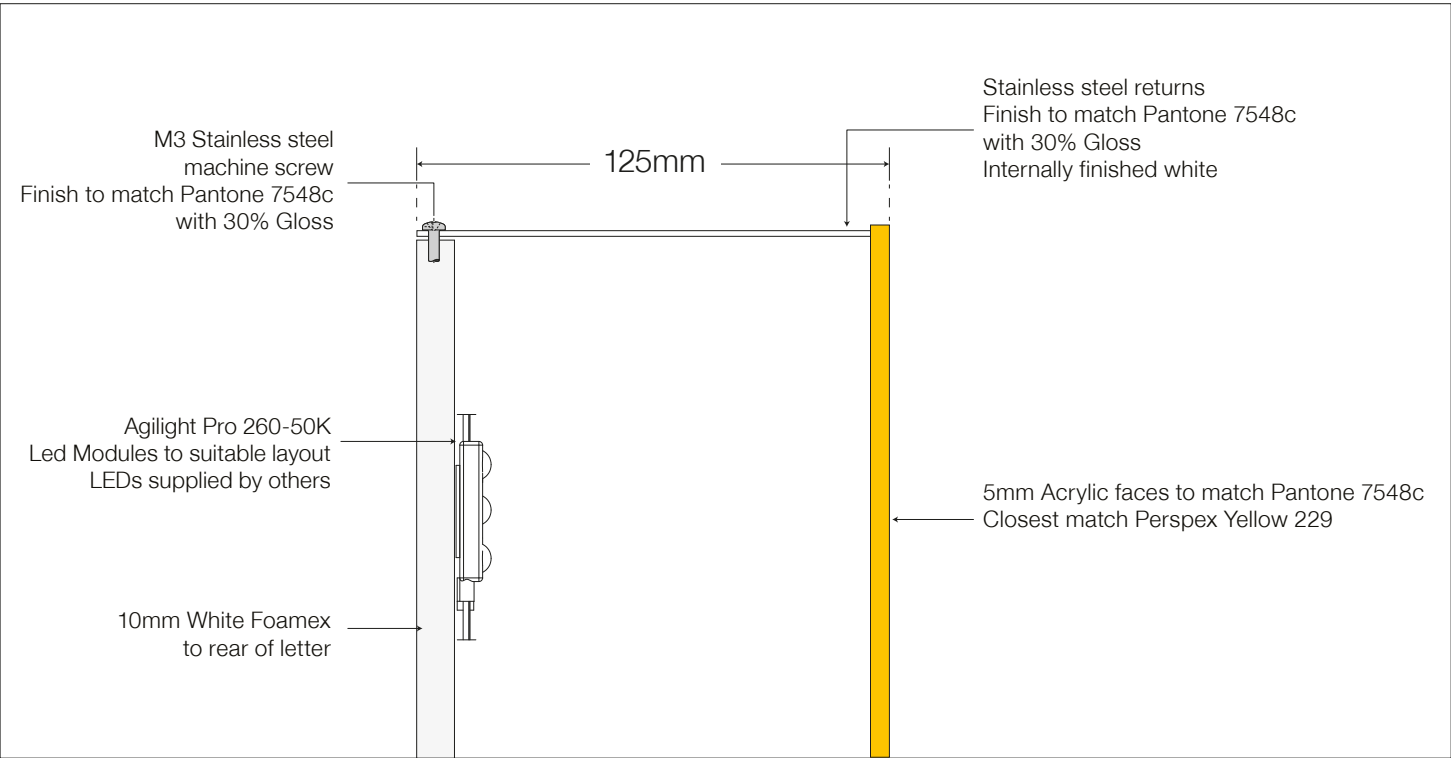

CLIENT	ONE STOP	REF No.	RA/----	REV	DATE	DESCRIPTION
STORE NAME	Barnsley Hoyland	DATE	23/02/2017	-	-	-
EPOS CODE	5017	SCALE	as detailed @ A3	-	-	-
PROJ TYPE	Refit	DRAWN	IR	-	-	-
PM	Rob Archer	DWG No.	A	-	-	-

One Stop Stores Ltd
148 West St, Hoyland, Barnsley S74 9DU

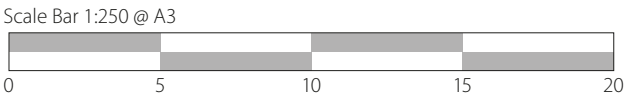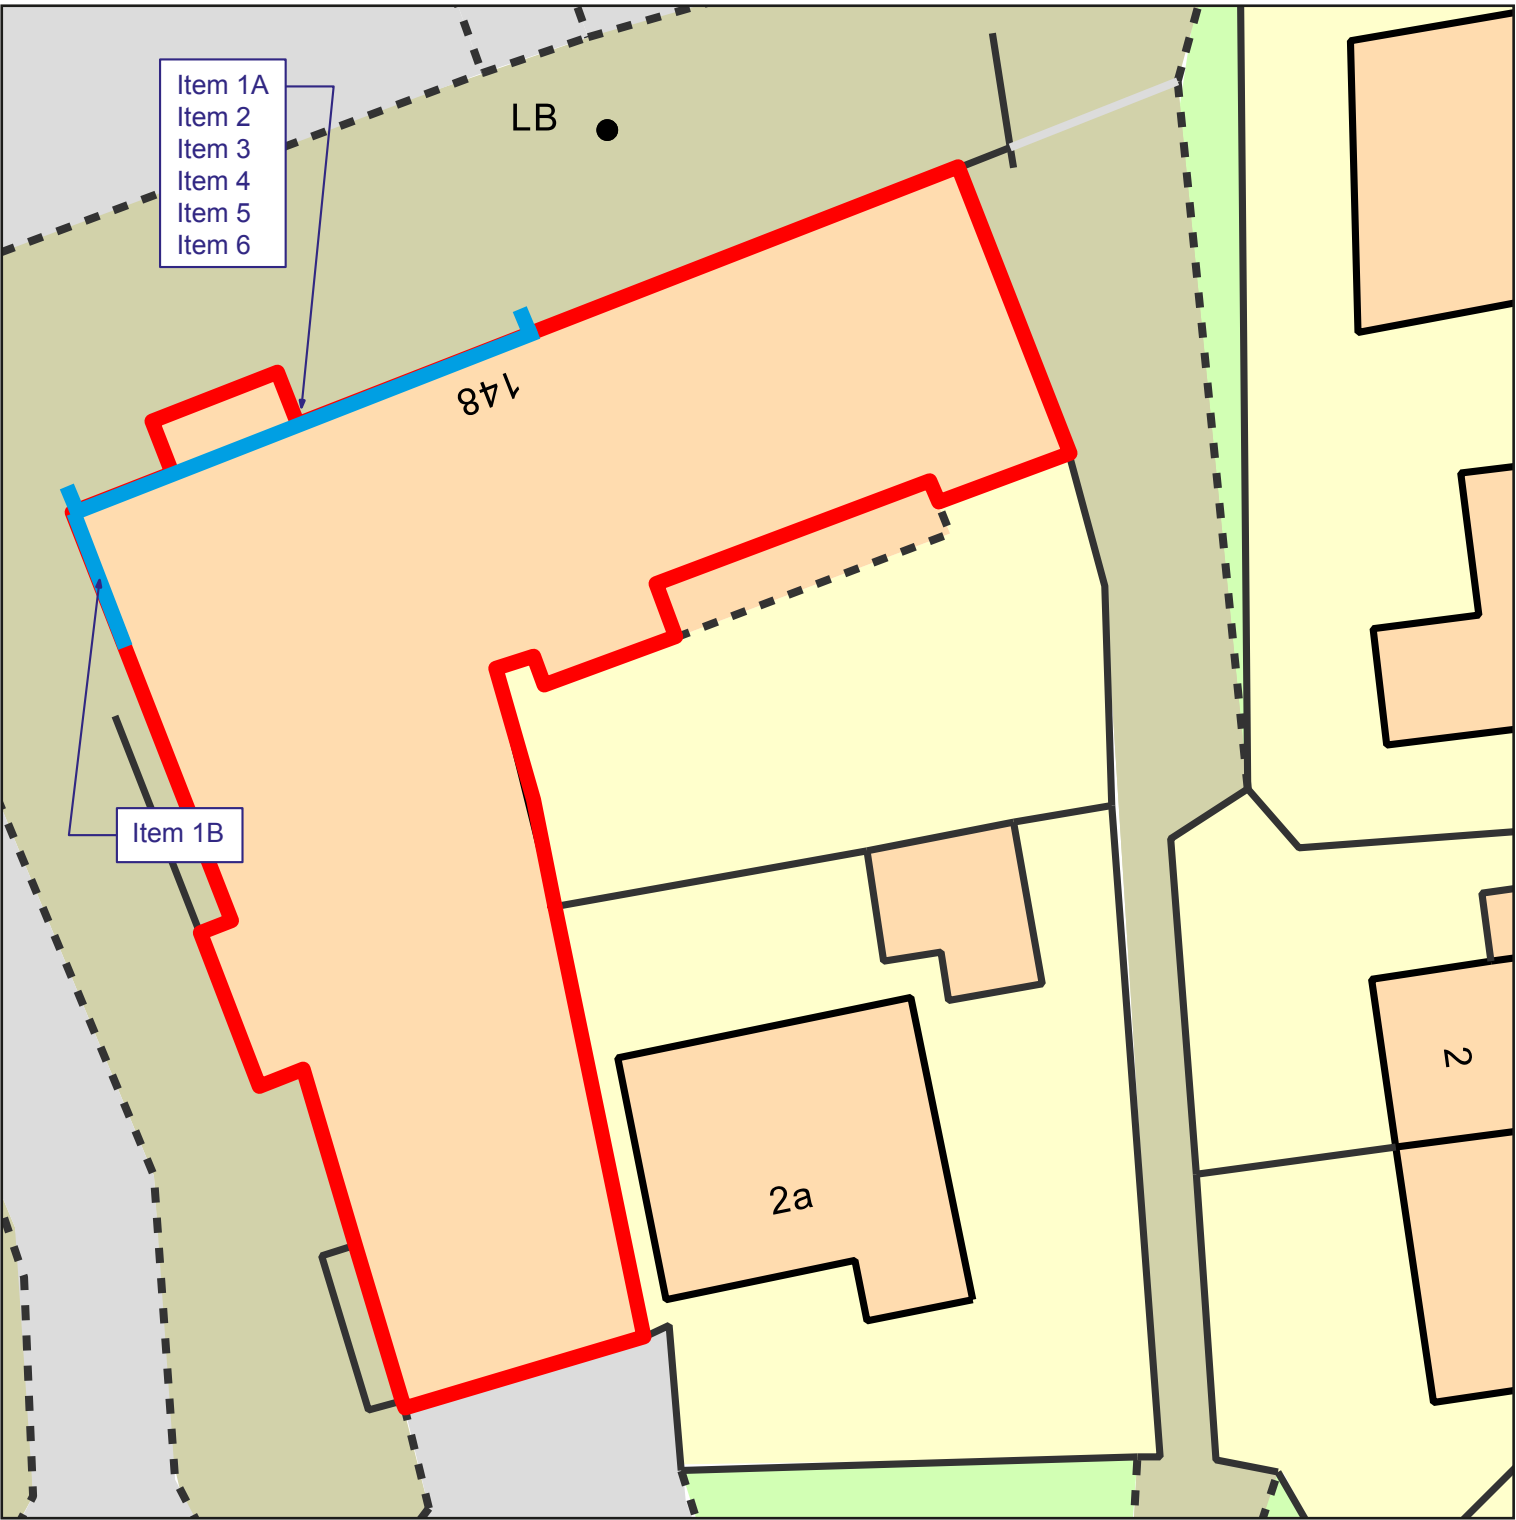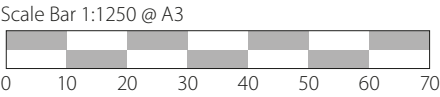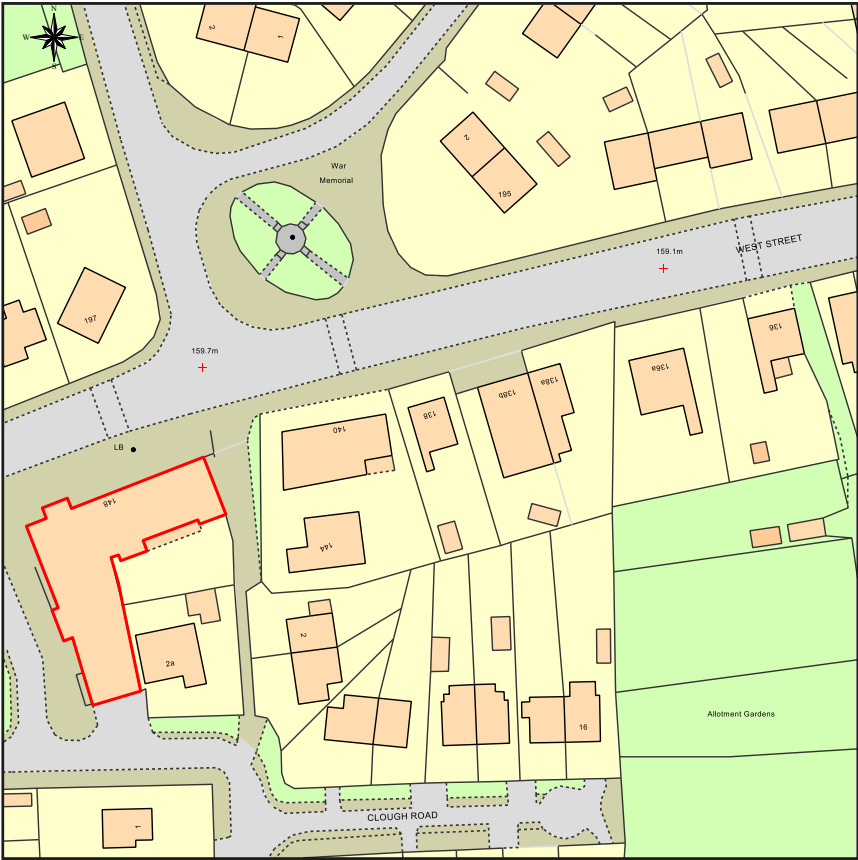

CLIENT	ONE STOP	REF No.	RA/----	REV	DATE	DESCRIPTION
STORE NAME	Barnsley Hoyland	DATE	23/02/2017	-	-	-
EPOS CODE	5017	SCALE	as detailed @ A3	-	-	-
PROJ TYPE	Refit	DRAWN	IR	-	-	-
PM	Rob Archer	DWG No.	A	-	-	-