



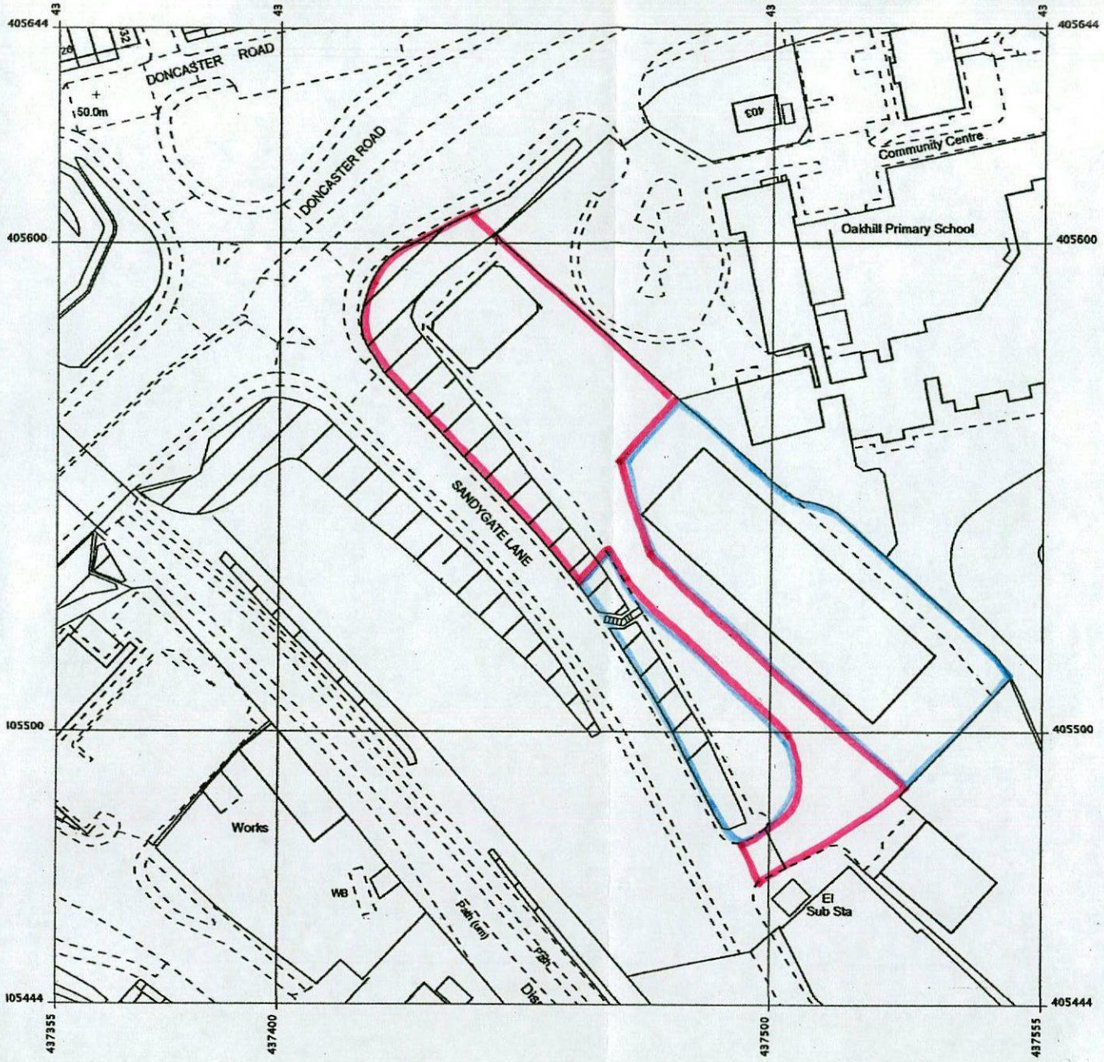

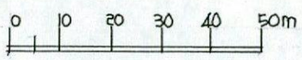

REVISION		DATE	DR	CH

Architectural Design Partnership

Kirksyde
9 Castle Road
Colne
Lancashire BB8 7AR
Tel: 01282 861876

PROJECT

CHANGE OF USE OF FORMER TILE CENTRE
TO RESTAURANT / TAKEAWAY
SANDYGATE LANE
BARNSLEY

DRAWING TITLE

LOCATION PLAN

THIS DRAWING IS COPYRIGHT
THIS DRAWING IS NOT TO BE SCALED
ALL DIMENSIONS TO BE CHECKED ON SITE
BEFORE COMMENCEMENT OF WORK
ADP TO BE NOTIFIED OF ANY ERRORS

DRAWN K J NOLAN DATE JUNE 2013

CHECKED SCALE 1: 1250

DRAWING NO **495/1**