


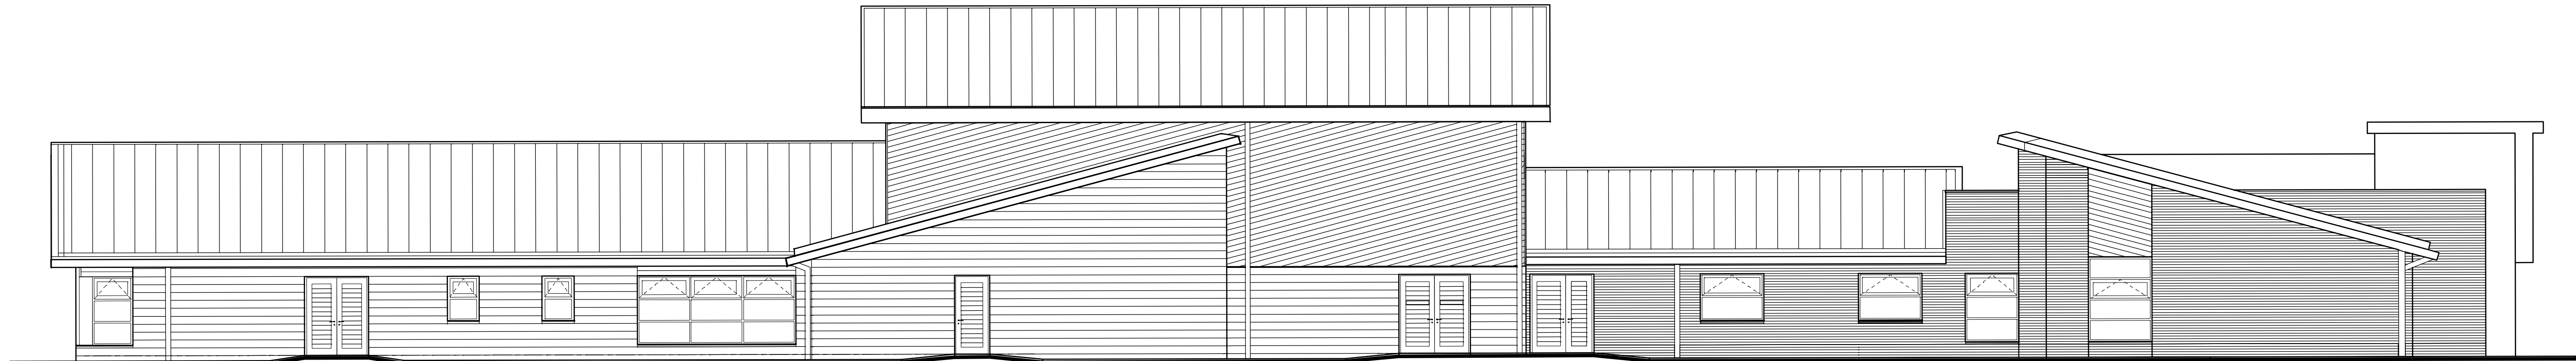

Elevation A




Elevation B



Elevation C



Elevation D

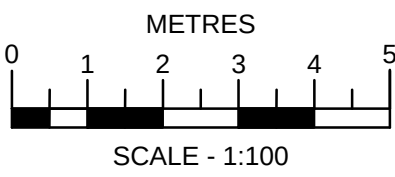

Revised: Date: Drawn: Checked:

PLANNING ISSUE

Wombwell Park Street Primary

Existing Elevations

Location:
Park Street, Wombwell
Barnsley, S73 0HS


Client:
PINNACLE

Job No: 3916-009 Drawing No: PL07
Date: 30.07.15 Drawn: MJ
Checked: S.Lonie
CAD Ref: 3916-009/CAD/PROJECT DRAWINGS/03 DRAWING ISSUES/03 PLANNING

WATSON BATTY
ARCHITECTS

Shires House, Shires Road
Guiseley, Leeds LS20 8EU
Leeds | Loughborough

T: 01943 876 665
E: enquiries@watsonbatty.com
W: www.watsonbatty.com

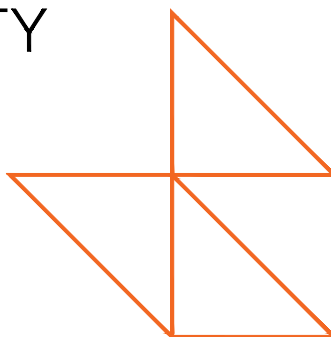

FUTURE BUILT

Note: Do not Scale from this drawing. All dimensions to be checked on site

