
PART OF

DO NOT SCALE

SHEET

DRG. No.

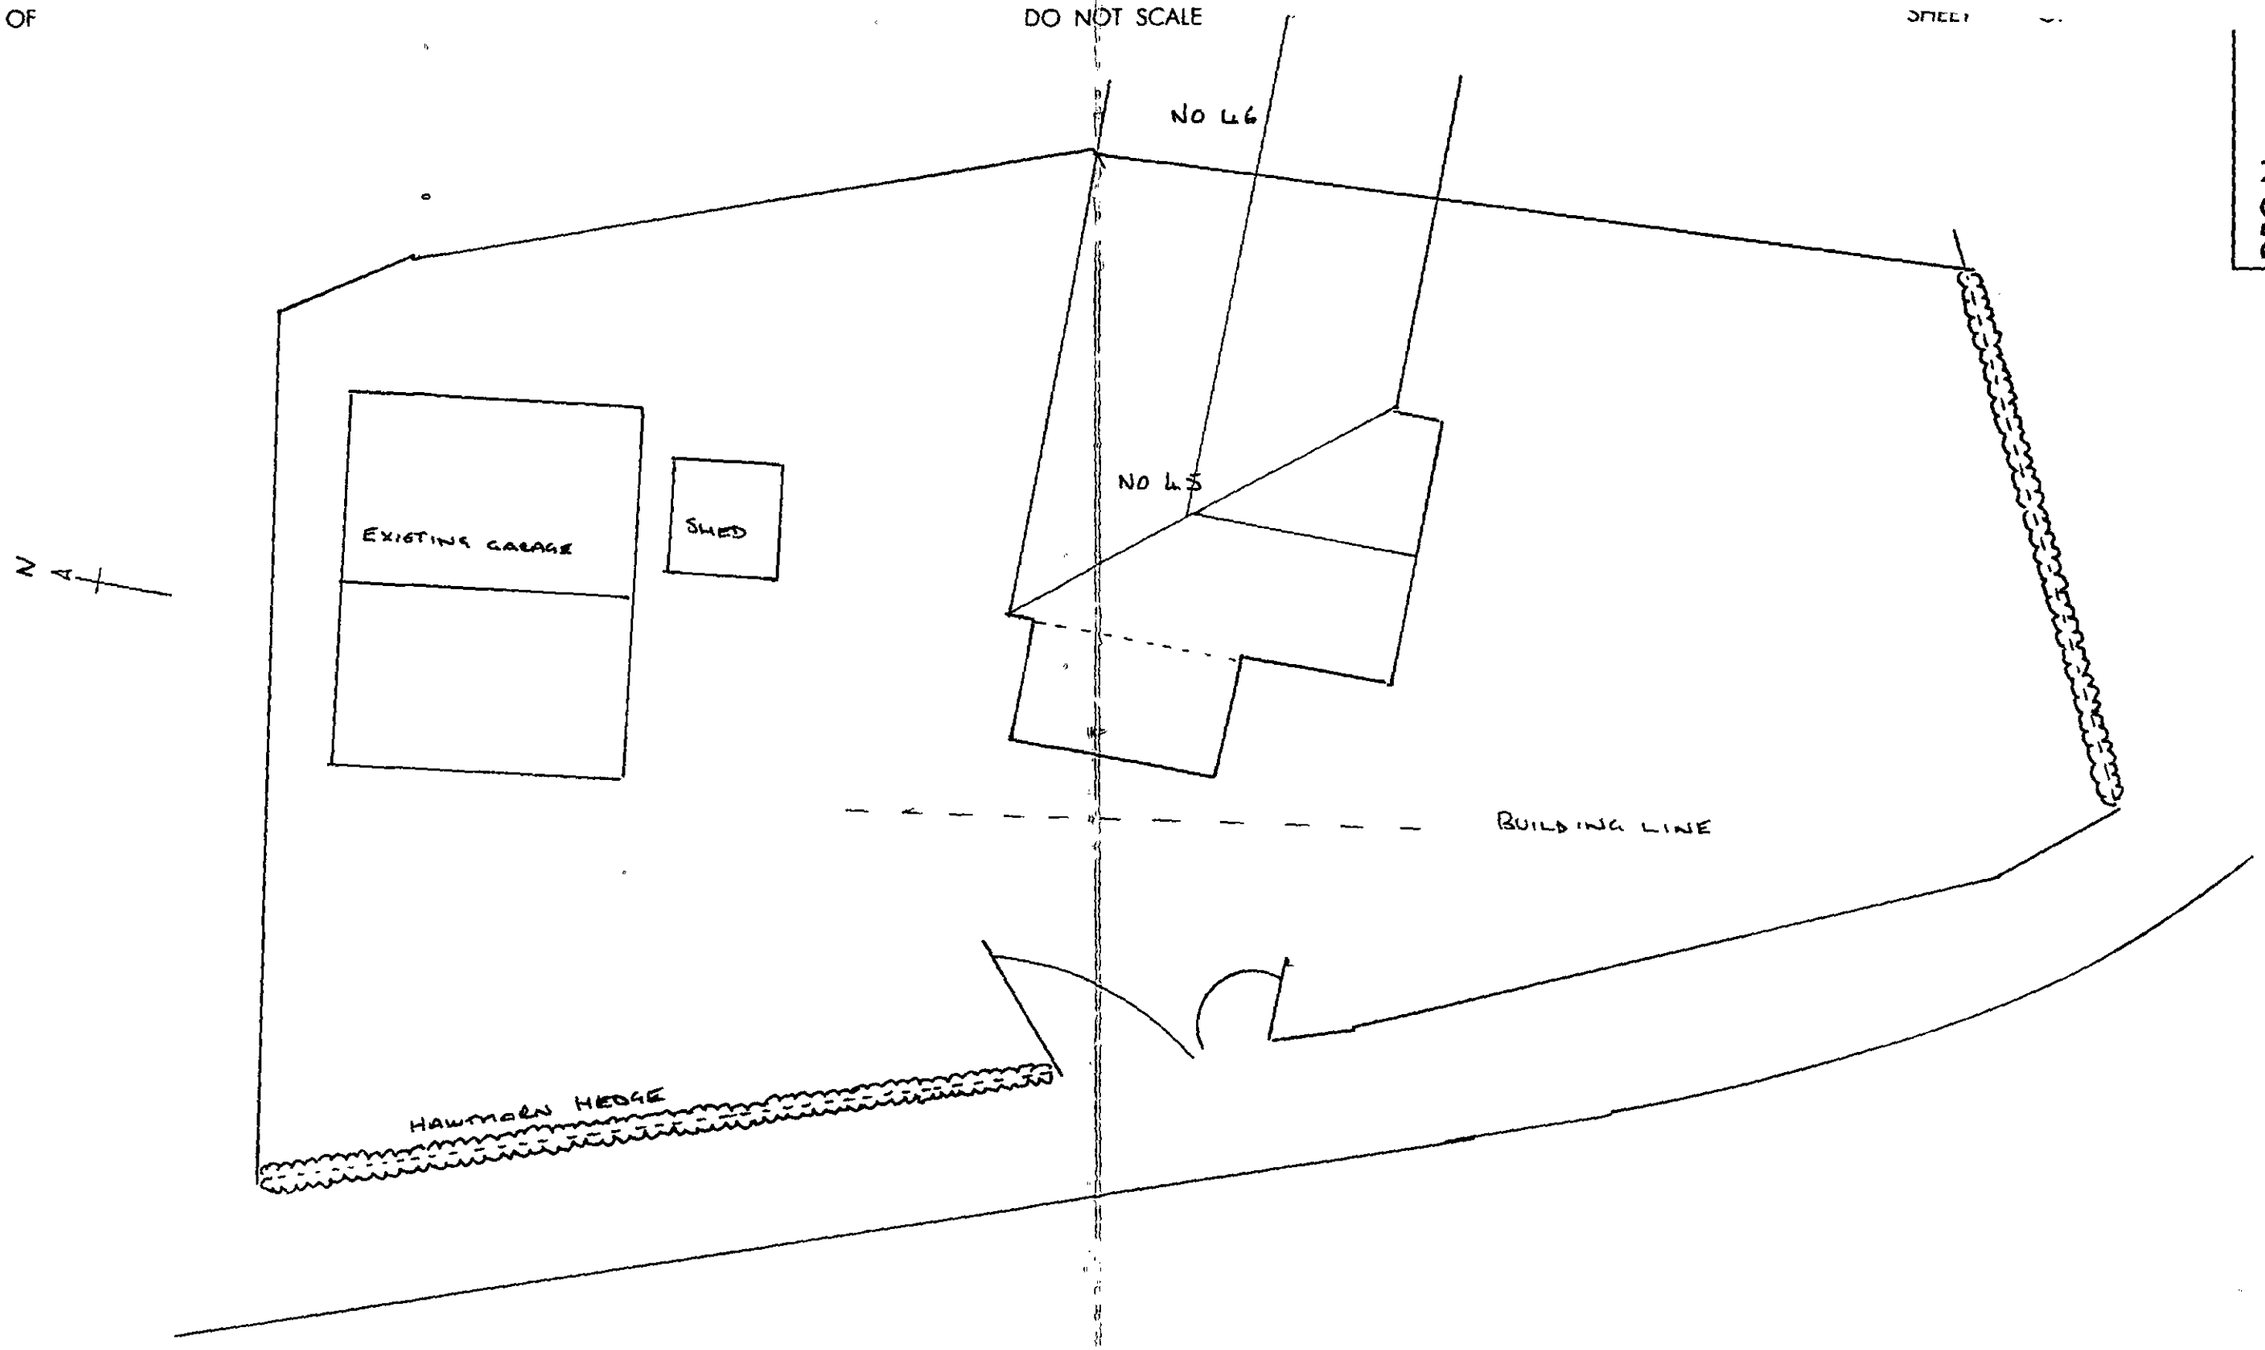

ISSUE	DESCRIPTION	APPD.	DATE
	PROPOSED OUTLINE FOR		
	GARDEN BUILDING PLOT		

45 STRAFFORD STREET
DARTON S75 5LE

TITLE
EXISTING LAYOUT

DRAWN	TRACED	CHECKED	APPROVED	DATE
IP				11/17

DRAWING No.

RS 561-432


297 x 420mm

PART OF

DO NOT SCALE

SHEET OF

DRG. No.

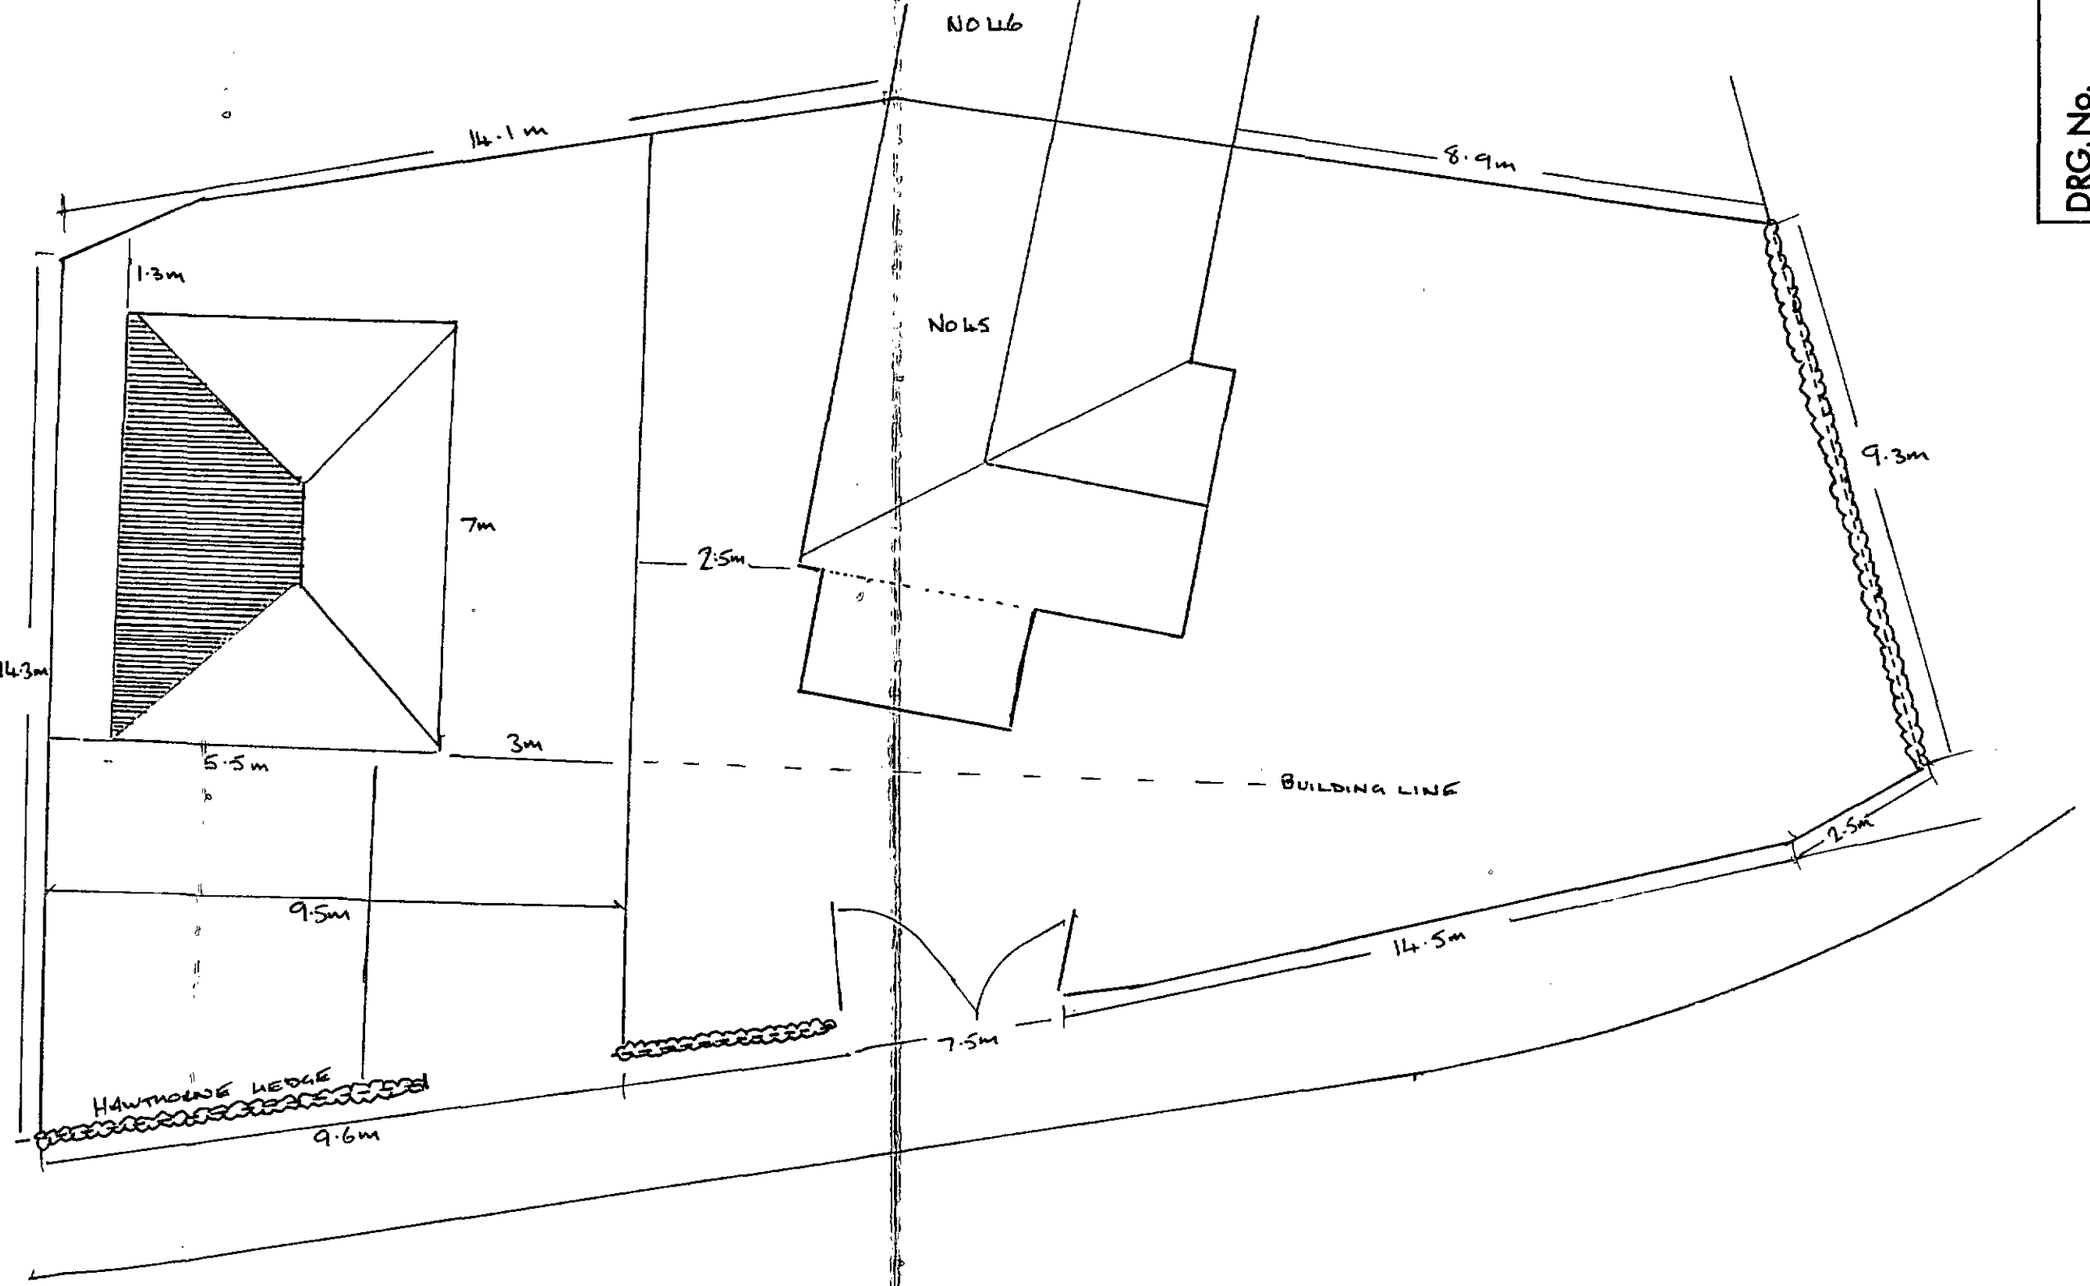

ISSUE	DESCRIPTION	APPD.	DATE
	OUTLINE PROPOSAL FOR		
	GARDEN BUILDING PLOT		

45 STRAFFORD STREET
DARTON S75 5LE

TITLE
PROPOSED DETACHED HOUSE ON GARDEN PLOT

DRAWN	TRACED	CHECKED	APPROVED	DATE
KP				11/17

DRAWING No.

RS 561-432

297 x 420mm A3